


- Notes
1. This drawing is the copyright of MH Architects Ltd
 2. Do not scale this drawing except for Local Authority planning purposes
 3. All dimensions must be checked on site by the contractor prior to commencement of the works.

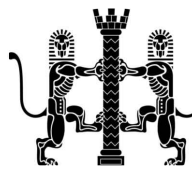

Client Approval					
X	A - Approved				
X	B - Approved with comments				
X	C - Do not use				
Rev.	Revision Note/Purpose of Issue	Drw By	Date	Chk By	Date



East Elevation (Section)

windows and door removed
new patio doors and windows
new window




North Elevation from High Street

new windows
new patio door and window
communal entrance




South Elevation

1.1m galvanised steel railings

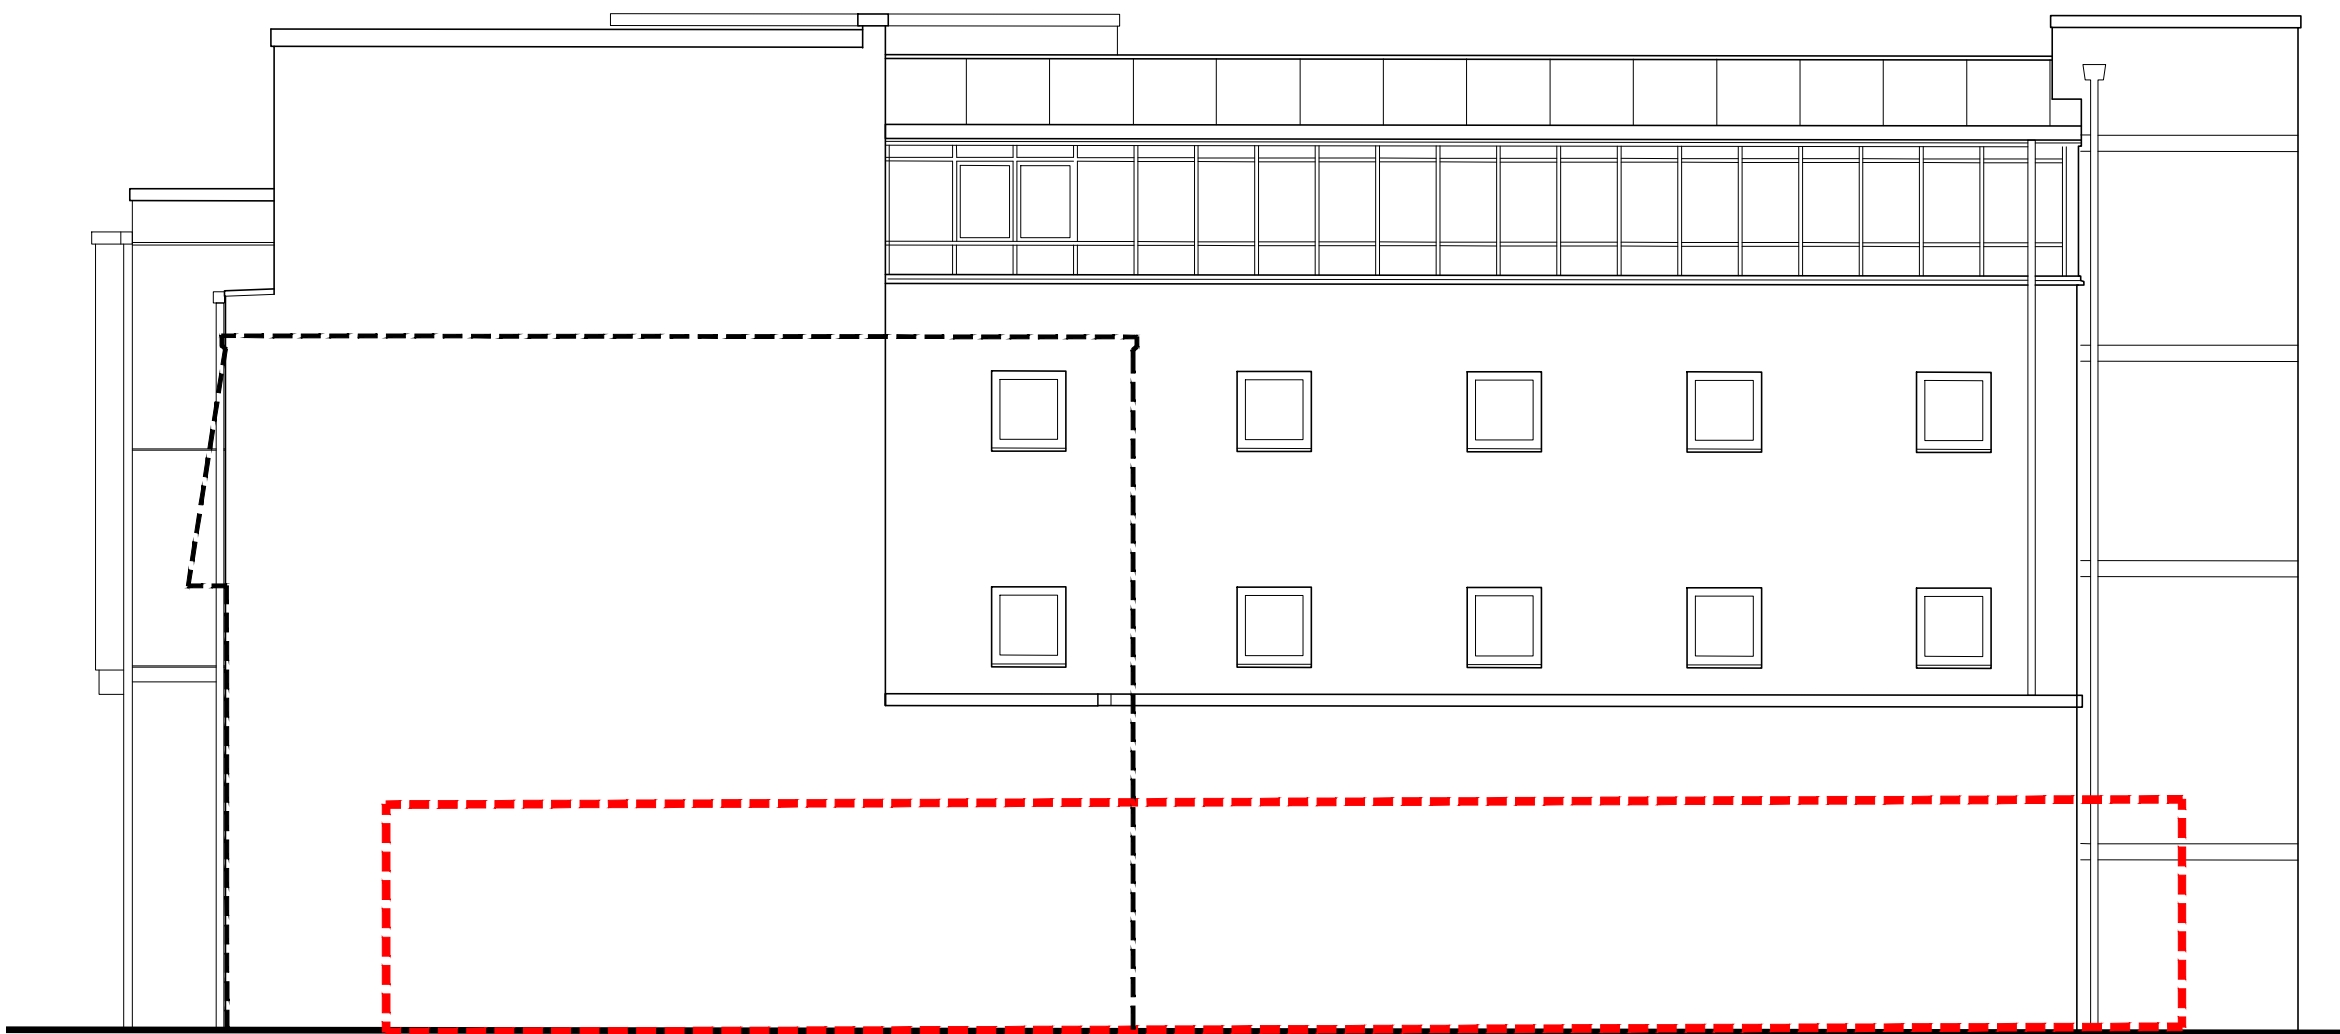

West Elevation (Section)

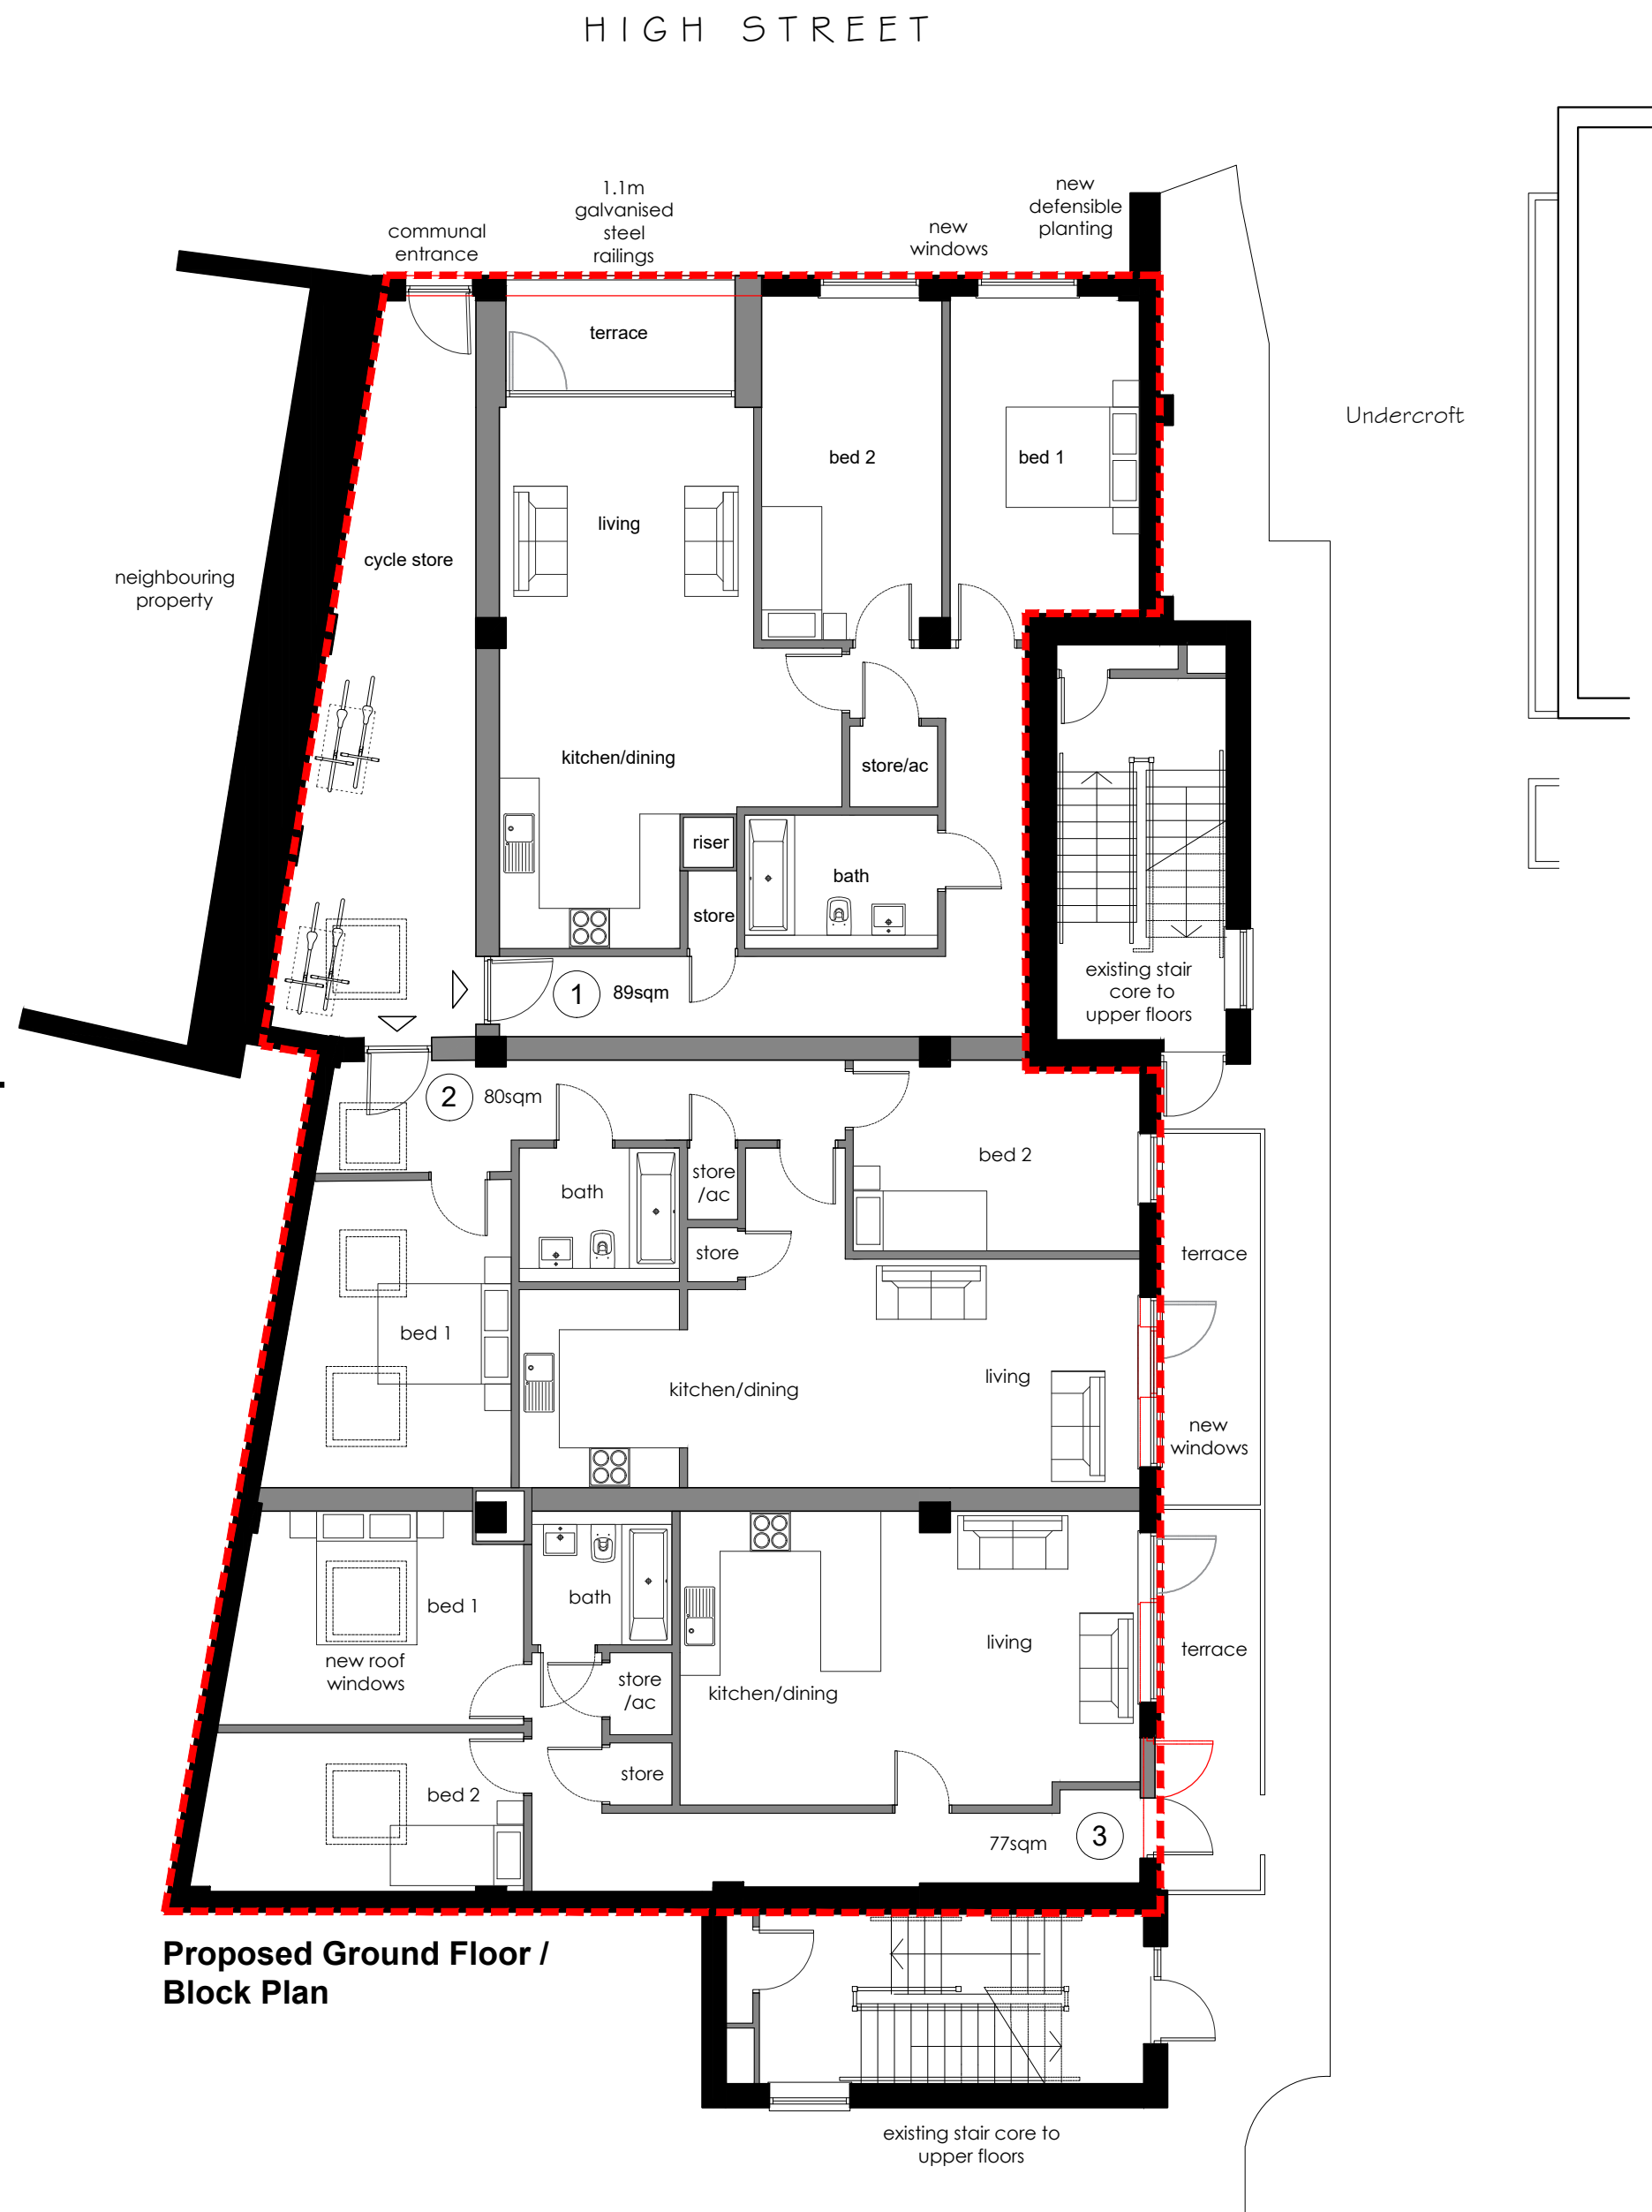

Proposed Ground Floor / Block Plan

- Existing walls
- Proposed walls / Partitions
- Application Boundary

Sketch layout based on as built information. Should be checked and coordinated against a site survey and services information to be supplied by the client. In particular meter positions and service runs

LITTLEHAMPTON MARKET

CONVERSION OF COMMERCIAL UNIT

HIGH STREET, LITTLEHAMPTON, WEST SUSSEX

THE HYDE GROUP

PROPOSED GROUND FLOOR PLAN & PROPOSED ELEVATIONS

Job No.	Pro.	Org.	Zone	Level	Type	Role	No.	Rev.
19-174	LMU	MHA	00	GF	DR	A	0003	P03

PLANNING

Ground Floor | Bicentennial Building
Southern Gate | Chichester
West Sussex | PO19 8EZ

t. 01243 724748
e. admin@mharchitects.co.uk
www.mharchitects.co.uk

Limited Company
Registered in England No. 0994333

