

SIDE ELEVATION 1:100

REAR

SIDE

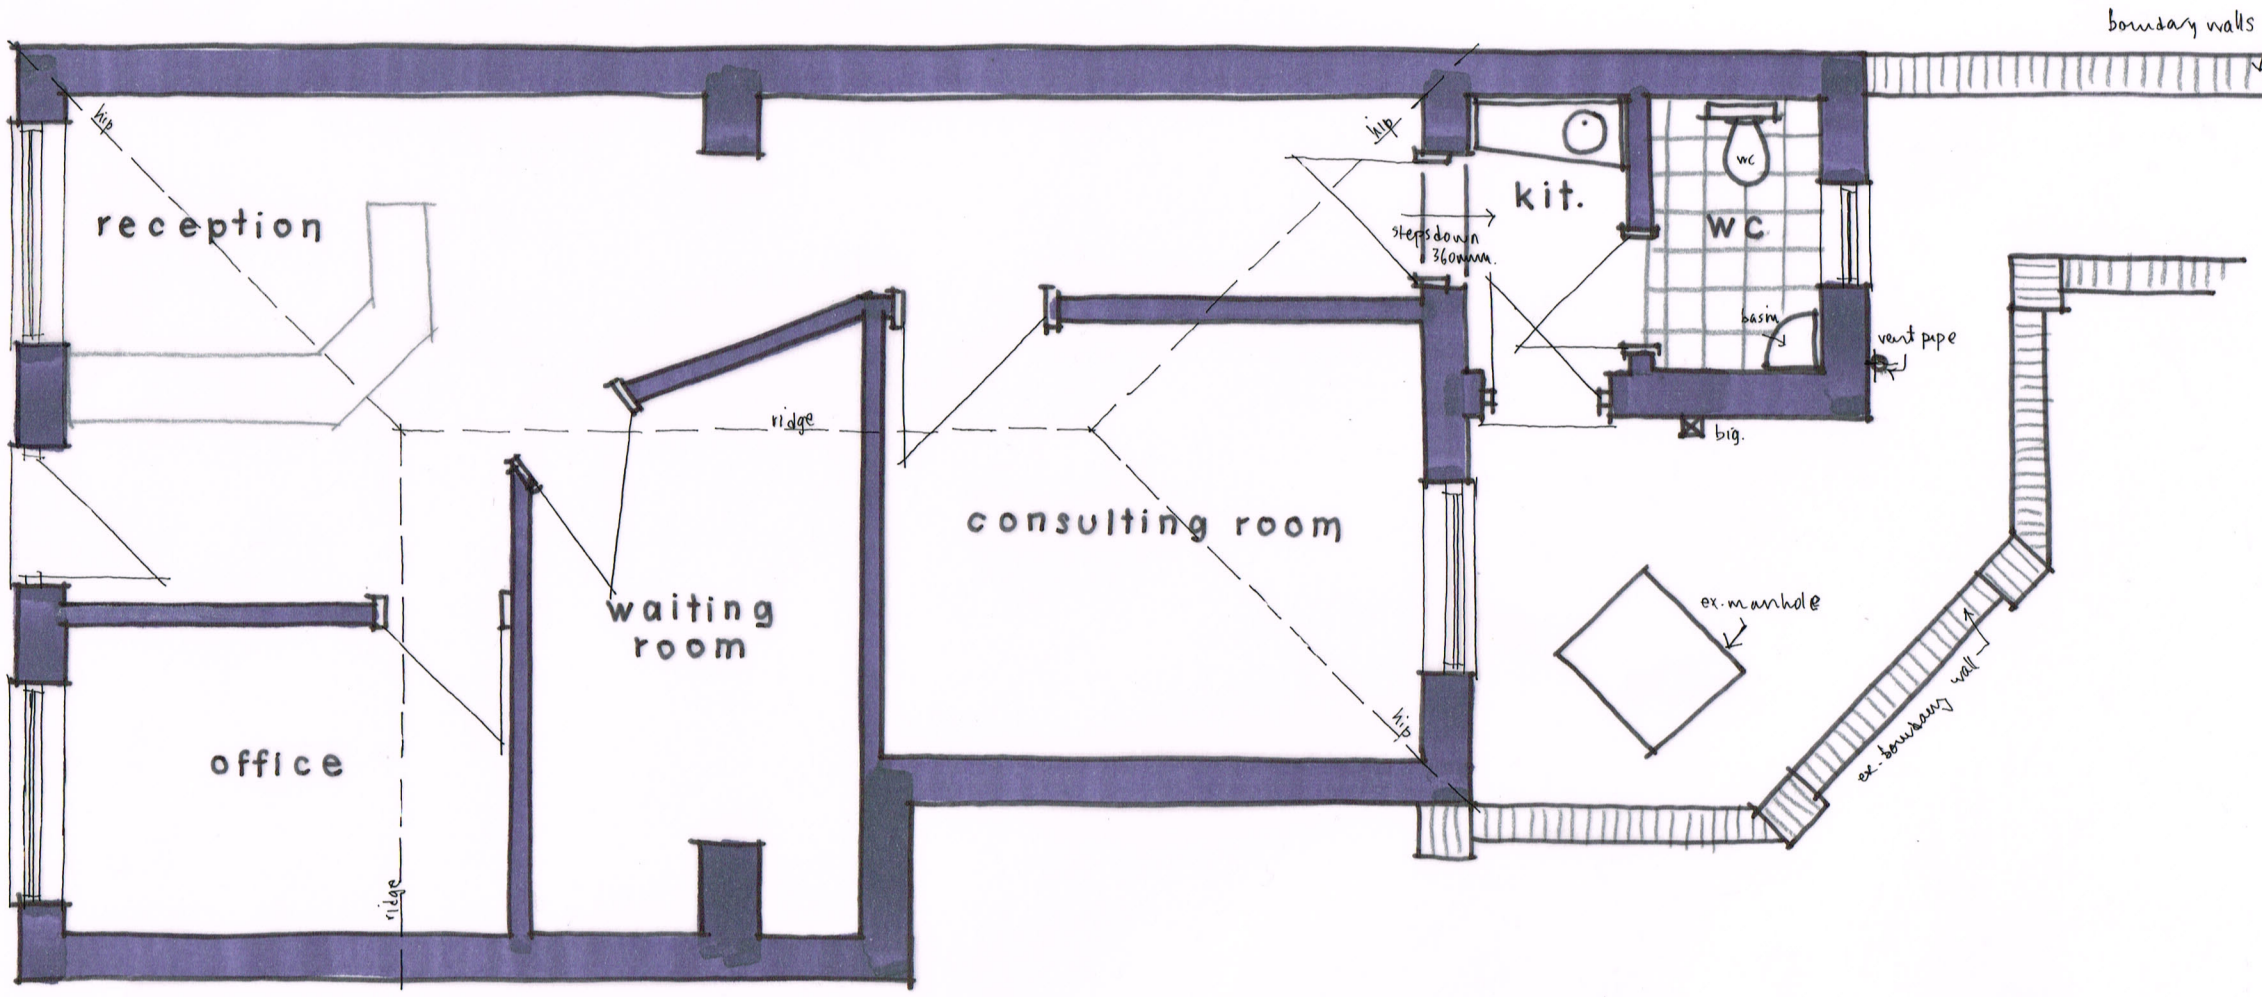

GROUND FLOOR PLAN 1:50 @ A3

0 1 2 3 4 5m

metres

Wayne Gander MCIAT
Architectural Technologist
98 Durrington Lane
Worthing
West Sussex BN13 2RQ
Tel/Fax 01903 694817

32 BEACH ROAD, LITTLEHAMPTON

Existing details 01

Nov 2012