PROPOSED ELEVATIONS

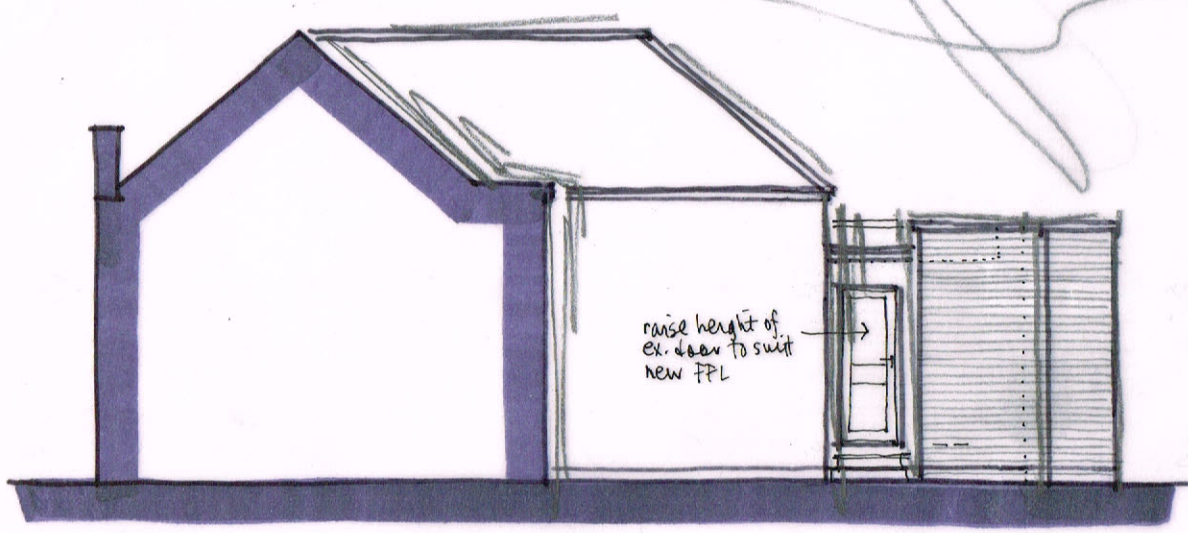

SIDE ELEVATION 1:100

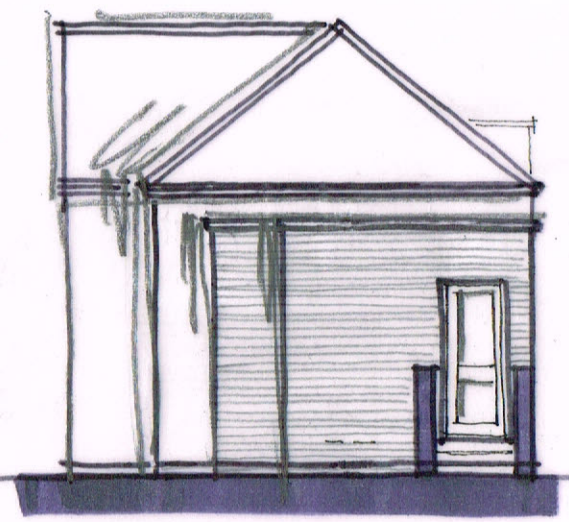

REAR

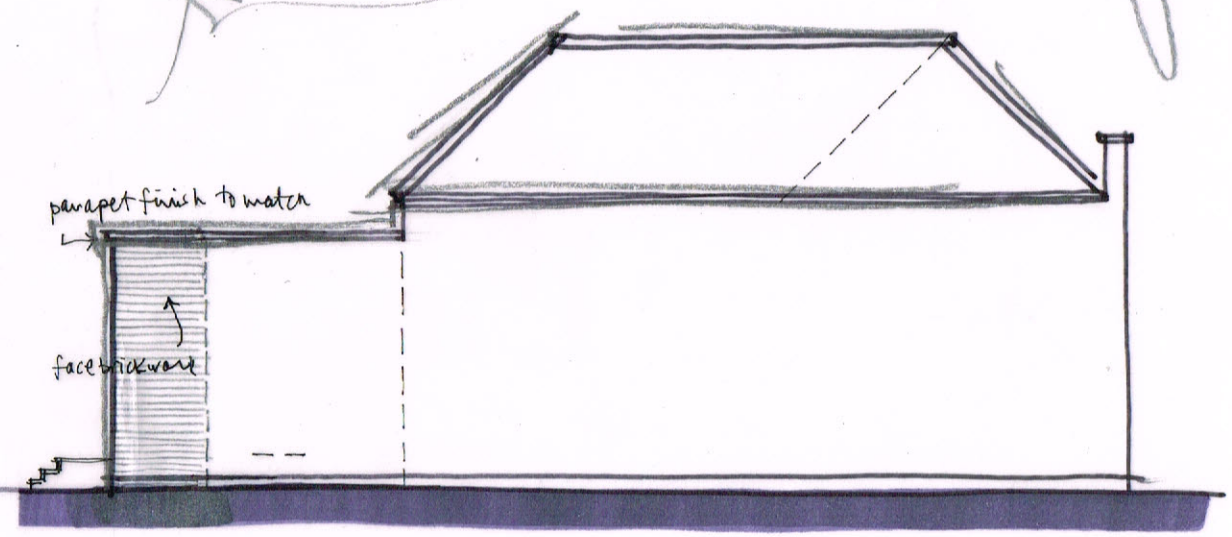

SIDE

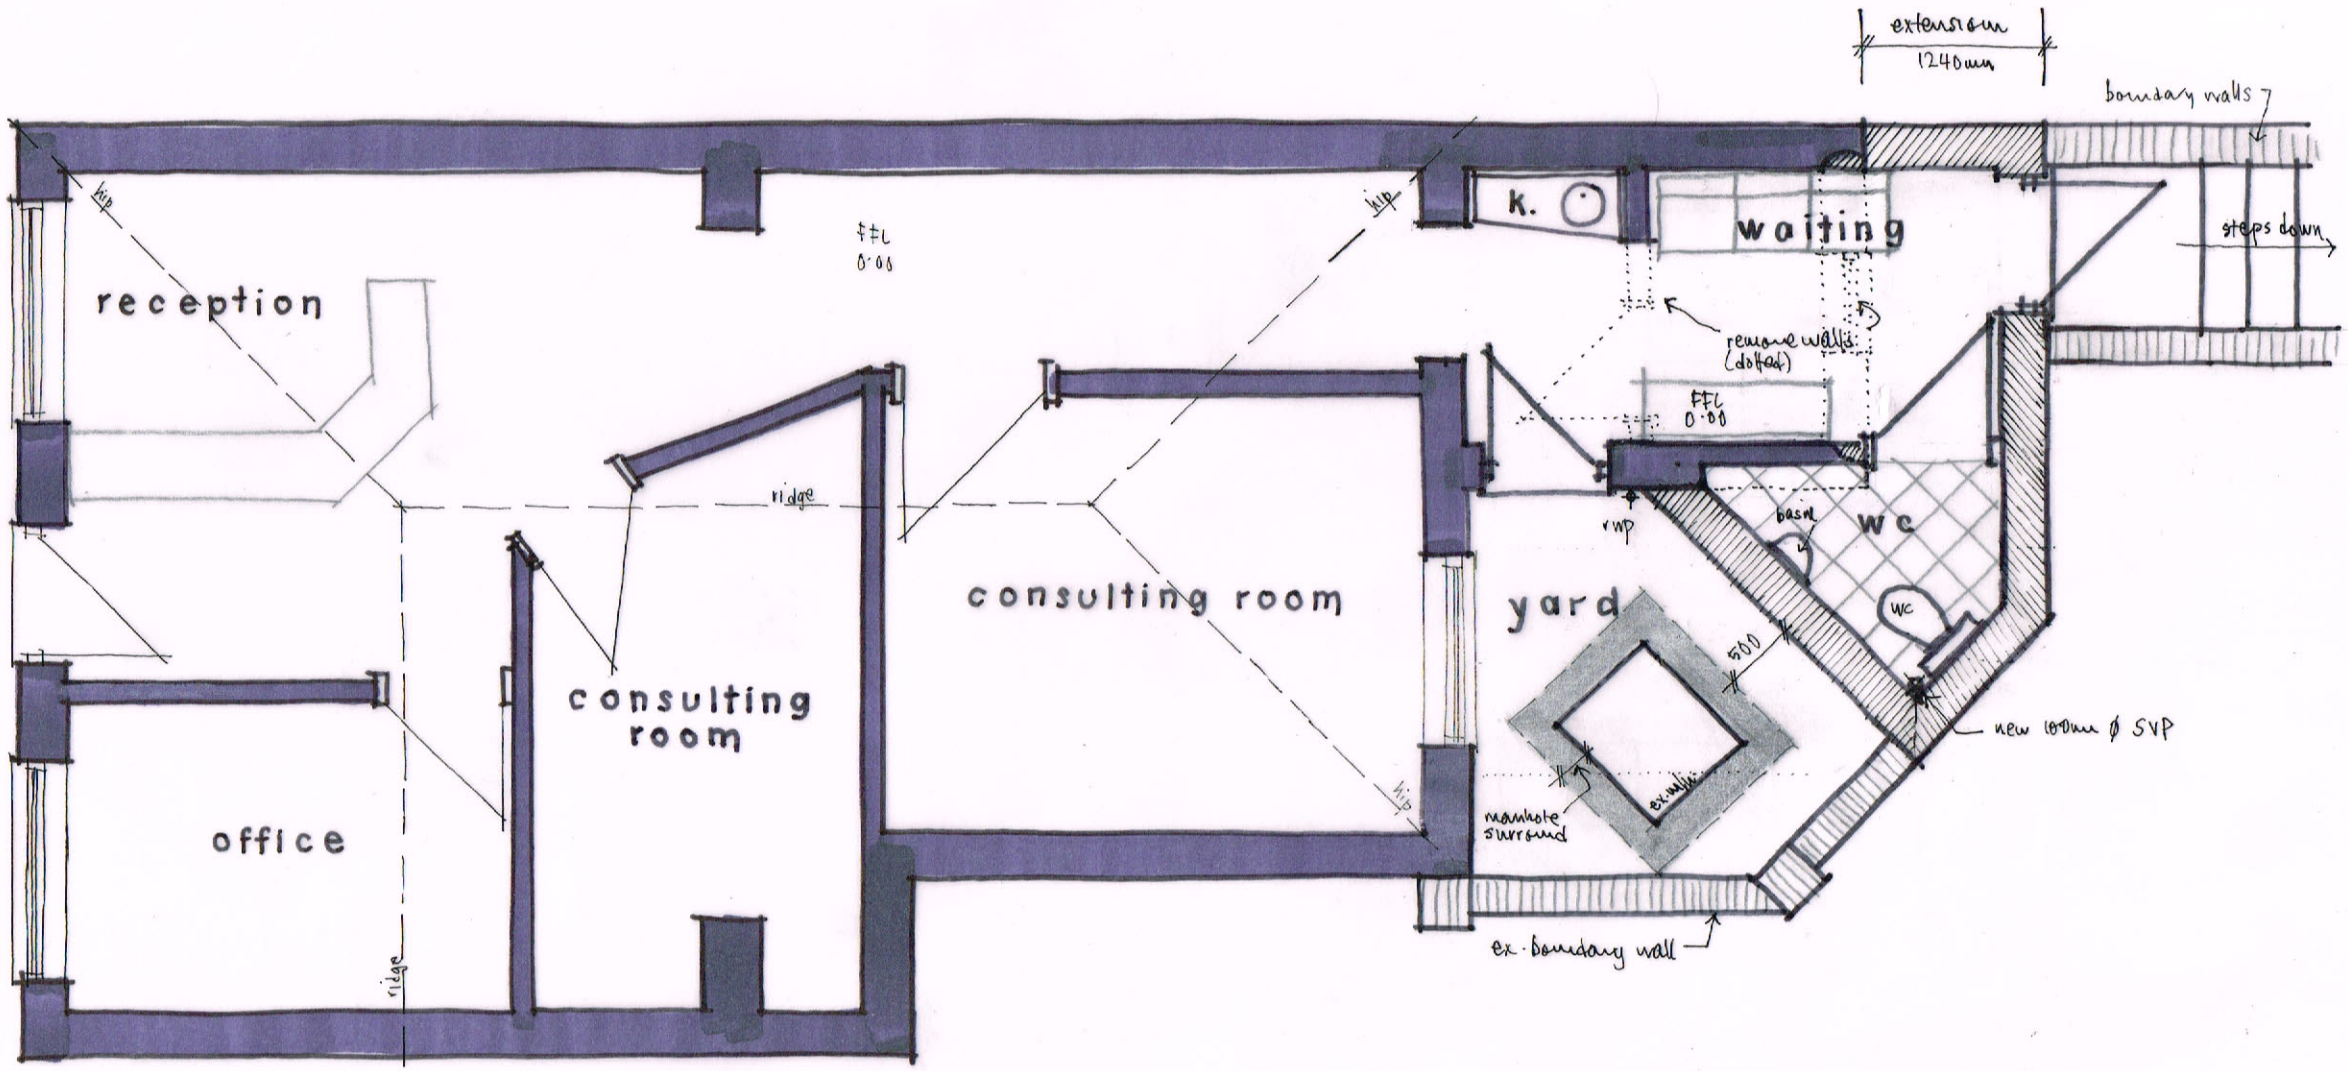

GROUND FLOOR PLAN 1:50 @ A3

0 1 2 3 4 5m
metres

Wayne Gander MCIAT
Architectural Technologist
98 Durrington Lane
Worthing
West Sussex BN13 2RQ
Tel/Fax 01903 694817

Revisions - A: designs amended 4/2/13

32 BEACH ROAD, LITTLEHAMPTON
Proposals 02 A

Nov 2012