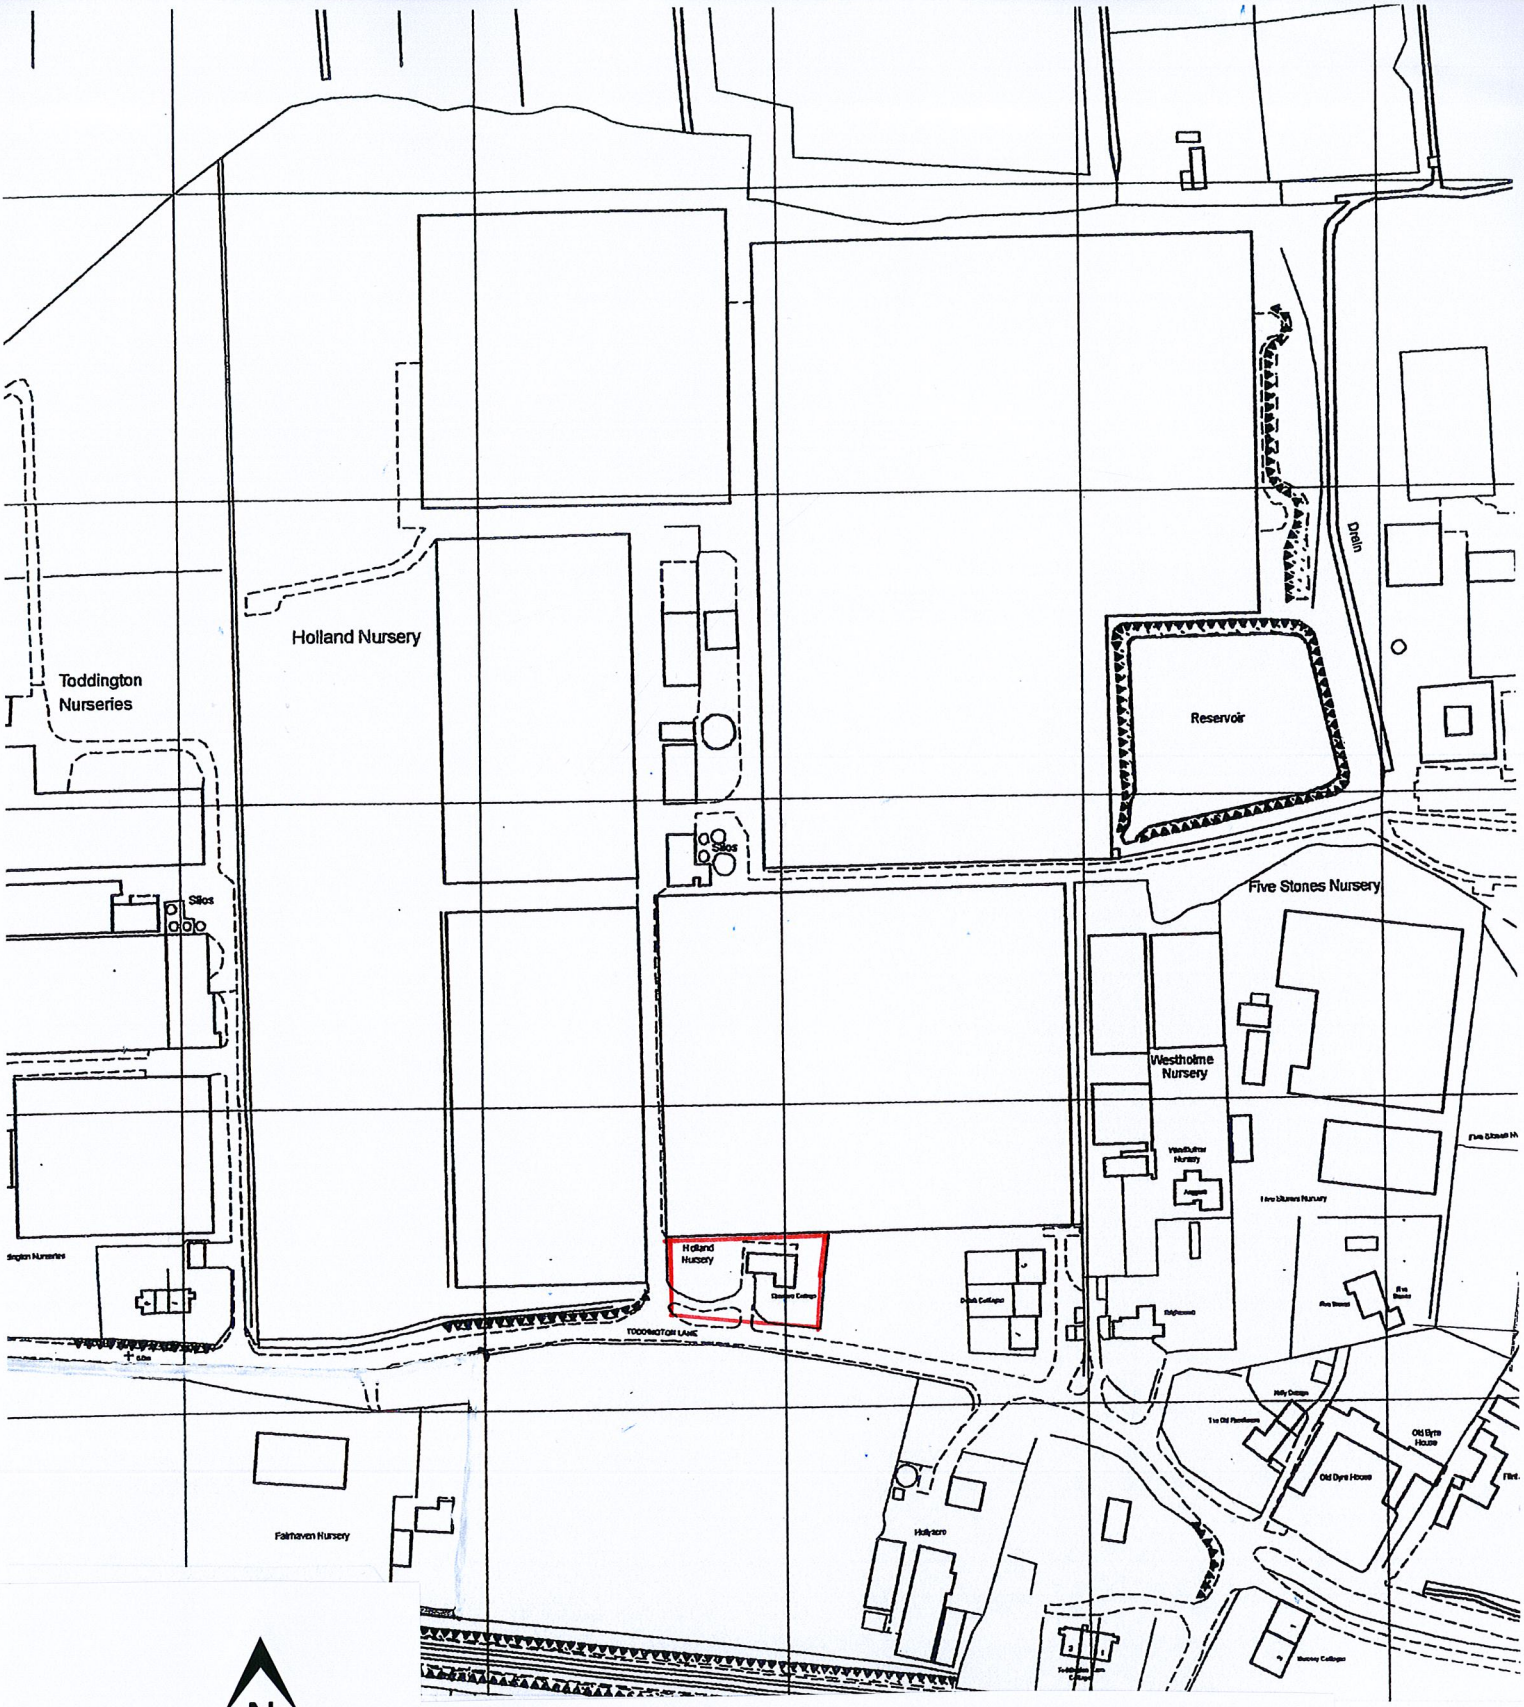


BJC

Development Planning, and Property Consultants

Bryan Jezeph Consultancy
The Gallery 3 South Street
Titchfield Hampshire PO14 4DL

Tel: 01329 842668
Fax: 01329 844726
Email: mail@jezeph.co.uk

Site Location Plan
Director's Cottage,
Toddington Lane,
Littlehampton
Scale: 1:2500
Plan no.: AR11/LP1
OS Lic No 100022432

Plans are for planning purposes only and subject to copyright.

RTPI RICS