


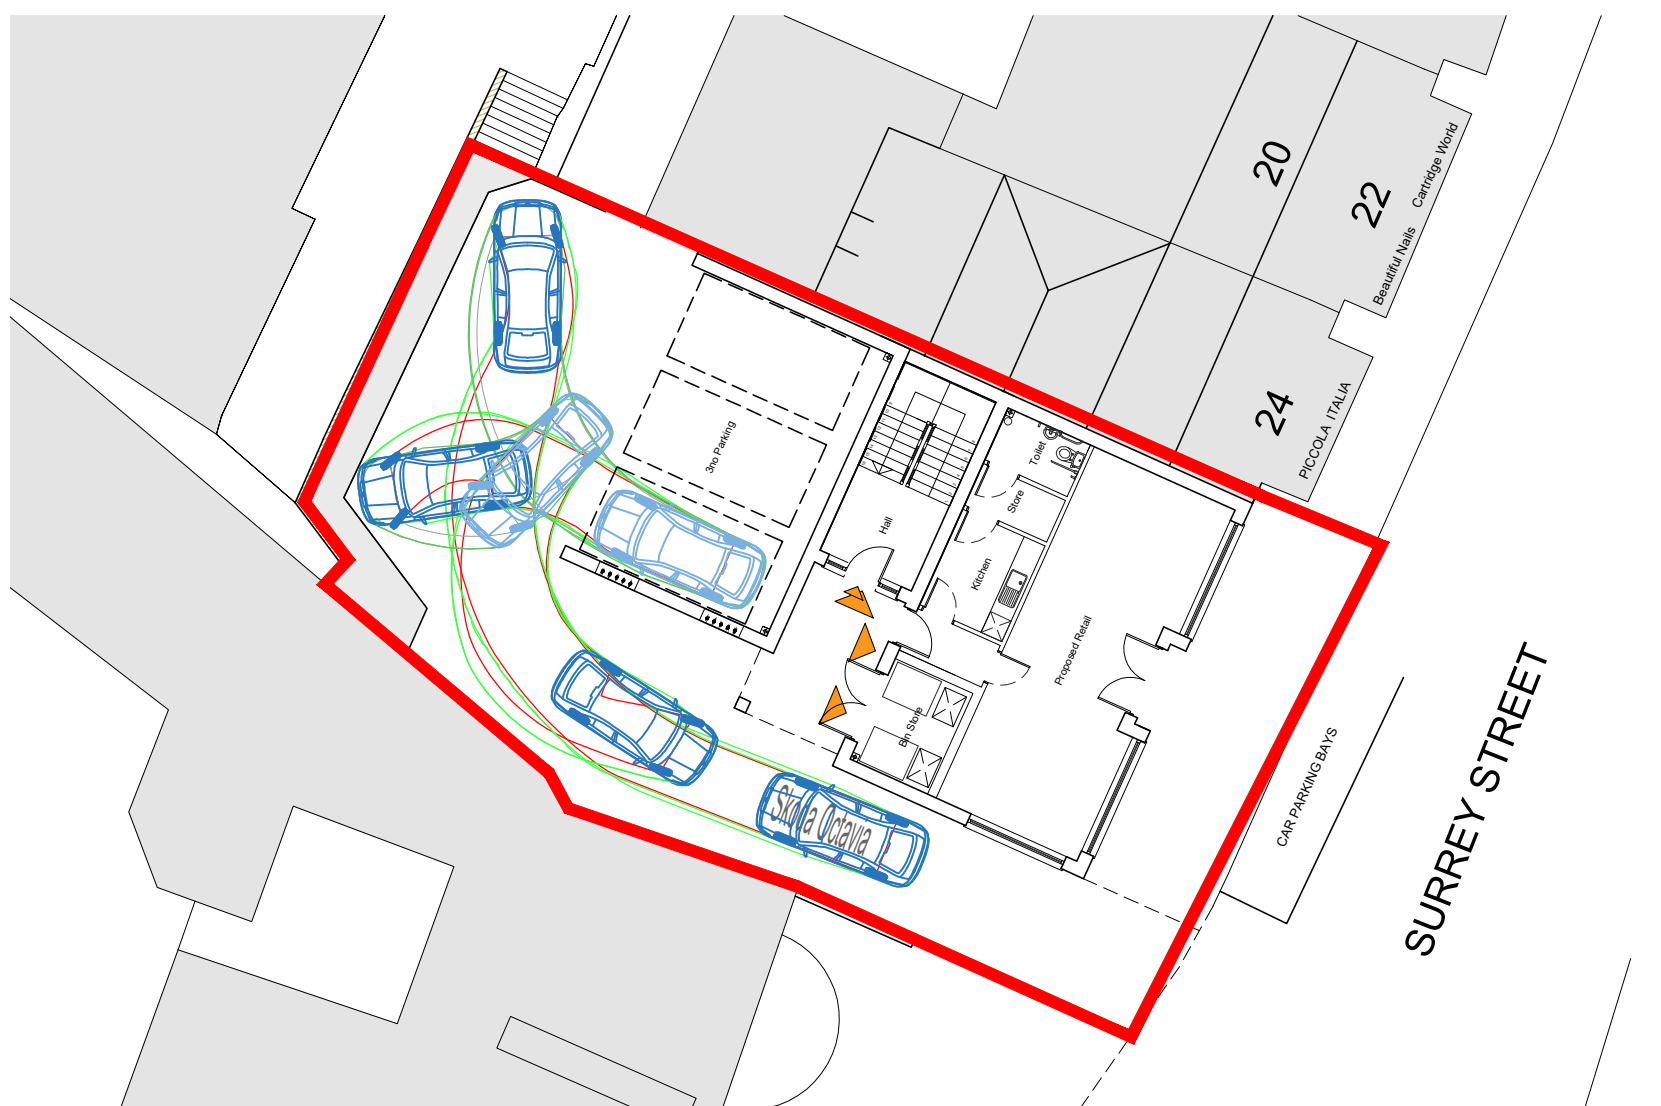

SWEPT PATH ANALYSIS DIAGRAMS

1:200

Notes

1. This drawing is the copyright of MH Architects Ltd
2. Do not scale this drawing except for Local Authority planning purposes
3. All dimensions must be checked on site by the contractor prior to commencement of the works.



Rev.	Revision	By	Date	Check	Date
------	----------	----	------	-------	------

Client HYDE HOUSING				
Job title Development At 26/28 Surrey Street Littlehampton, BN17 5BG				
Drawing title Proposed Site				
Drawn CP	Date DEC 19	Checked	Date	Scale at A1 1:200
Job N° 15-122	Drawing N° 013		Rev. P04	

HYDE HOUSING

Job title Development At
26/28 Surrey Street
Littlehampton, BN17 SBG

Drawing title

Proposed Site

Drawn CP	Date DEC 19	Checked	Date	Scale at A1 1:200
Job N°. 15-122		Drawing N°. 013		Rev. P04

PLANNING APPLICATION

Ground Floor | 8/centennial Building
Southern Gate | Chichester
West Sussex | PO19 8EZ

T. 01243 774748
E. admin@mharchitects.co.uk
www.mharchitects.co.uk

Limited Company
Registered in England No. 0994233

The logo for mh ARCHITECTS features the lowercase letters 'mh' in a large, white, stylized font against a dark background. Below this, the word 'ARCHITECTS' is written in a smaller, white, uppercase sans-serif font.