




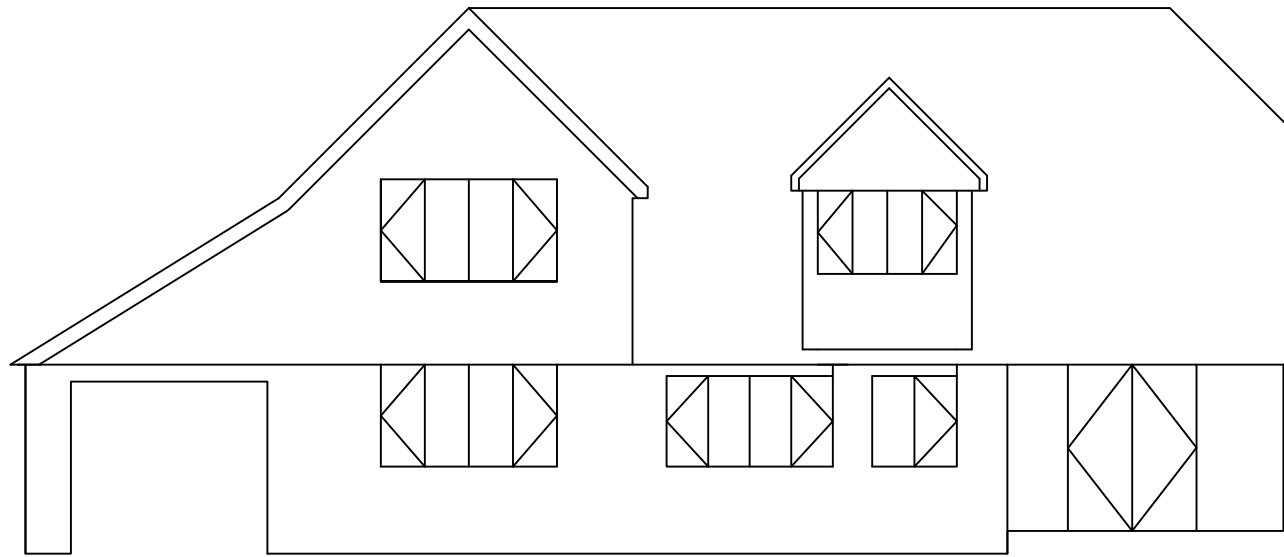


existing east elevation

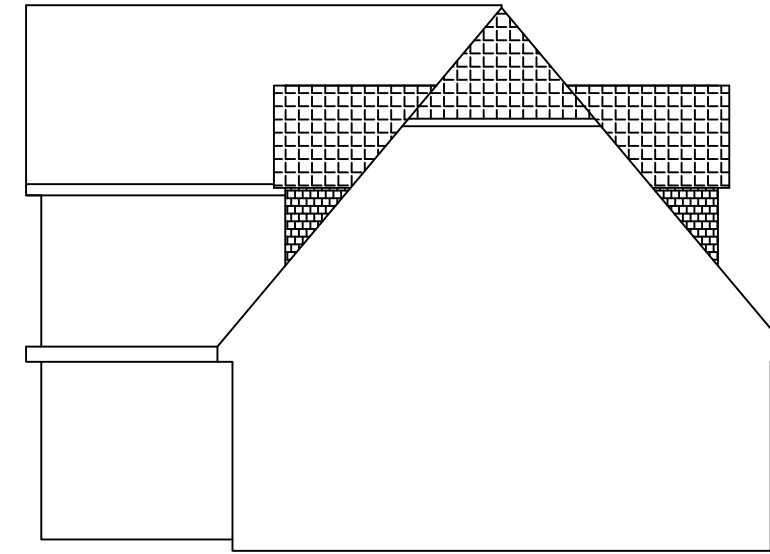

existing north elevation

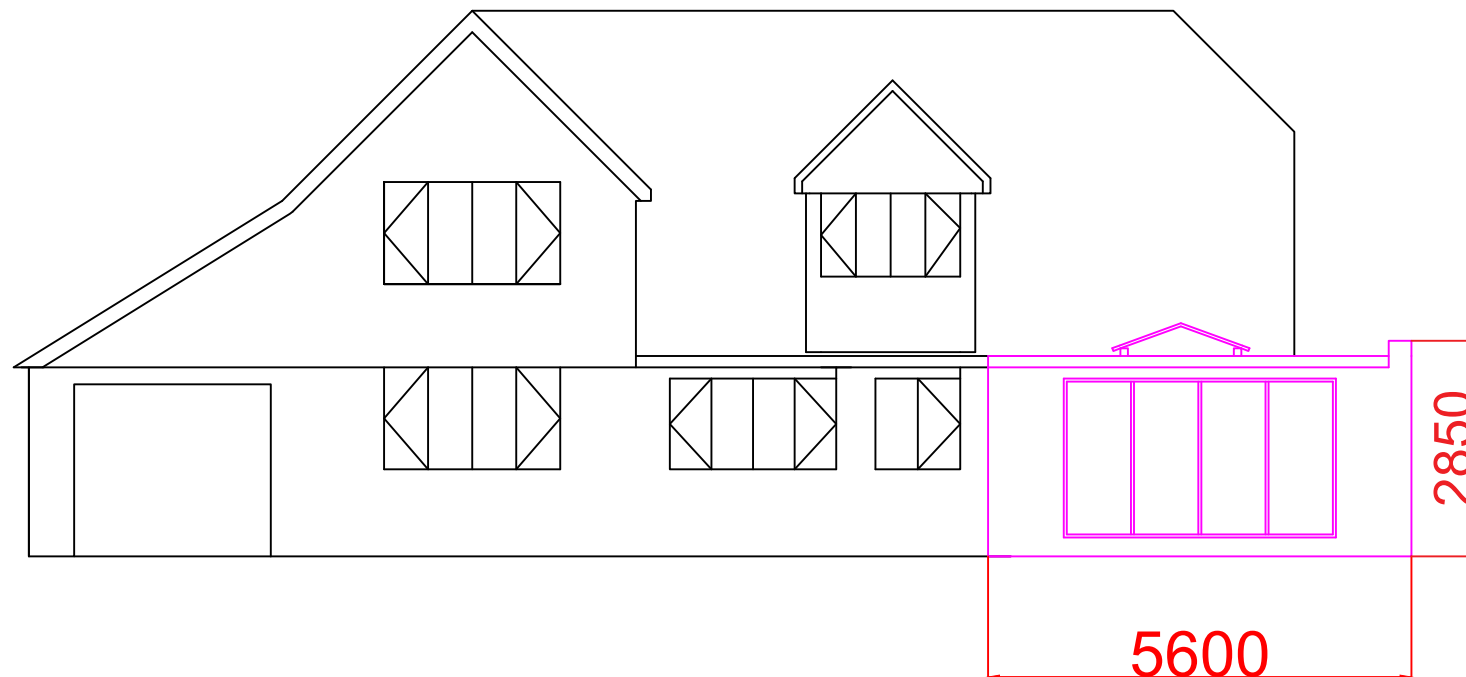

proposed east elevation

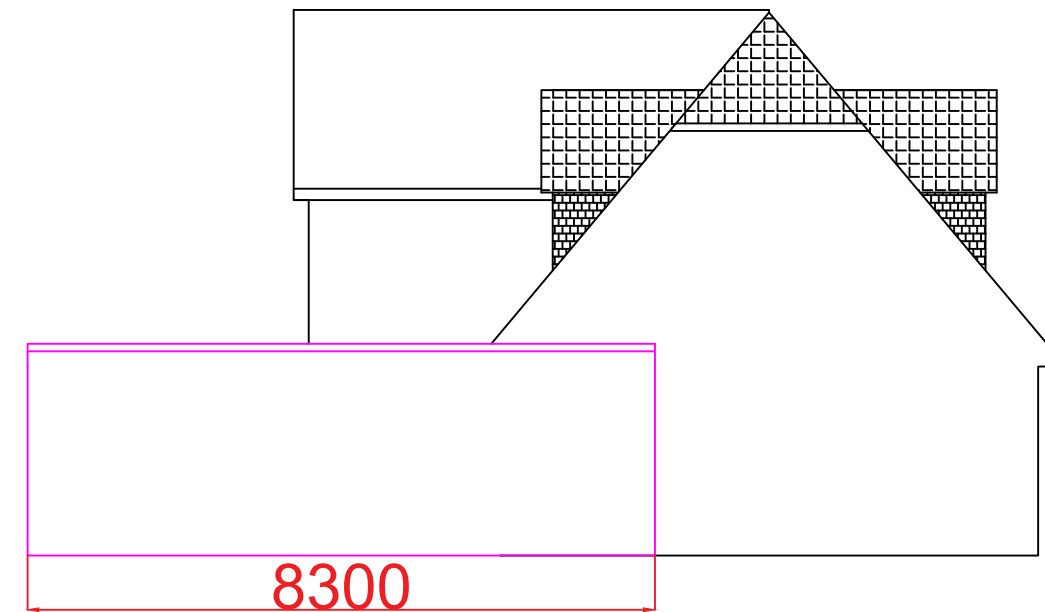

proposed north elevation

