
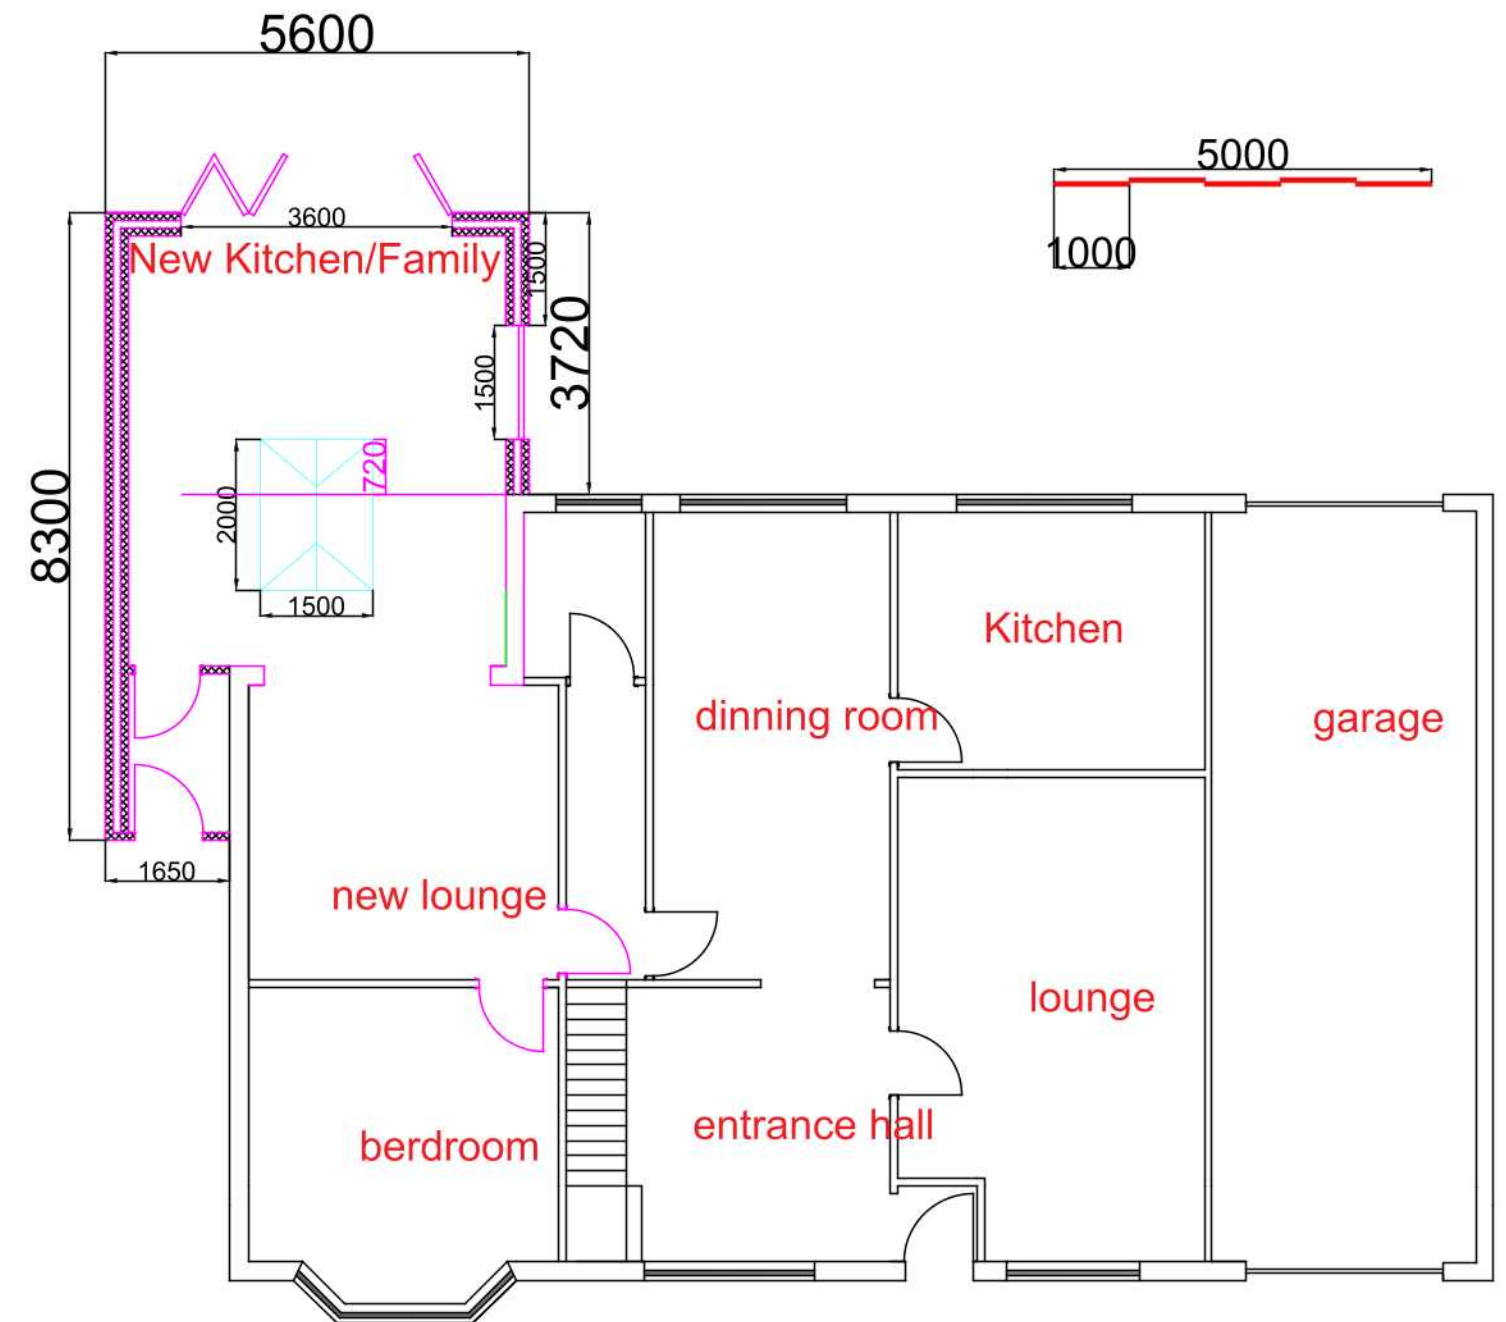


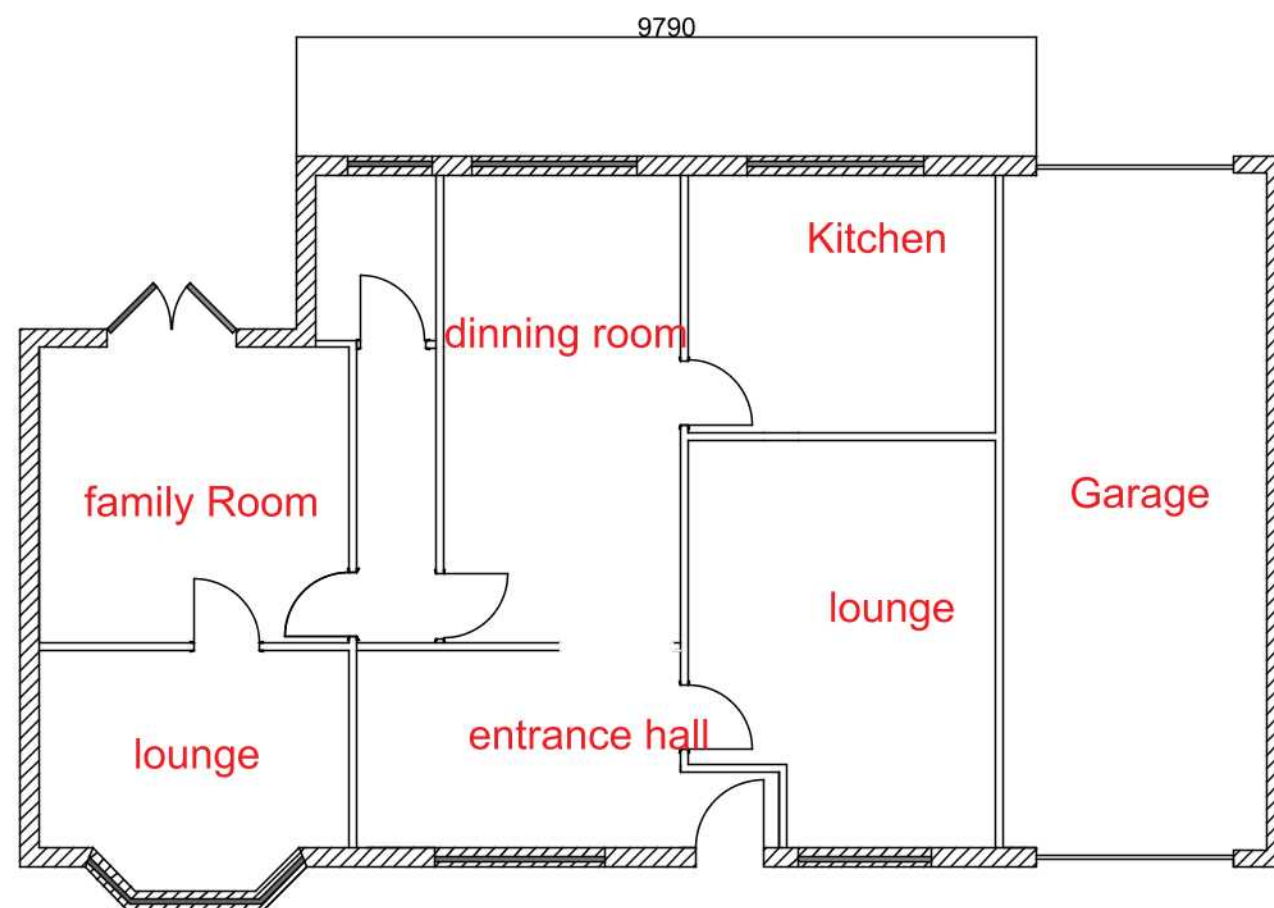

38 Lyminster Road, Wick, West Sussex BN17 7LB

Plan View Design