



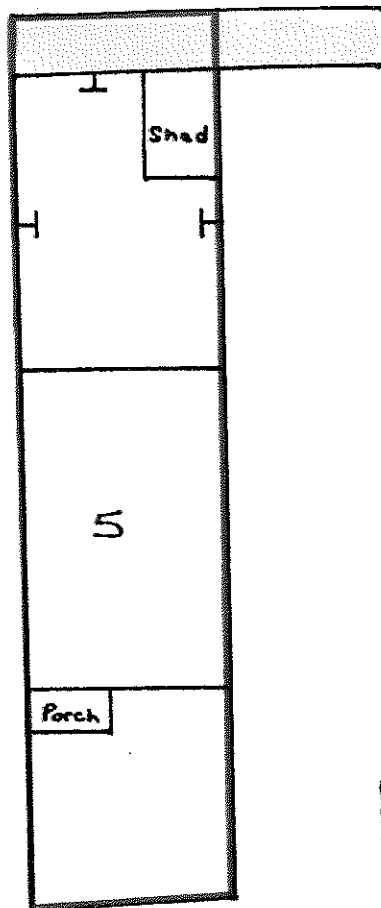

Reproduced from the 1:1250 Ordnance
Survey Map with permission of the
Controller of Her Majesty's Stationery
Office Crown Copyright Reserved
Licence No. 077011

Location Plan

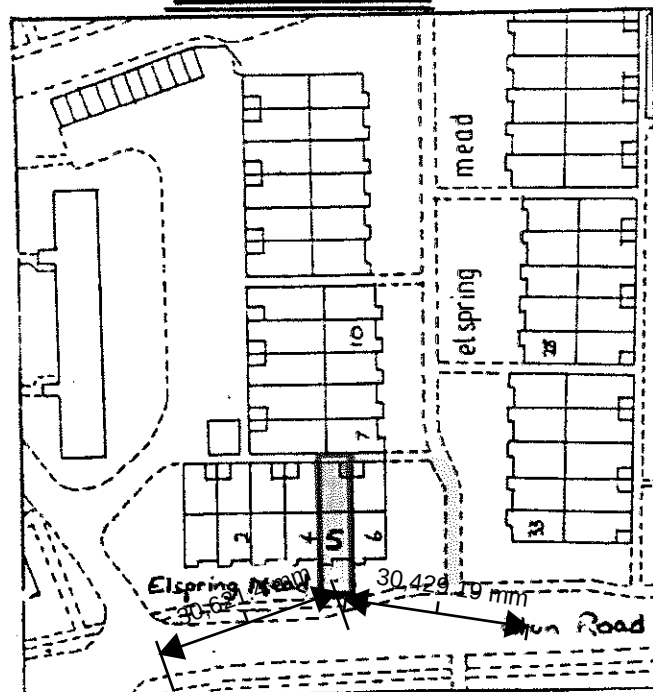

DISTRICT COUNCIL

Directorate of Planning & Housing

DRAWING TITLE
5, Elspring Mead,
Wick, Littlehampton

DATE August 1993
SCALE 1:1250 1:200

DRAWN BY R.C. Grant

DRAWING NO.