



Street Scene A - A

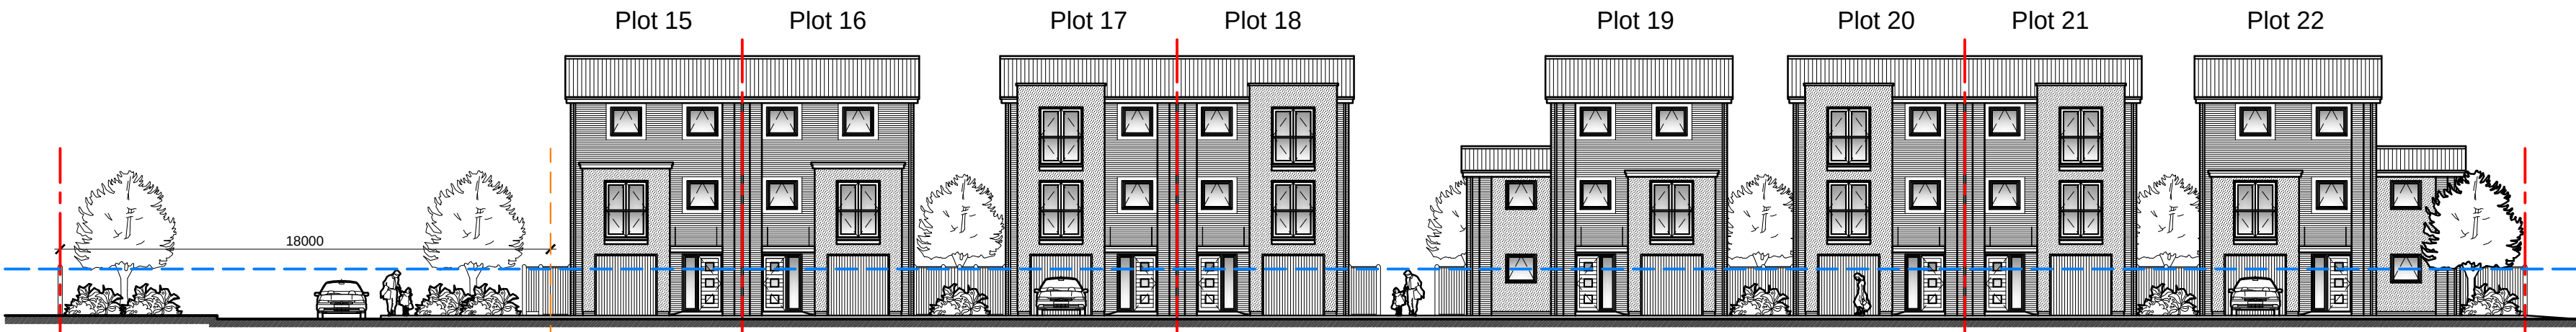


Street Scene B - B



Street Scene C - C

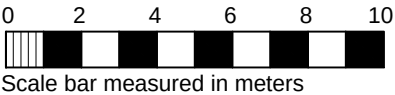

PLANNING

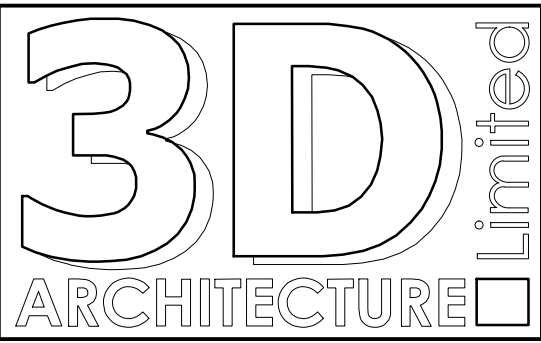

3-D Architecture Limited
Suite G, Kennett House, The Office Village,
Uckfield, East Sussex. TN22 1SL
Tel: 01825 764455 Fax: 01825 764455
Email: info@3d-architecture.co.uk

CLIENT
Thomas Alfred Homes

PROJECT
Land to The West of Thornlea Park
Old Mead Road, Wick,
West Sussex BN17 7PU

DRAWING TITLE
Street Scenes

SCALE	DATE	DRAWN BY
1:100	December 2019	ANH
DRAWING NO.	REVISION	
2019/124/PL08	-	