


SUBSTITUTION
4/5/18.

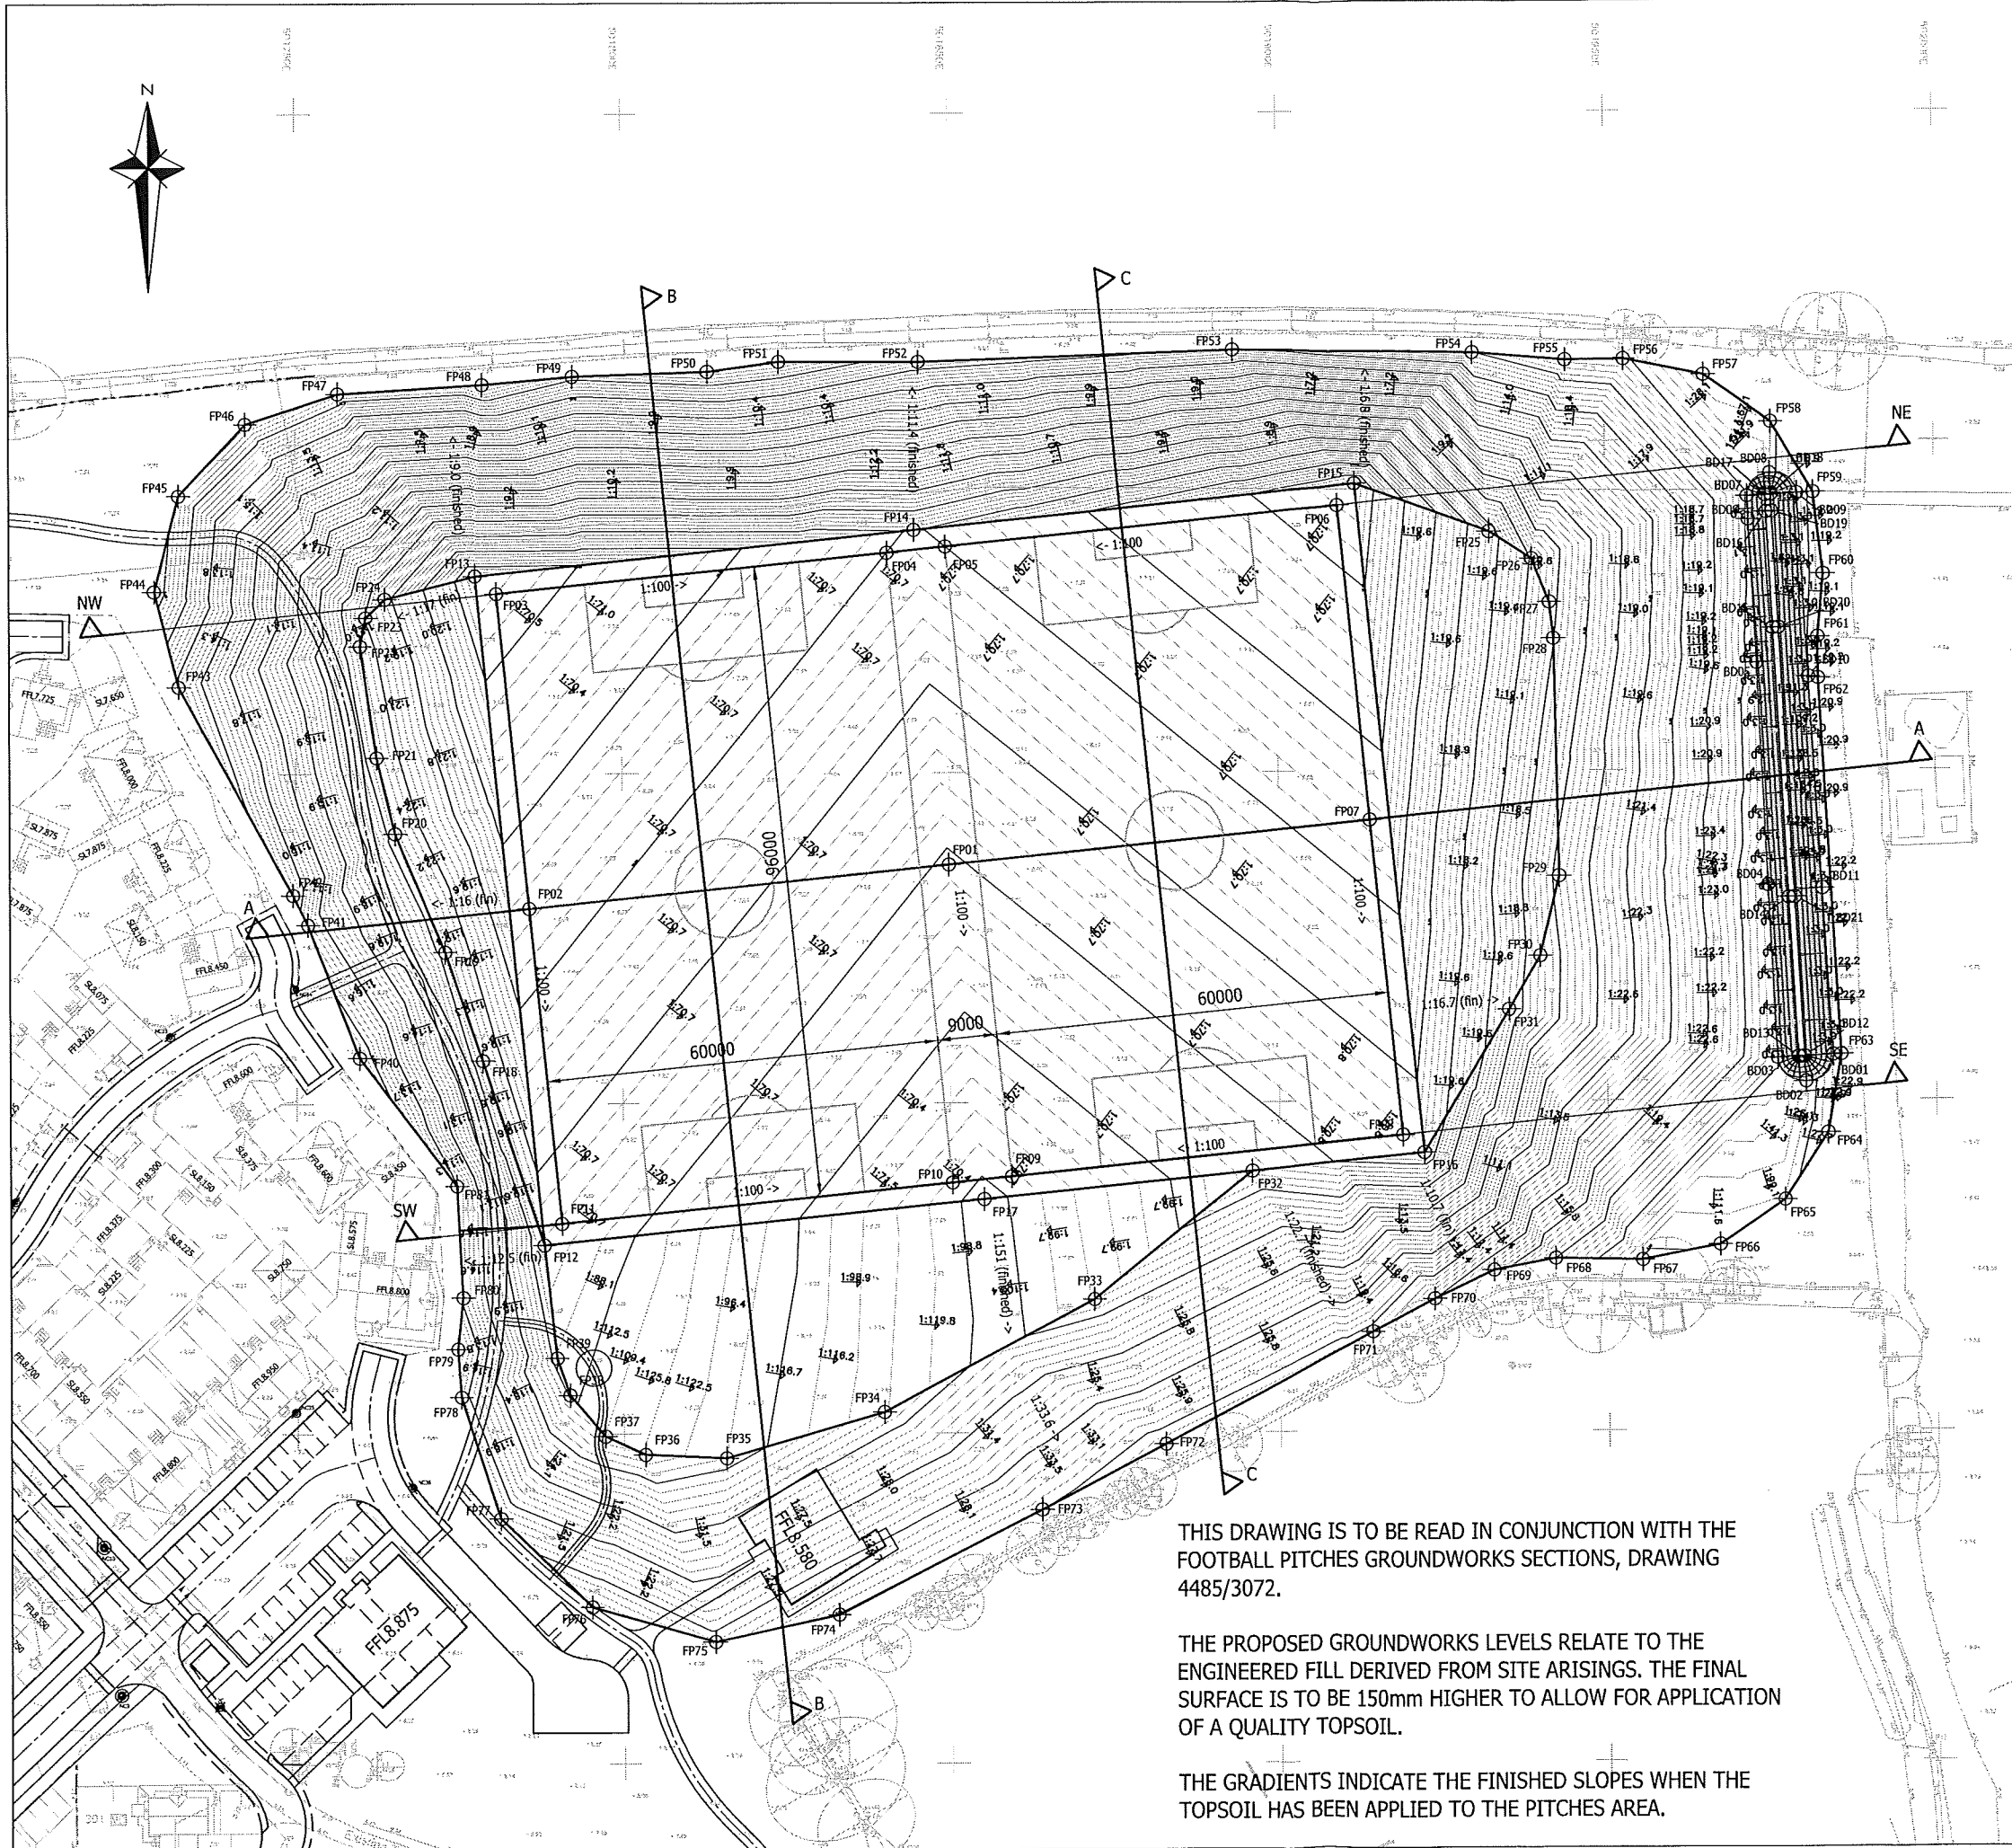

- GENERAL NOTES**
1. The location, size, depth and identification of existing services that may be shown or referred to on this drawing have been assessed from non intrusive observations, record drawings or the Bz. The contractor shall safely carry out intrusive investigations, trial holes or soundings prior to commencing work to satisfy himself that it is safe to proceed and that the assessments are accurate. Any discrepancies shall be notified to gta prior to works commencing.
 2. Tender or billing drawings shall not be used for construction or the ordering of materials.
 3. Do not scale. All dimensions and levels to be site confirmed.
 4. This drawing shall be read in conjunction with all relevant architects, consultants drawings and specifications, together with NIS plan requirements.
 5. Copyright : This drawing must not be copied, amended nor reproduced without the prior written agreement of gta.
 6. All drawings specifications and recommendations made by gta are subject to Local Authority and other relevant Statutory Authorities approval. Any works or services made abortive due to the client proceeding prior to these approvals is considered wholly at the Clients risk. gta hold no responsibility for resulting abortive works or costs.

PNT	E	N	LEVEL	PNT	E	N	LEVEL
FP01	501849.828	103886.122	9.475	BD01	501984.289	103856.818	6.903
FP02	501785.659	103879.592	10.120	BD02	501980.195	103852.773	7.069
FP03	501780.800	103927.345	10.600	BD03	501975.875	103856.351	7.268
FP04	501840.491	103933.419	10.000	BD04	501974.534	103882.537	7.315
FP05	501849.445	103934.331	10.000	BD05	501972.948	103916.281	7.413
FP06	501909.137	103940.405	10.600	BD06	501971.724	103937.999	7.478
FP07	501913.996	103892.652	10.120	BD07	501971.615	103941.518	7.486
FP08	501918.856	103844.898	9.640	BD08	501975.069	103944.998	7.306
FP09	501859.164	103838.824	9.040	BD09	501979.186	103941.939	7.087
FP10	501850.211	103837.913	9.040	BD10	501980.830	103914.129	7.008
FP11	501790.519	103831.838	9.640	BD11	501982.791	103882.047	6.945
FP12	501787.838	103828.550	9.640	BD12	501979.983	103856.579	8.340
FP13	501777.511	103930.026	10.600	BD13	501979.085	103856.529	8.340
FP14	501844.664	103936.660	9.985	BD14	501977.743	103880.681	8.350
FP15	501911.818	103943.693	10.600	BD15	501975.473	103921.518	8.350
FP16	501922.414	103842.217	9.640	BD16	501974.495	103939.116	8.450
FP17	501854.991	103835.384	8.905	BD17	501974.353	103941.670	8.400
FP18	501778.524	103855.543	9.607	BD18	501975.251	103941.720	8.400
FP19	501772.761	103873.008	9.560	BD19	501975.392	103939.194	8.450
FP20	501765.188	103890.954	9.577	BD20	501976.371	103921.568	8.350
FP21	501762.389	103902.480	9.604	BD21	501978.641	103880.731	8.350
FP22	501759.908	103919.386	9.643				
FP23	501760.748	103923.707	9.765				
FP24	501763.688	103926.527	9.948				
FP25	501932.330	103936.280	9.584				
FP26	501938.799	103932.164	9.235				
FP27	501941.504	103925.578	9.065				
FP28	501942.092	103920.050	9.008				
FP29	501942.797	103884.063	8.696				
FP30	501938.857	103871.949	8.887				
FP31	501935.035	103863.834	9.092				
FP32	501895.740	103839.530	9.375				
FP33	501871.587	103820.144	9.105				
FP34	501839.656	103803.149	9.105				
FP35	501815.429	103796.210	9.300				
FP36	501803.222	103796.775	9.396				
FP37	501797.130	103799.574	9.449				
FP38	501791.696	103805.831	9.514				
FP39	501789.720	103811.429	9.546				
FP40	501759.677	103856.977	8.380				
FP41	501751.811	103877.150	8.627				
FP42	501749.486	103881.643	8.373				
FP43	501732.058	103913.212	8.052				
FP44	501728.322	103927.703	7.391				
FP45	501732.051	103942.197	7.563				
FP46	501742.318	103953.085	7.521				
FP47	501756.567	103957.659	7.630				
FP48	501778.697	103959.018	7.605				
FP49	501792.499	103960.229	7.701				
FP50	501813.118	103960.917	7.545				
FP51	501823.999	103962.380	7.516				
FP52	501845.437	103962.321	7.895				
FP53	501893.270	103964.027	8.025				
FP54	501929.921	103963.408	7.752				
FP55	501944.064	103962.270	7.577				
FP56	501952.841	103962.389	7.528				
FP57	501965.068	103959.965	7.254				
FP58	501975.254	103952.780	7.301				
FP59	501981.641	103942.075	6.957				
FP60	501983.123	103929.690	6.896				
FP61	501982.266	103920.172	6.919				
FP62	501982.304	103913.904	6.932				
FP63	501985.475	103856.804	6.851				
FP64	501983.476	103844.994	6.903				
FP65	501976.957	103834.851	7.045				
FP66	501966.972	103828.094	7.010				
FP67	501955.132	103825.813	6.985				
FP68	501941.972	103826.098	7.500				
FP69	501932.545	103824.333	7.837				
FP70	501923.583	103820.040	8.003				
FP71	501914.100	103815.028	8.199				
FP72	501882.494	103798.167	8.158				
FP73	501863.505	103788.291	8.251				
FP74	501832.596	103772.485	8.245				
FP75	501813.663	103768.413	8.446				
FP76	501795.037	103773.710	8.300				
FP77	501781.082	103787.137	8.632				
FP78	501775.069	103805.545	8.689				
FP79	501774.548	103812.841	8.538				
FP80	501775.392	103820.635	8.777				
FP81	501774.469	103837.560	8.739				

THIS DRAWING IS TO BE READ IN CONJUNCTION WITH THE FOOTBALL PITCHES GROUNDWORKS SECTIONS, DRAWING 4485/3072.

THE PROPOSED GROUNDWORKS LEVELS RELATE TO THE ENGINEERED FILL DERIVED FROM SITE ARISING. THE FINAL SURFACE IS TO BE 150mm HIGHER TO ALLOW FOR APPLICATION OF A QUALITY TOPSOIL.

THE GRADIENTS INDICATE THE FINISHED SLOPES WHEN THE TOPSOIL HAS BEEN APPLIED TO THE PITCHES AREA.

F	CHANGING FACILITIES BLOCK MOVED AND ACCESS UPDATED TO CURRENT ARRANGEMENT	23.04.18	DMS	ds
E	FINISHED DESIGN ADJUSTED TO FALL FROM NORTH TO SOUTH TO AID DRAINAGE - LEVELS REVIEWED FOR BALANCE OF ARISING	28.03.18	DMS	ds
D	MIXED USE & CHANGING FACILITIES ADDED	13.02.18	DMS	ds
C	UPREPPED FOR DOCELT	23.10.17	DMS	ds
B	PLAN VIEWPORT EXTENDED WESTWARD	19.10.17	DMS	ds
A	SPORTS PITCHES PLATEAU RAISED 305mm	02.06.17	DMS	ds
-	ISSUED FOR CONSTRUCTION	26.09.16	DMS	ds
Rev	Amendments	Date	Don	CHK
Status	CONSTRUCTION			
Client	 BARRATT HOMES			
Project	COURTWICK LANE, LITTLEHAMPTON, W. SUSSEX			
Title	N-E OPEN SPACE FOOTBALL PICHES GROUNDWORKS PLAN			
Date	SEPTEMBER 2016	Scale @ A1	1:500	
Base Layout Ref.	CAD File ref.			
Clients Ref.	Project Ref. 4485			
 Consulting Engineers Gloucester House, 66a Church Walk, Burgess Hill, West Sussex, RH15 9AS Tel:01444 871444 Fax:01444 871401 Web: www.gtaCivils.co.uk				
Drawing Number			Rev.	
4485/3071			F	