
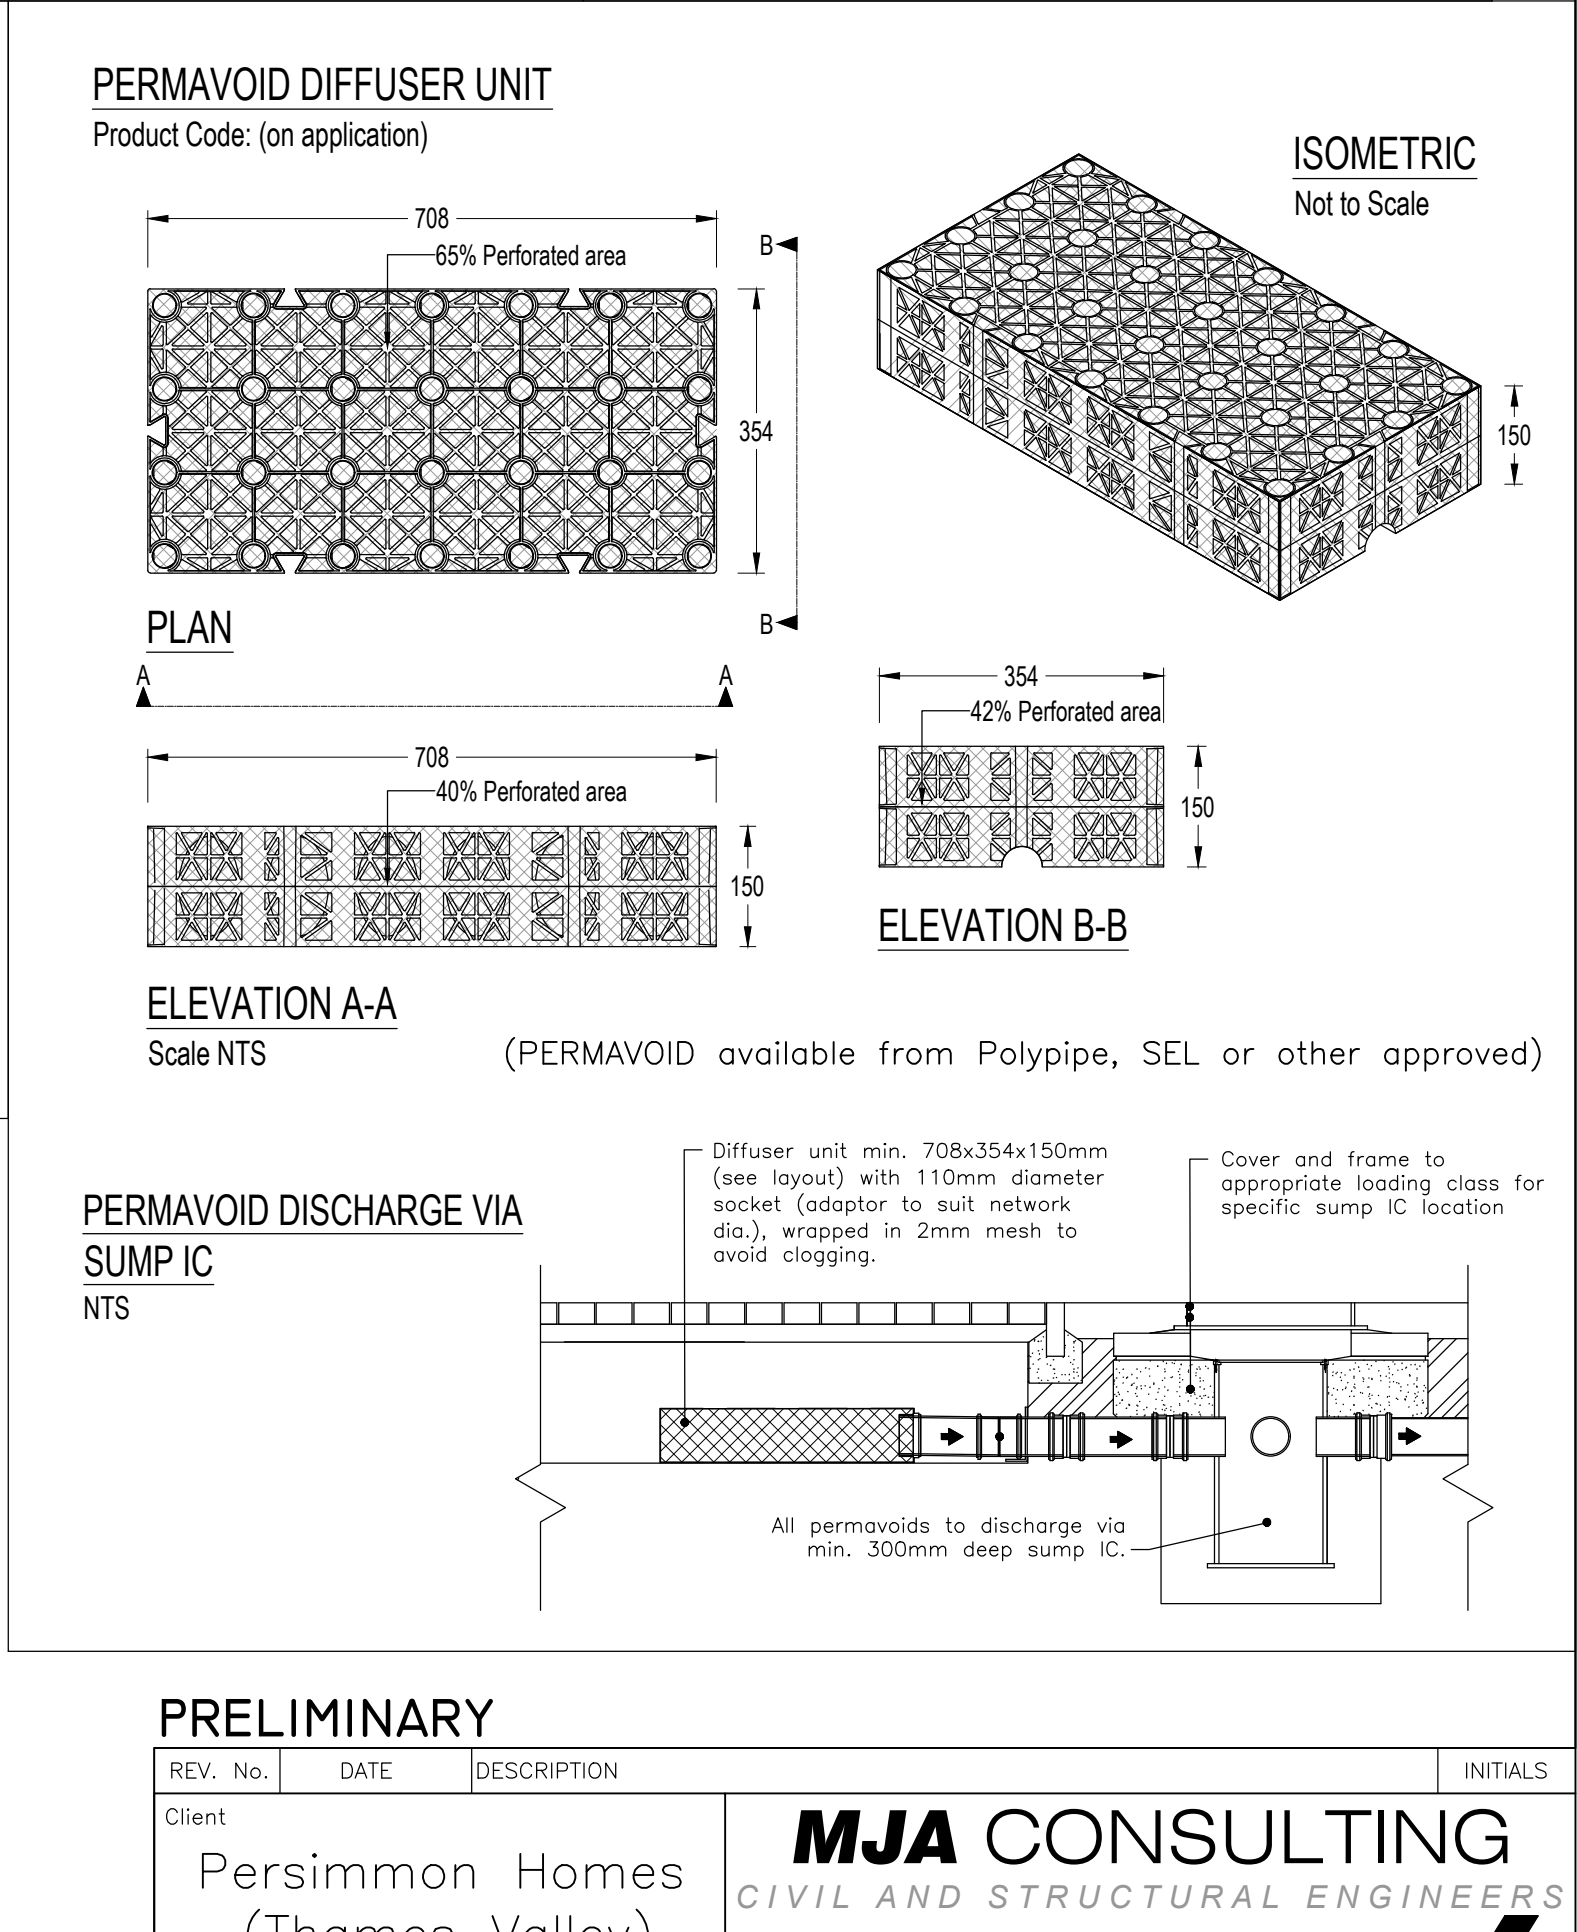
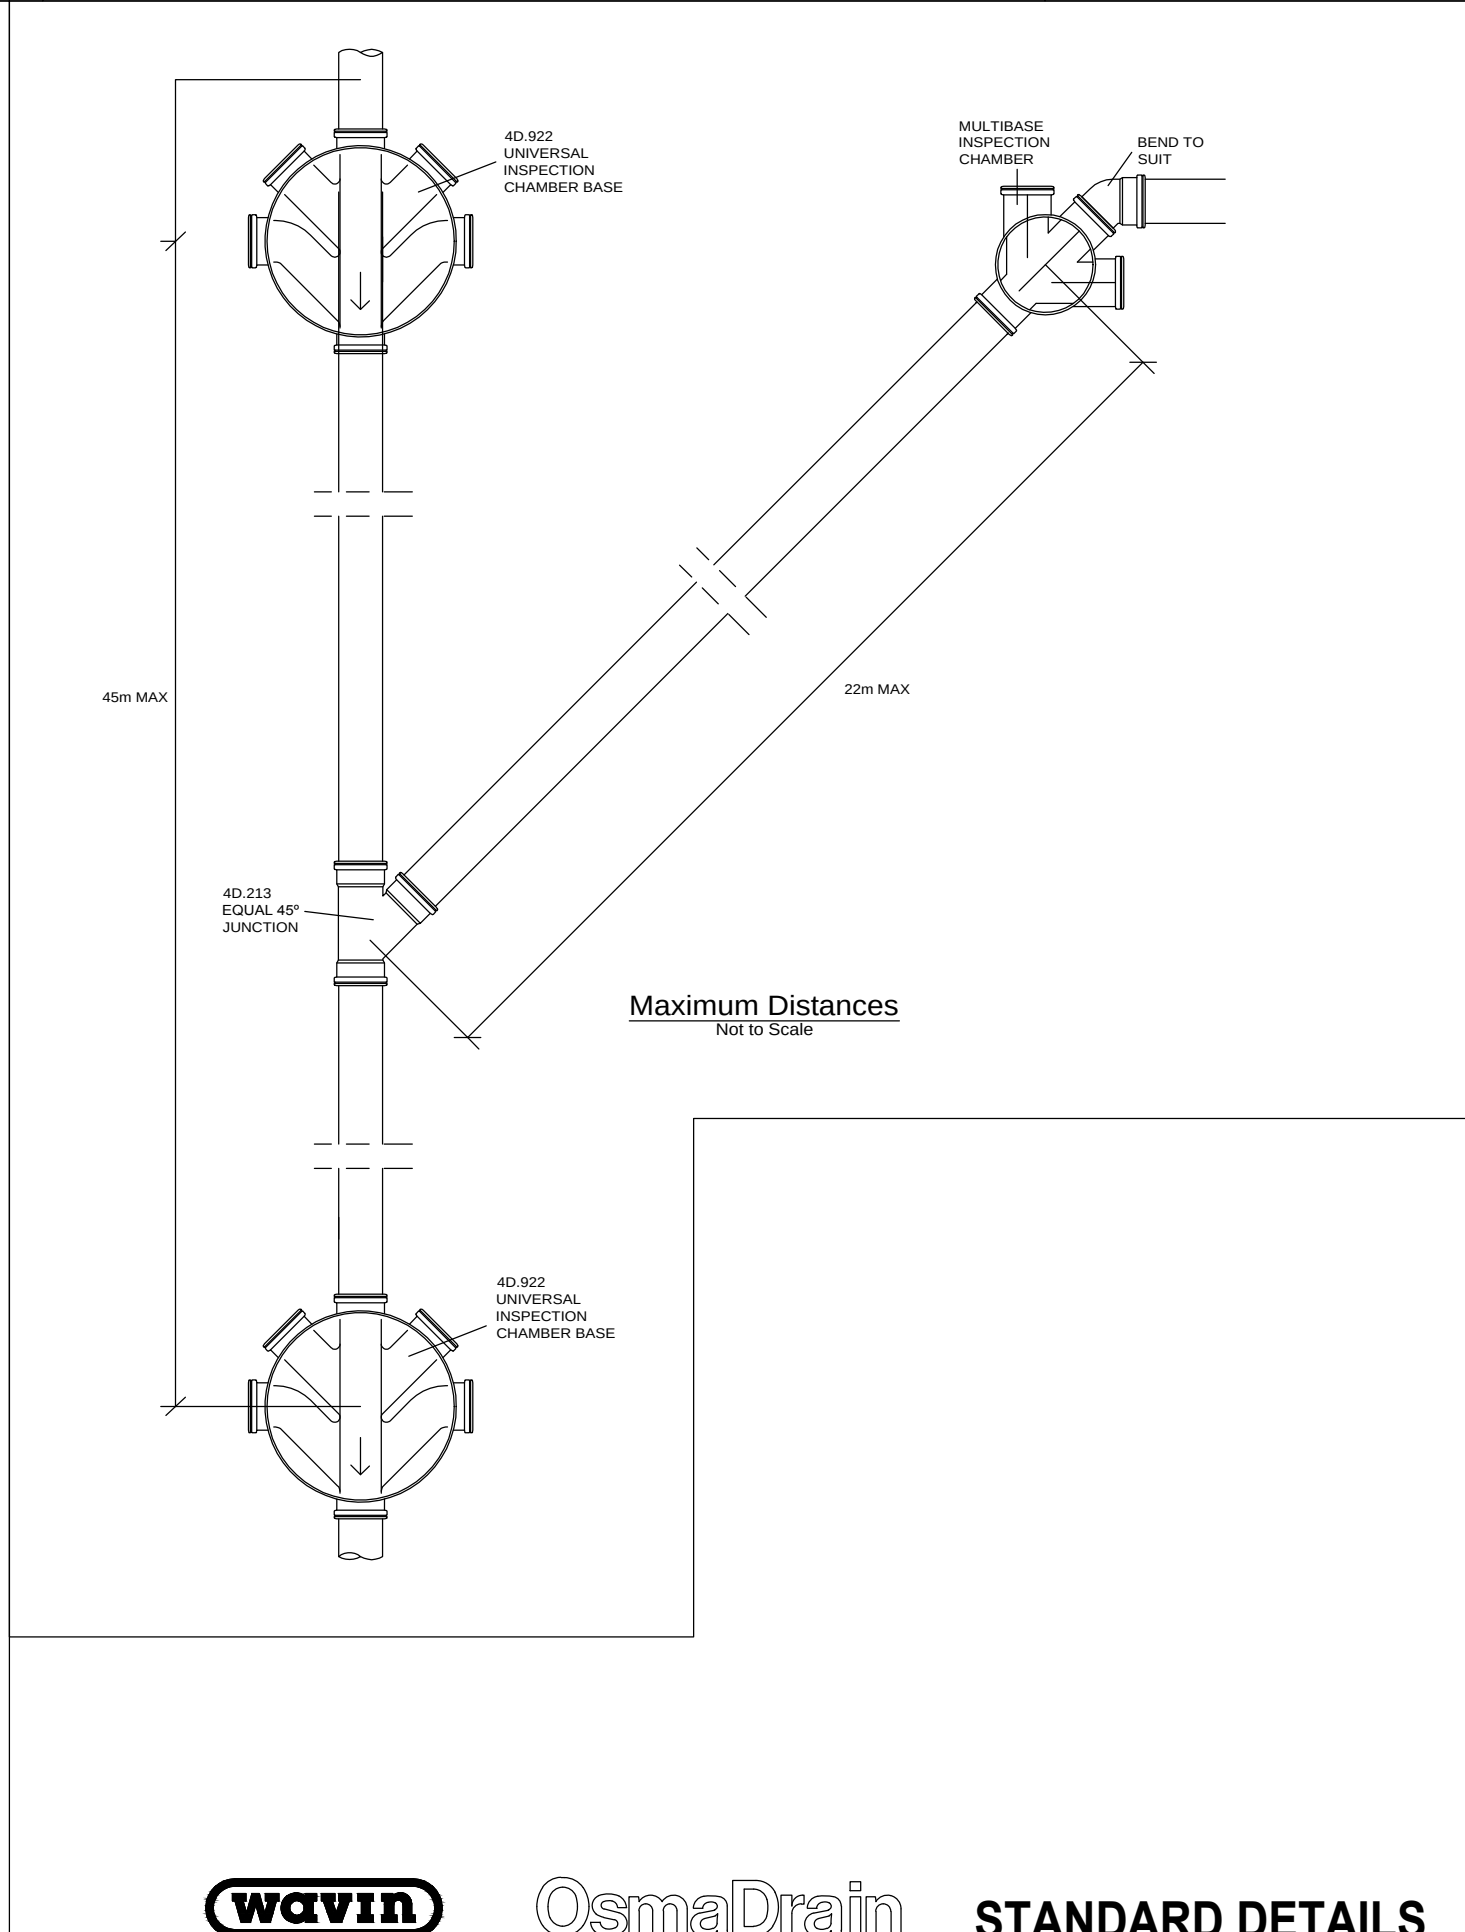
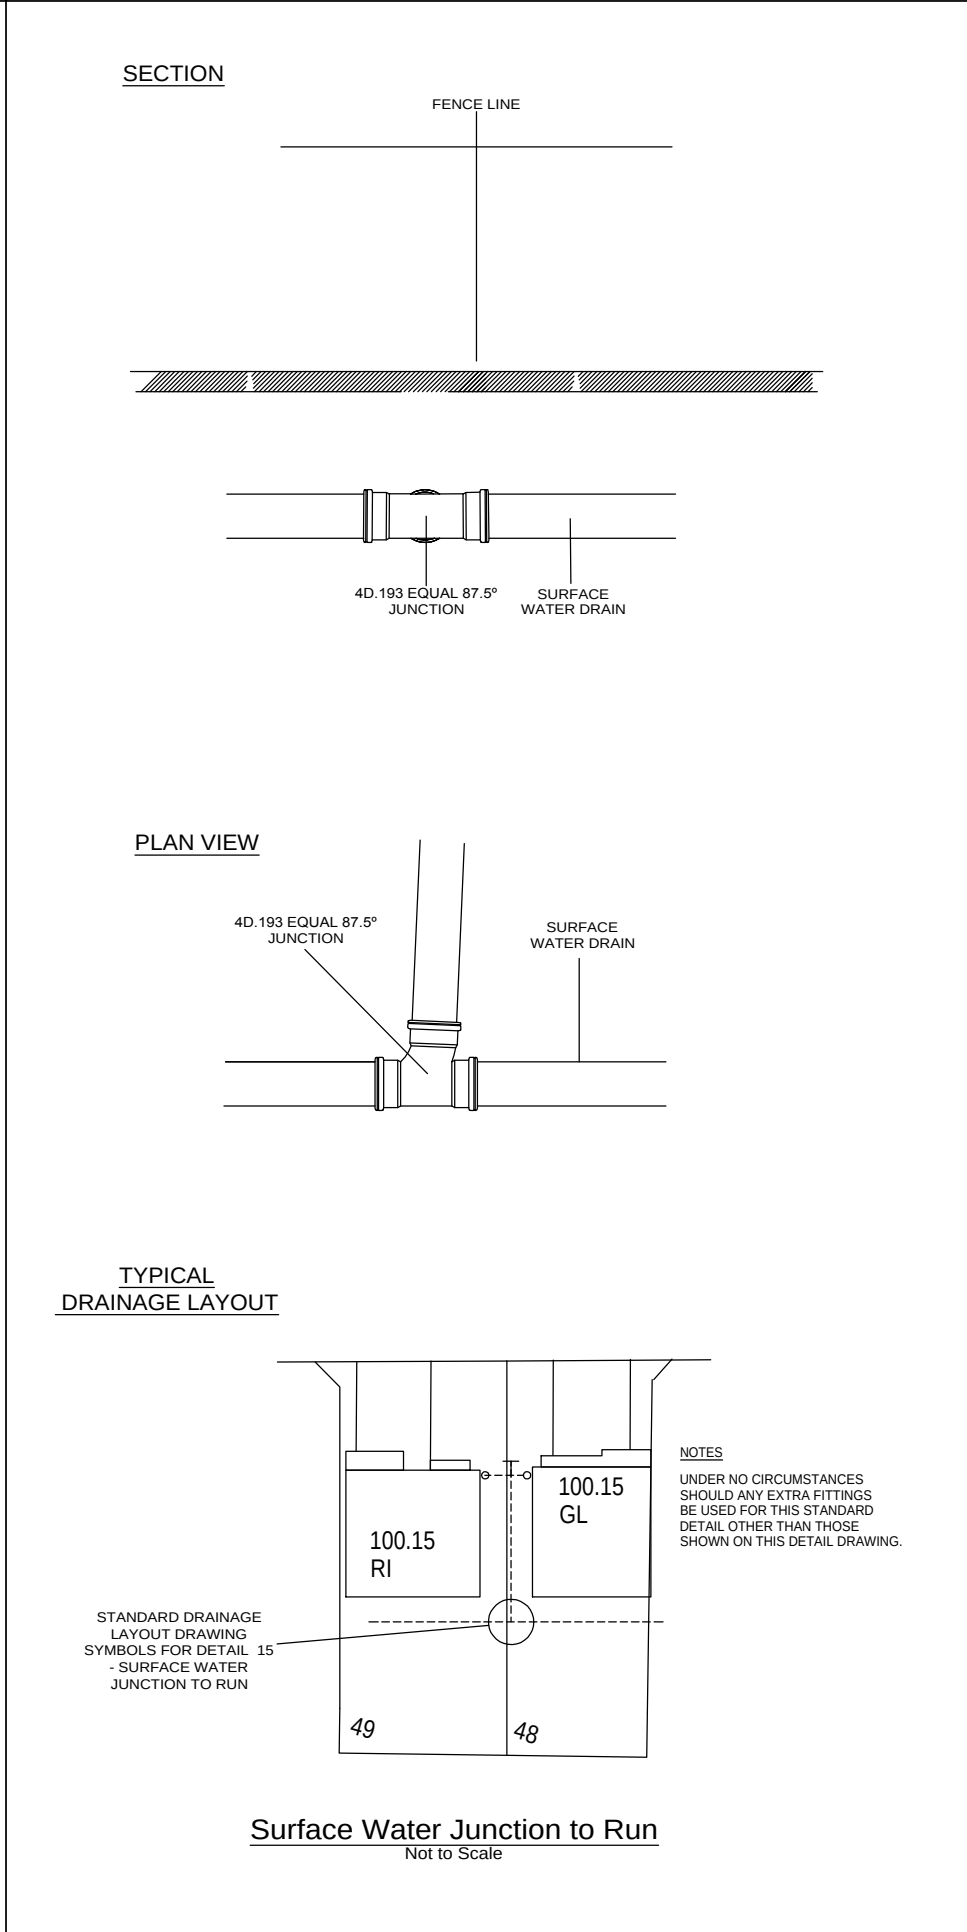
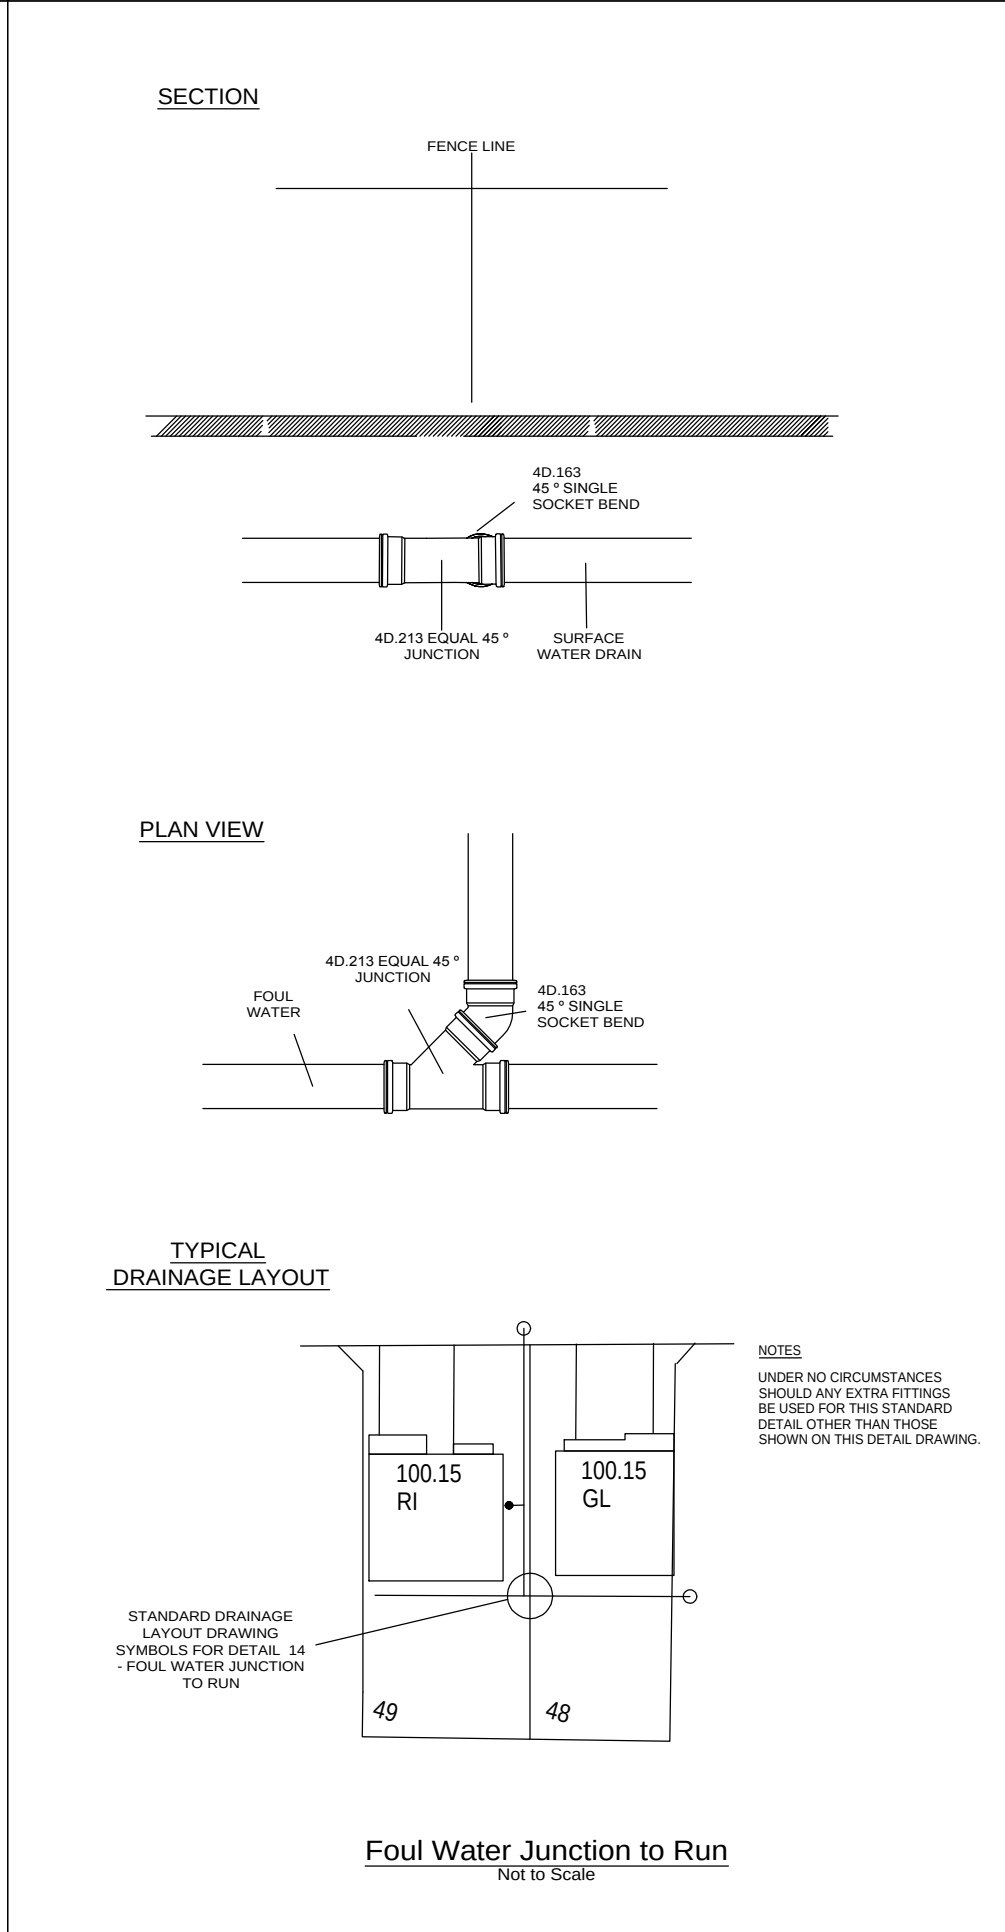
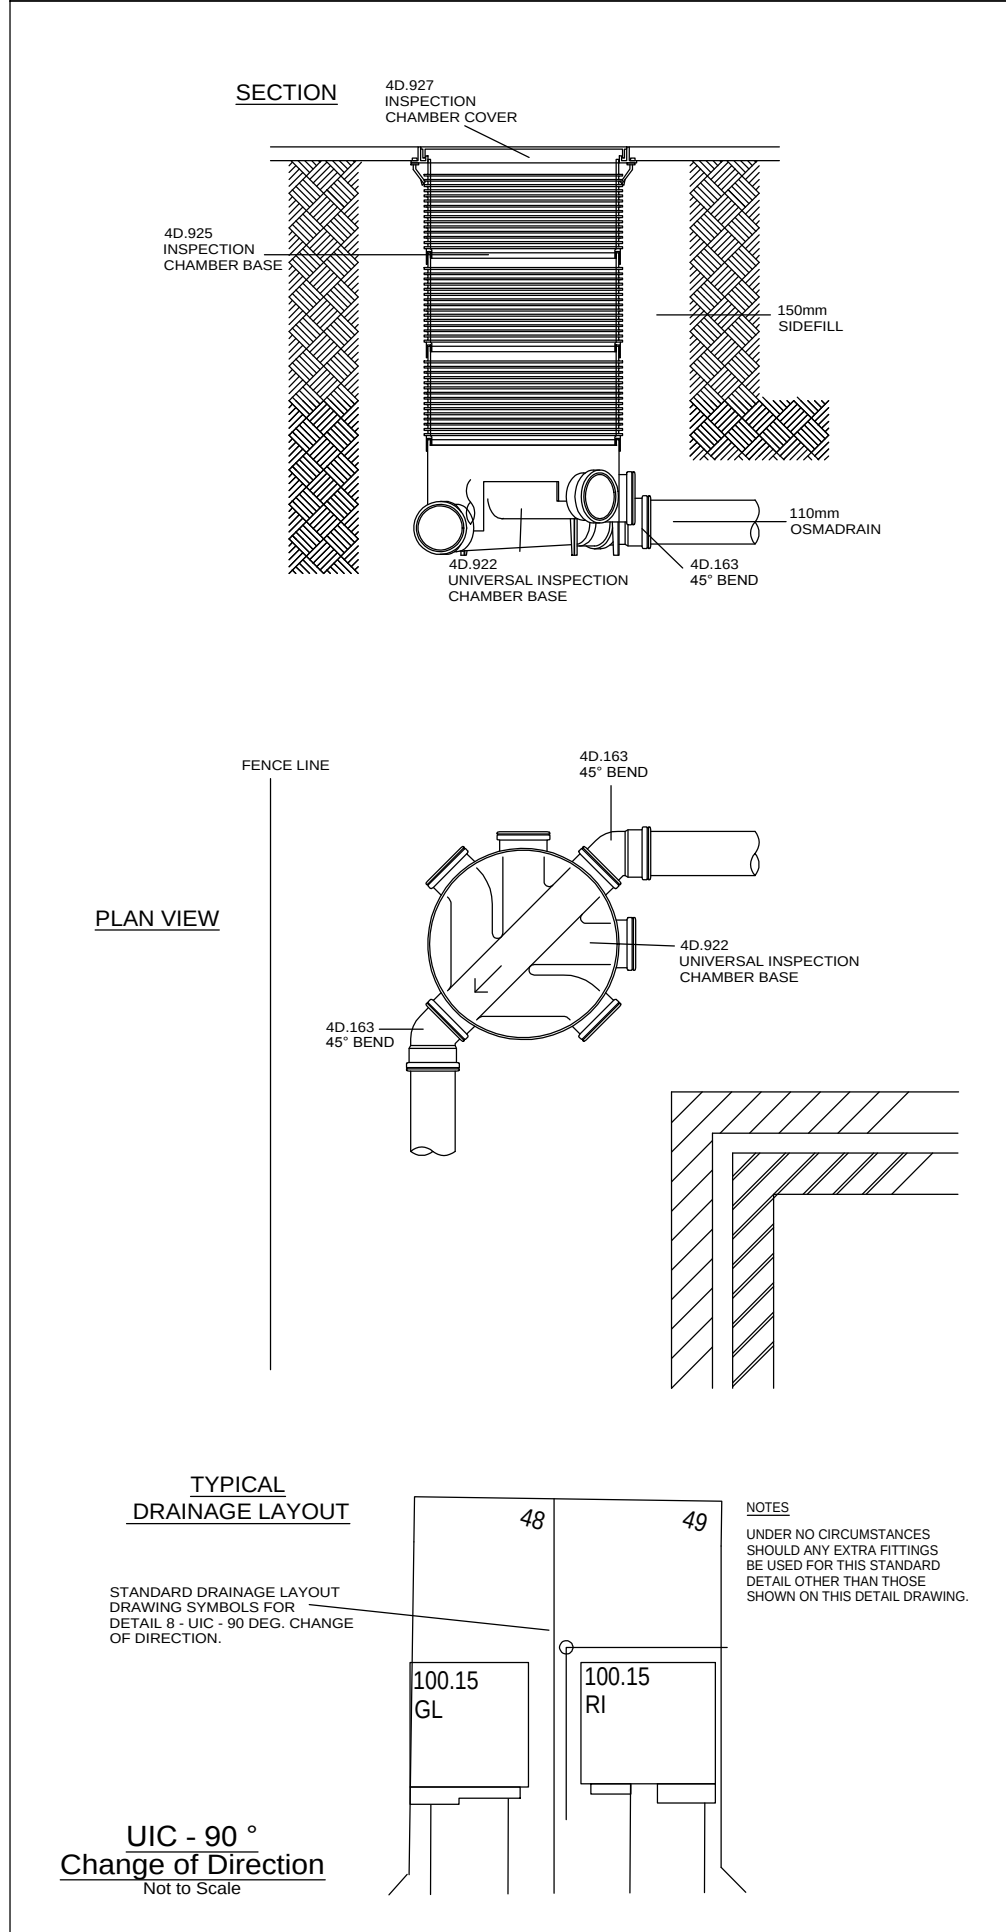
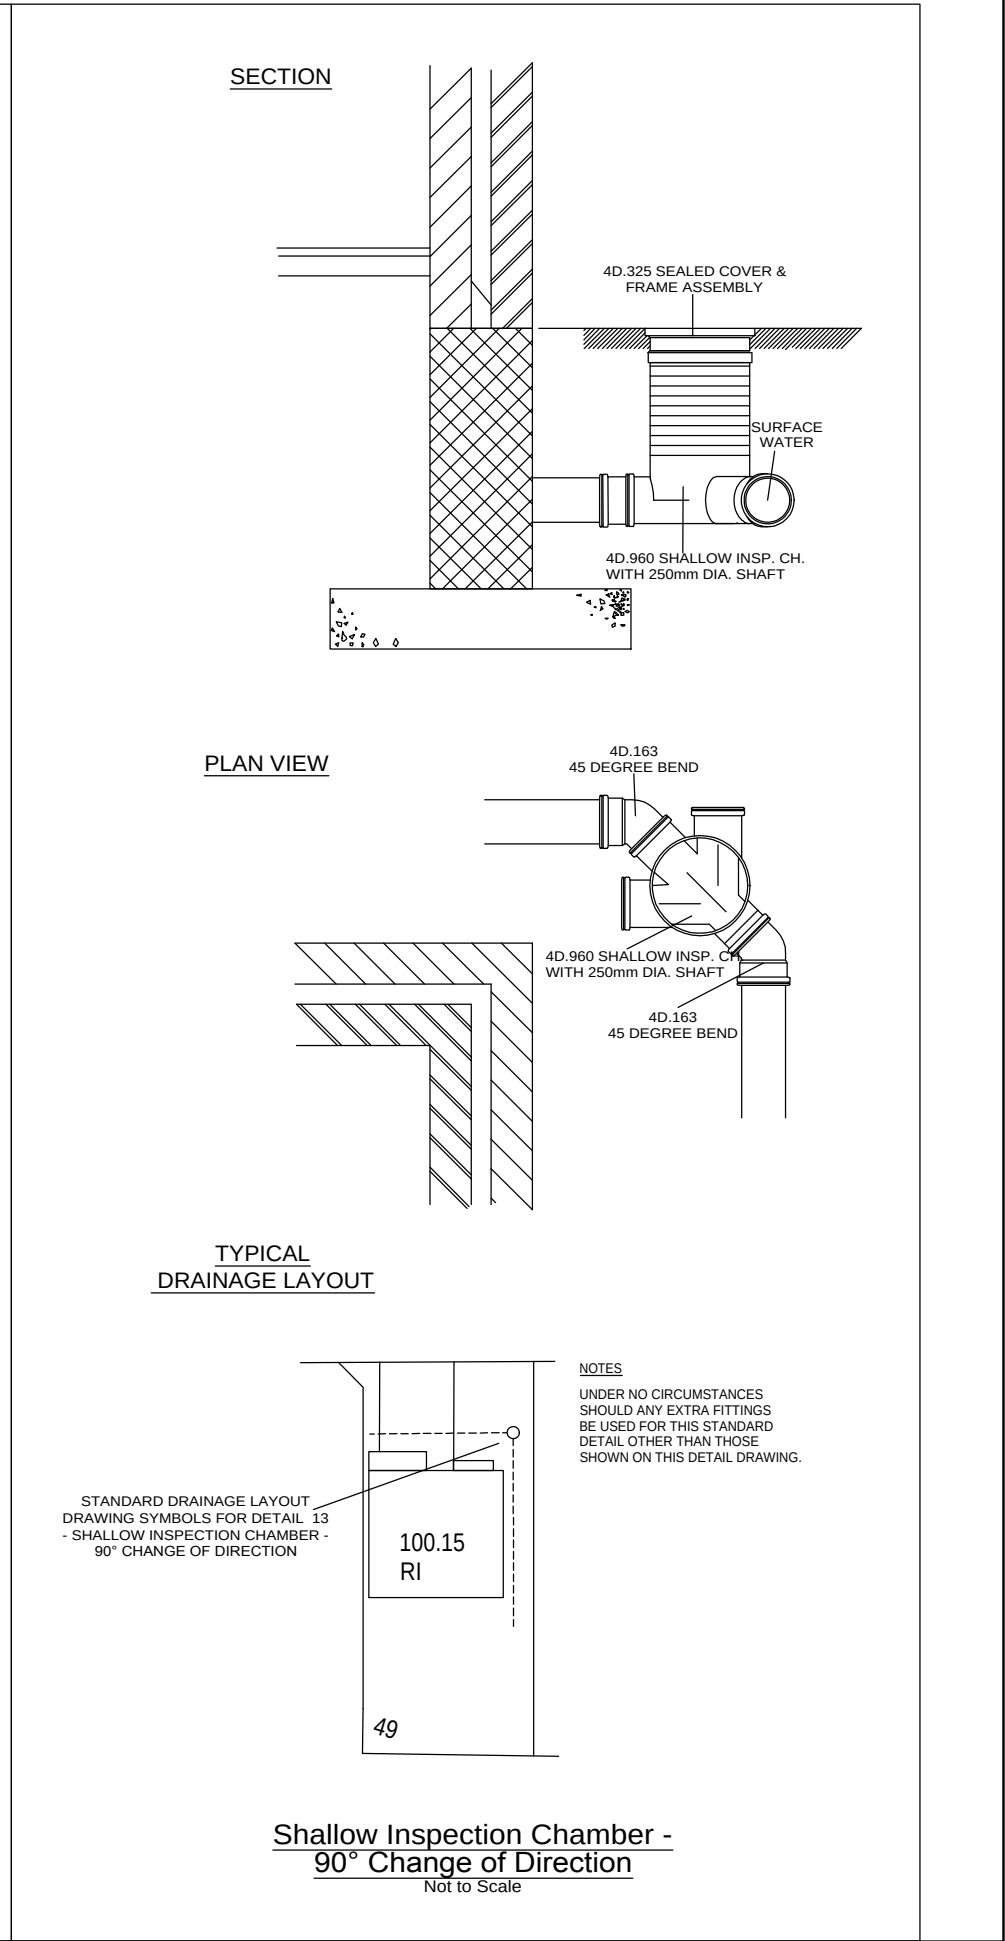
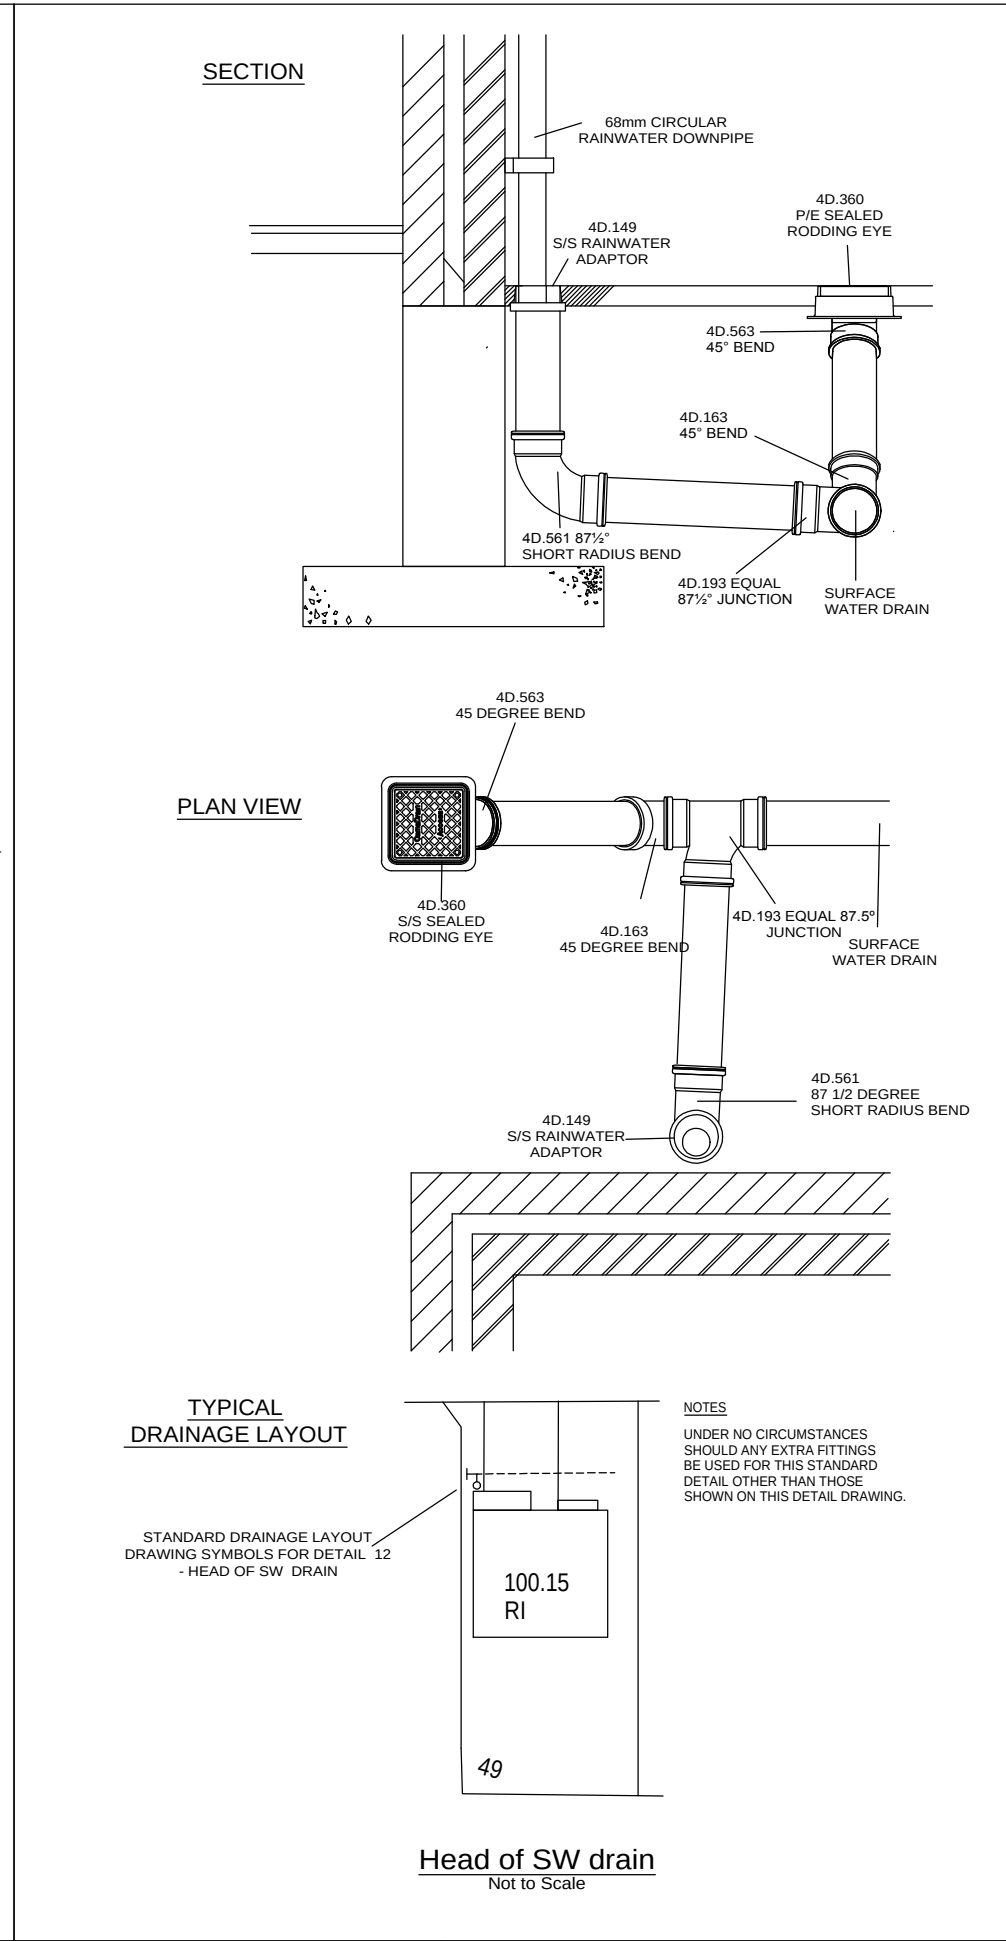
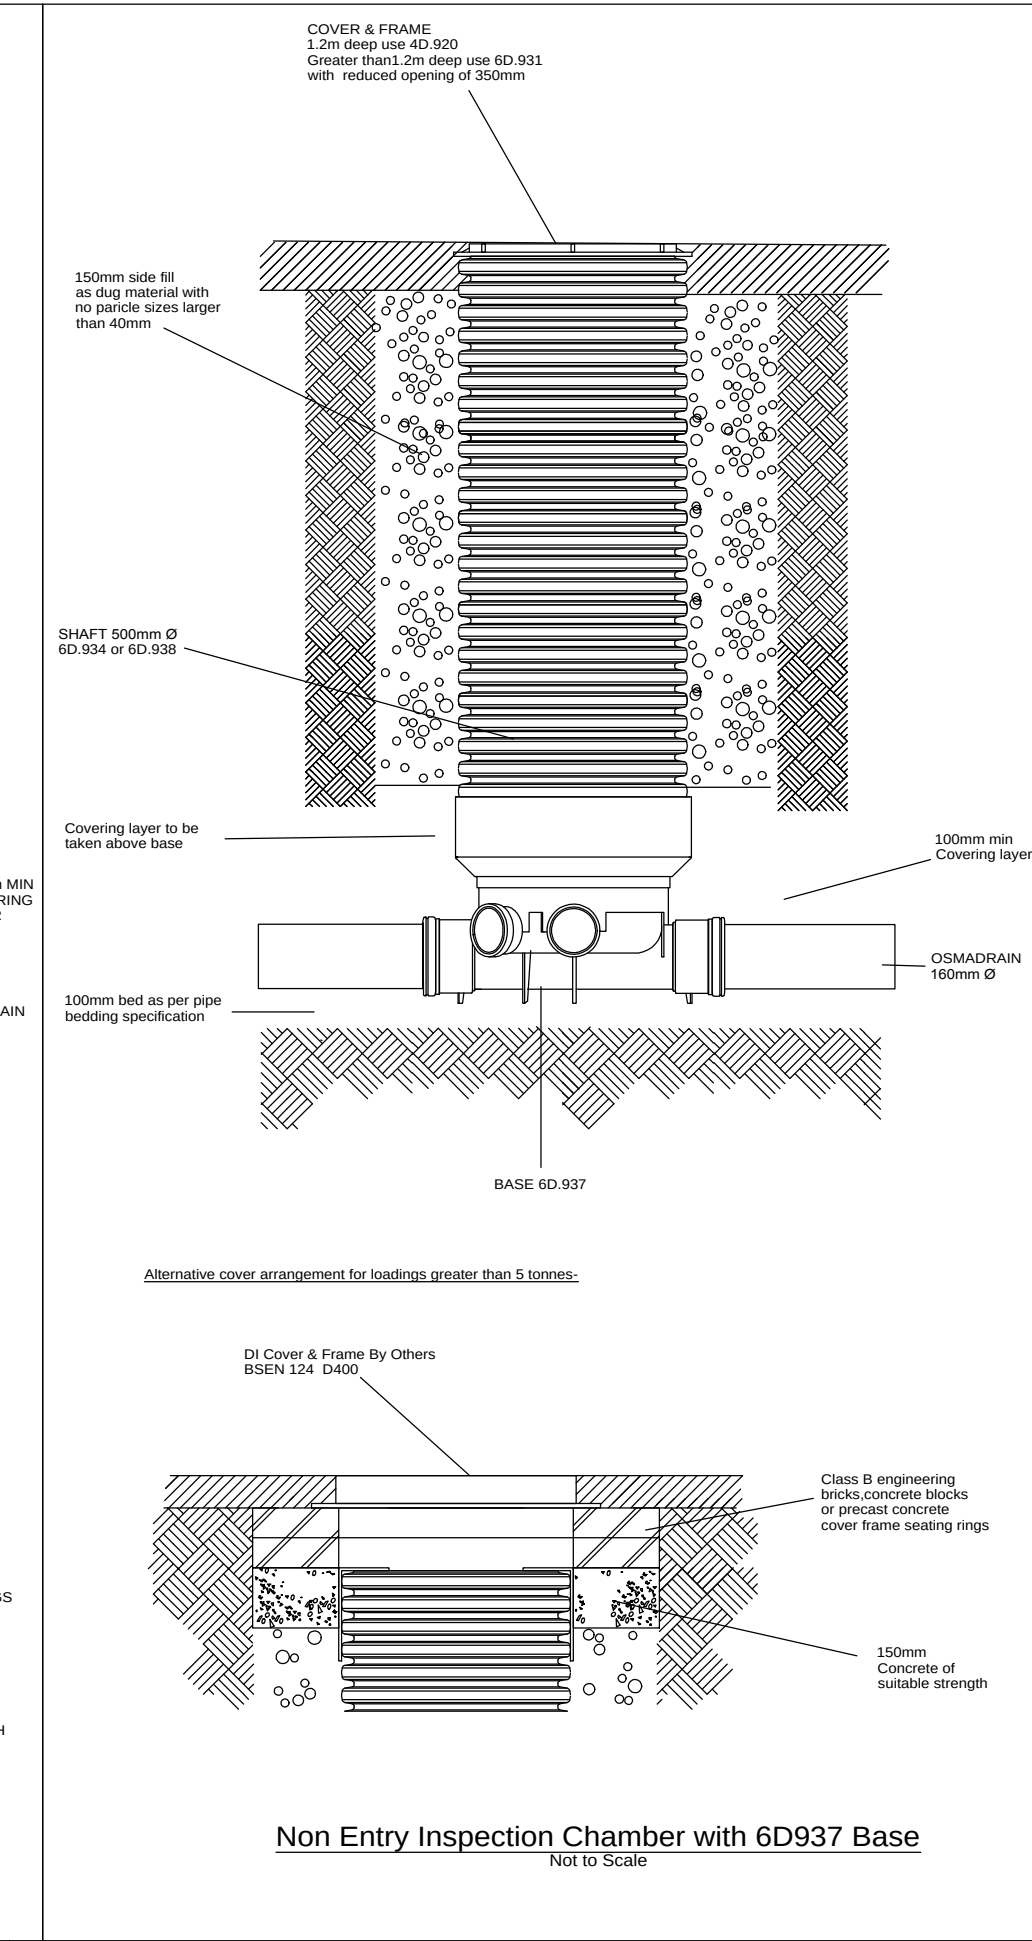
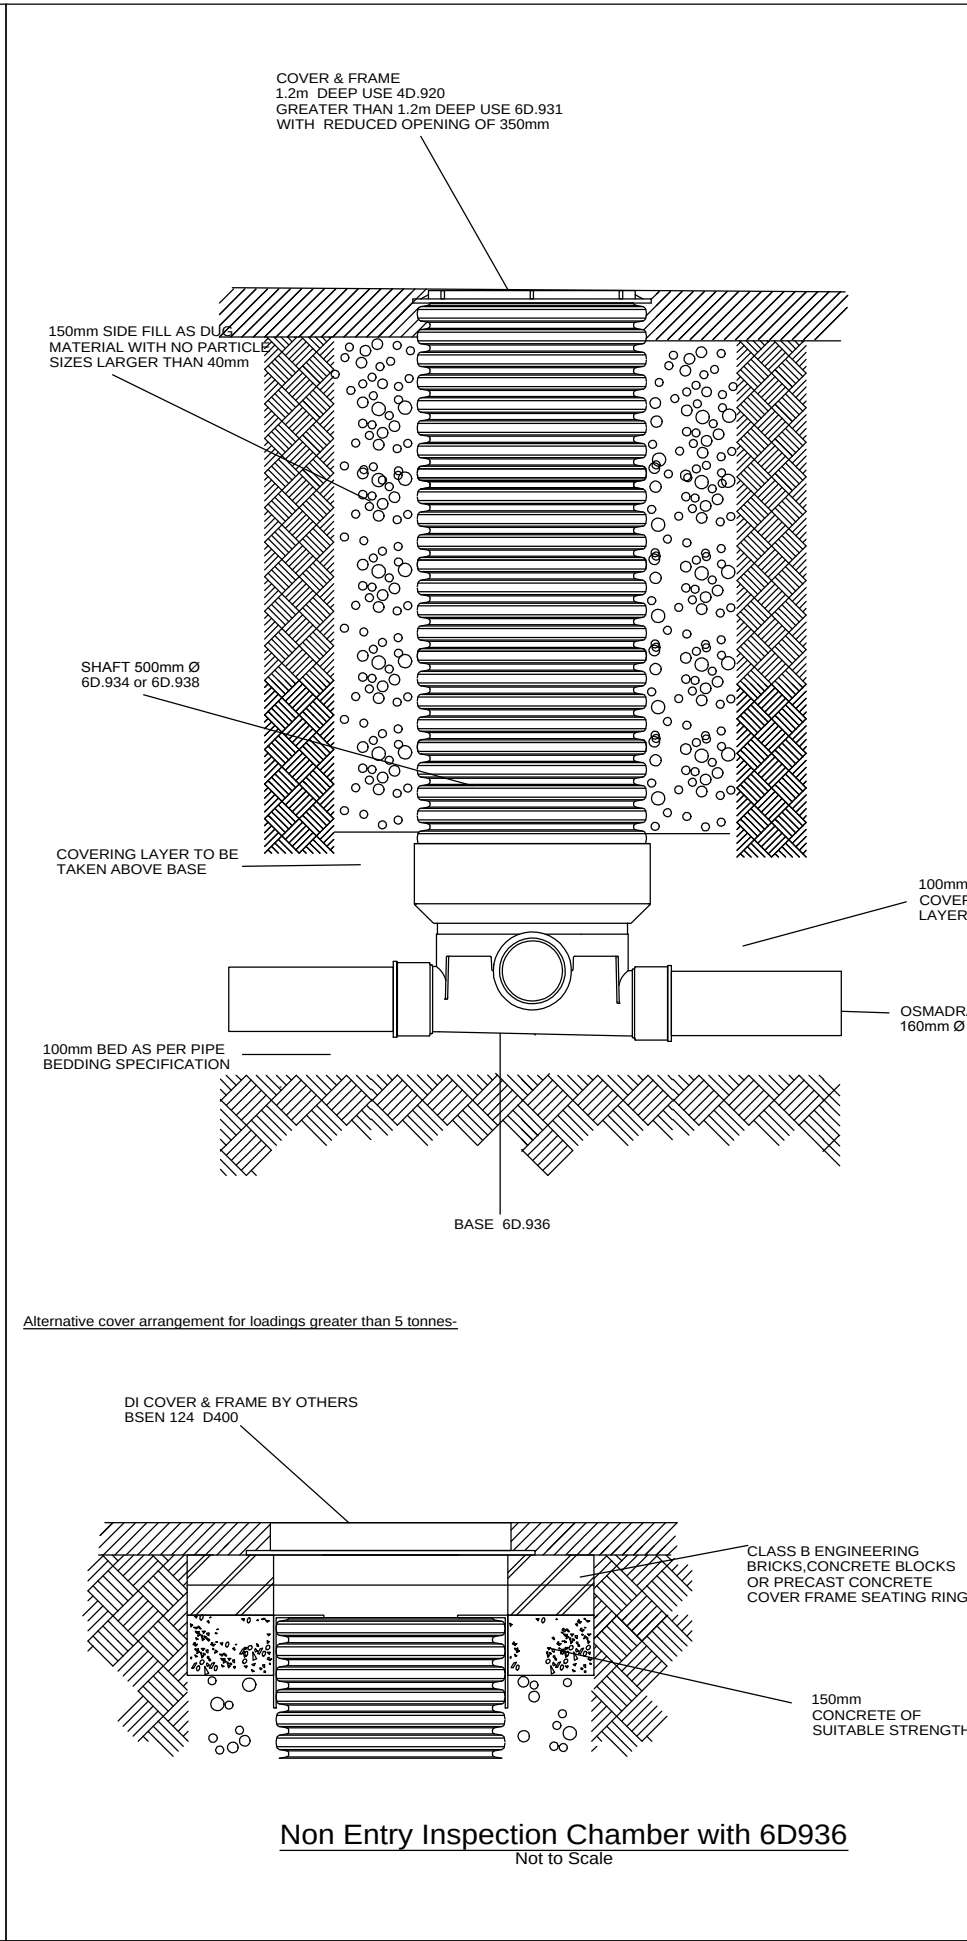
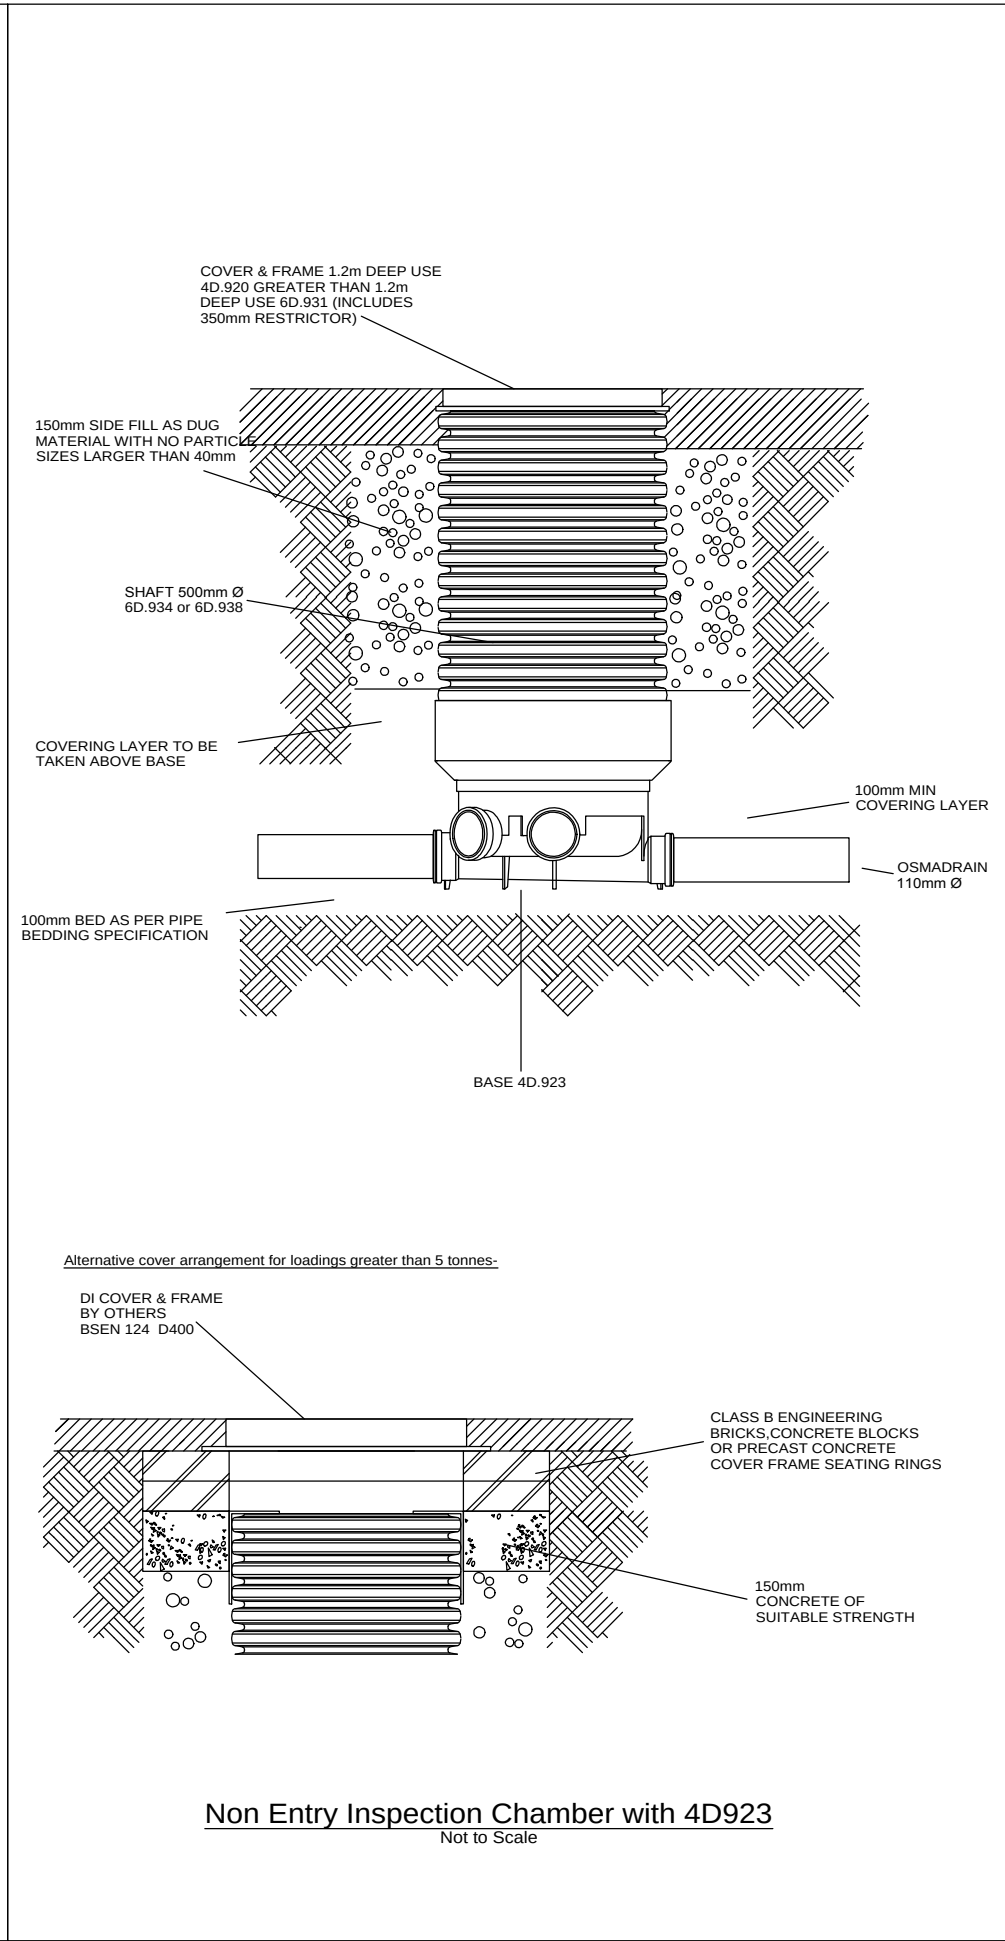


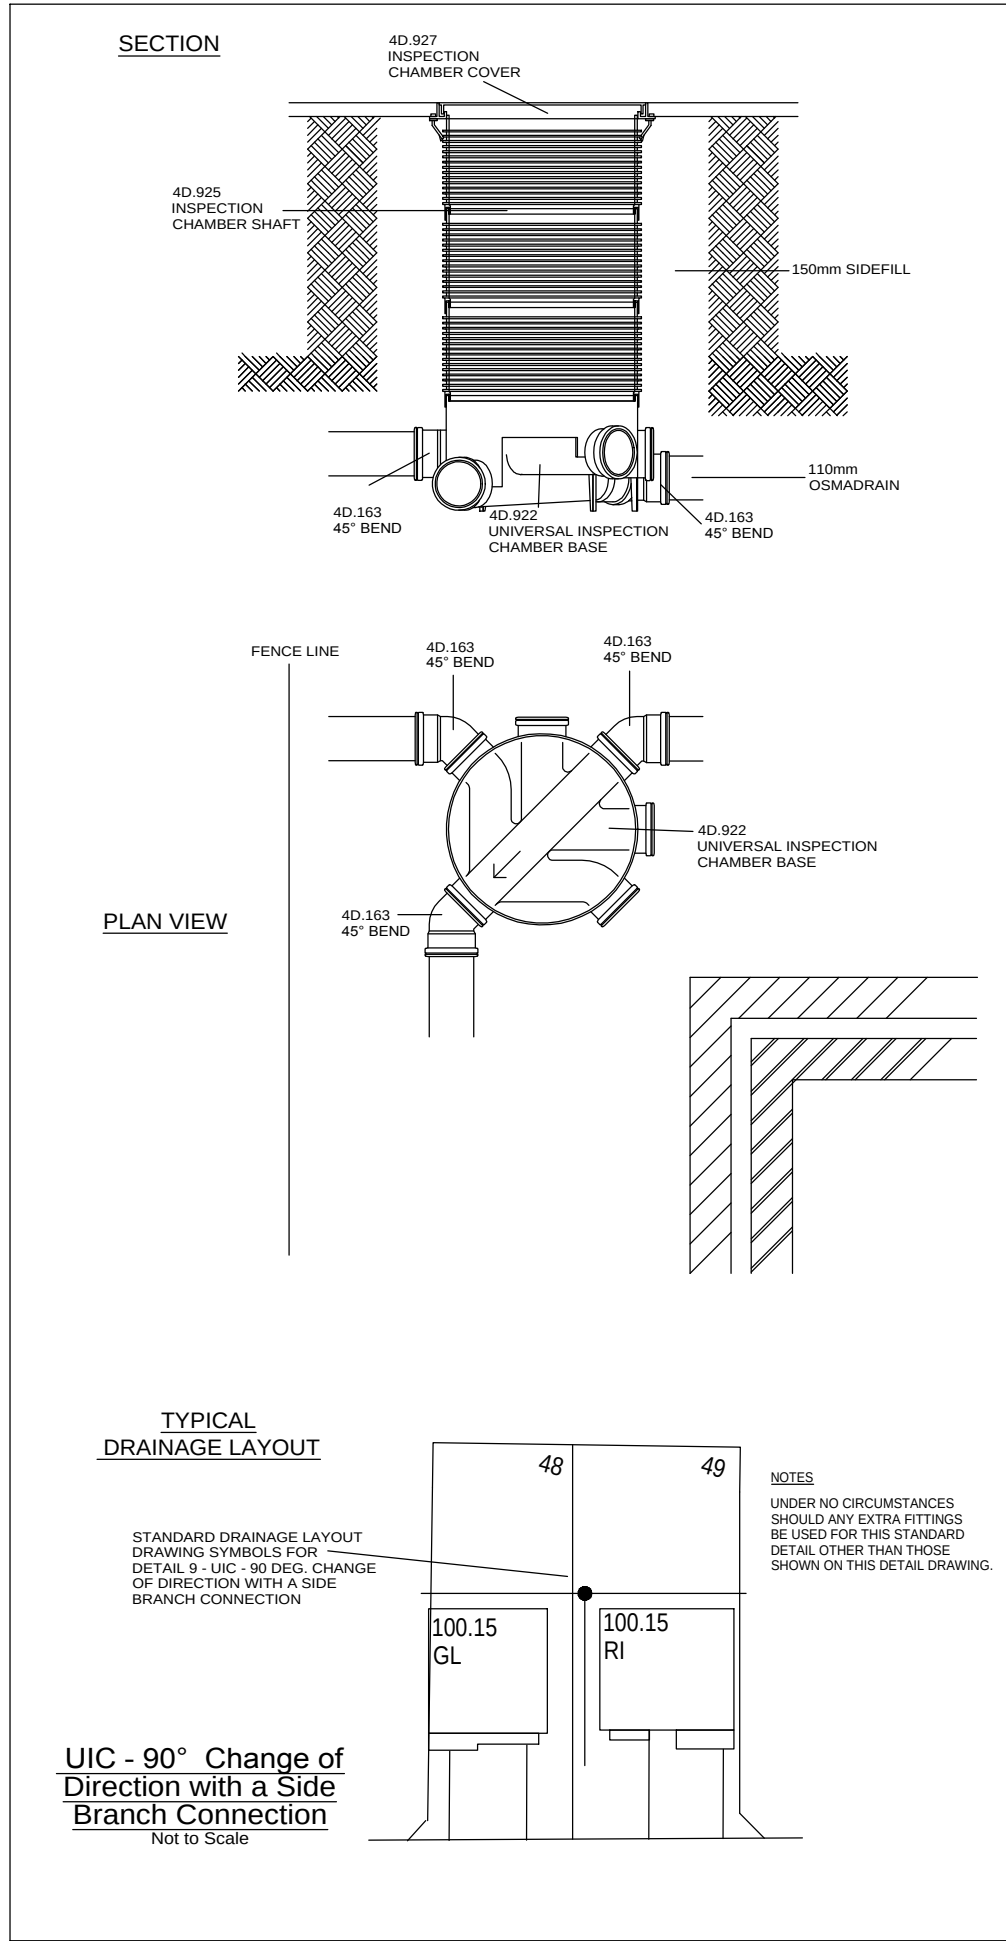

PRELIMINARY

REV. No.	DATE	DESCRIPTION	INITIALS
Client	Persimmon Homes (Thames Valley)	MJA CONSULTING CIVIL AND STRUCTURAL ENGINEERS Monarch House, Barton Lane, Abingdon, Oxon, OX14 3NB Tel: 01235 555173 Fax: 01235 523226	
Project	Phase 2 Littlehampton	Scale As shown @A1 Checked KTG	Date Nov ' 2017 Drawn AJW
Title	Construction Details (Sheet 3) - Private Drainage (2)	Drawing No. 5691:22	Rev -

wavin

OsmaDrain

STANDARD DETAILS

(or similar Developer & Engineer approved)