



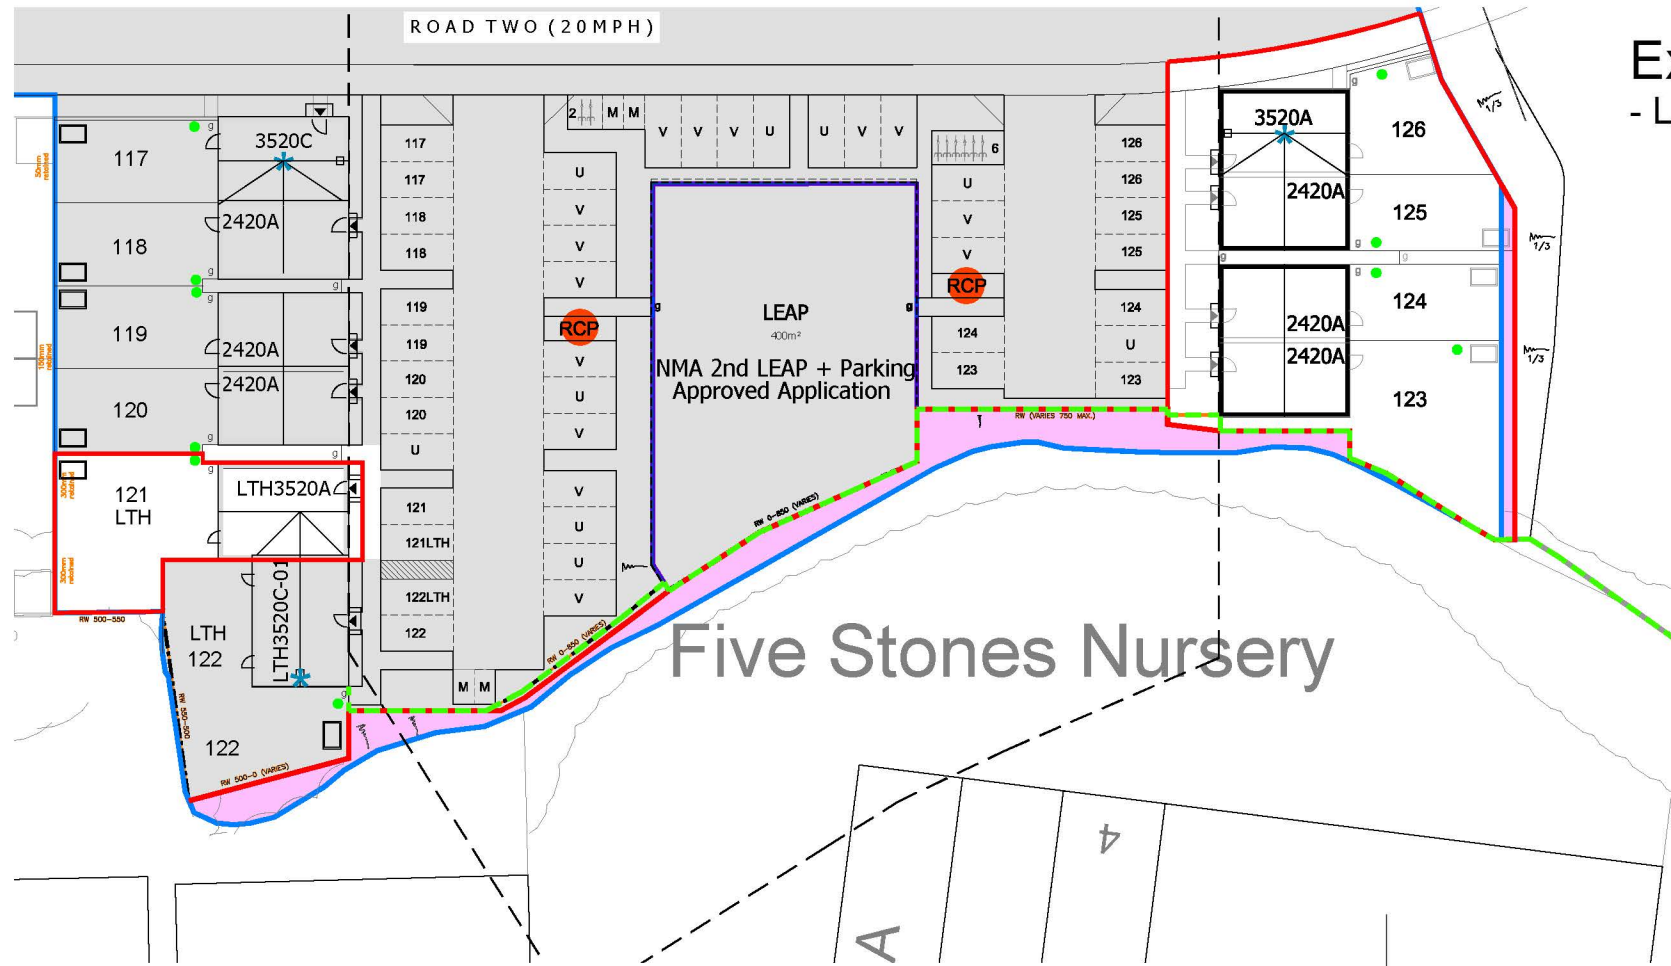

Extract of Planning Layout
- Location of Acoustic Fence - NTS

Location of Proposed
2.8m Acoustic Fence

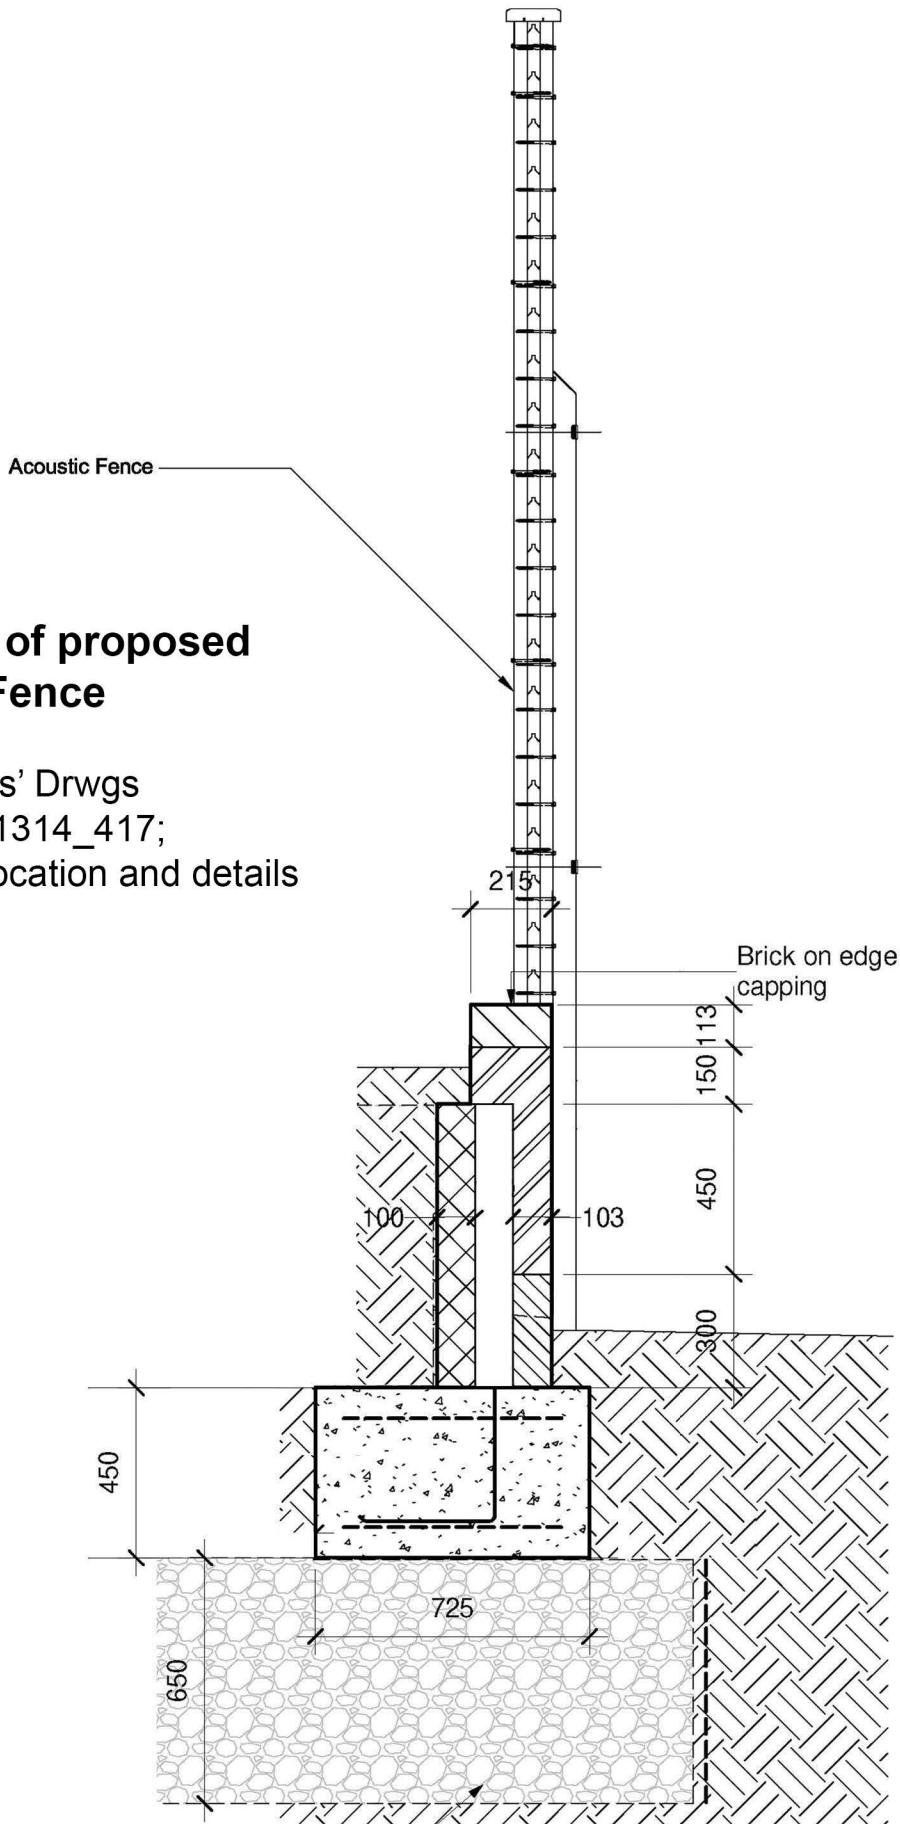

Typical Section of proposed
2.8m Acoustic Fence

- Refer to Engineers' Drwgs
(OP1314_416; OP1314_417;
OP1314_418) for location and details
of acoustic fence.



Acoustic Screen Fence Detail

(1:20)

Rev	-	Date	-
Rev	-	Date	-
Rev	-	Date	-
Rev	-	Date	-

**PERSIMMON**
Together, we make a home

Persimmon Homes Thames Valley
Persimmon House, Knoll Road,
Camberley, Surrey GU15 3TQ
Tel: 01276 808080

Site:	Phase 2 Littlehampton	Date:	Oct. 2020
Scale:	1:20 @ A2	Drawn by:	AT
Drawn by:	AT	Checked by:	RC
Rev:	-	Rev:	-

Drawing Title:
Acoustic Boundary Fence

Drawing Status:
SUBMITTED