



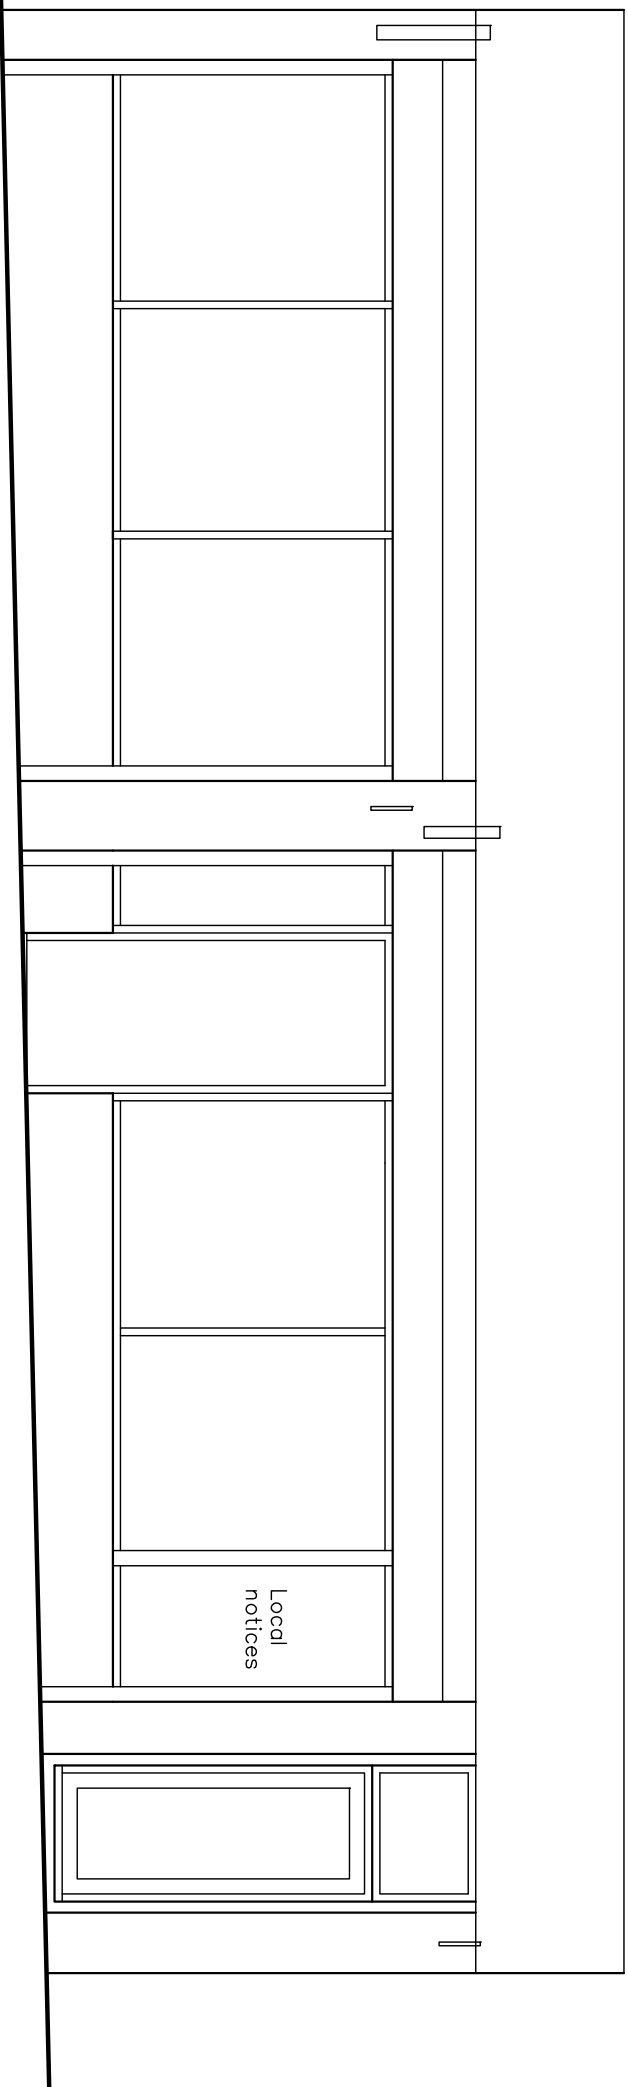


Stall riser to be reduced in depth to cavity wall, timber framed glazing replaced with new of similar design with adjusted mullions. Door widened to 1m minimum with power assisted automatic sliding door for disabled access.

Nett gain in floor space approx 4.6m².

Existing roller shutters to remain.

Fascia and projecting signs to remain.

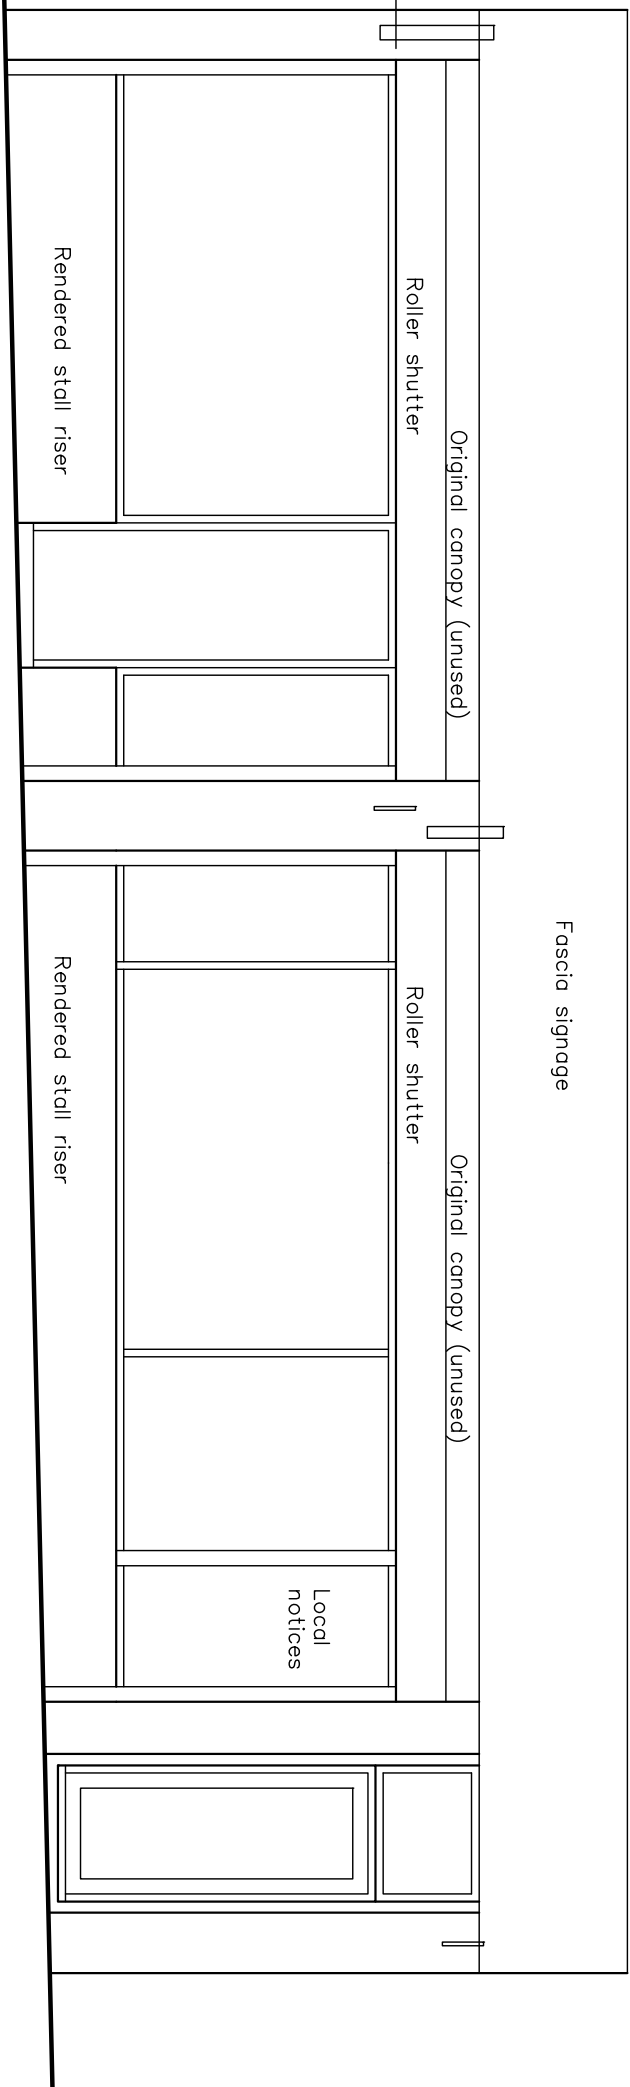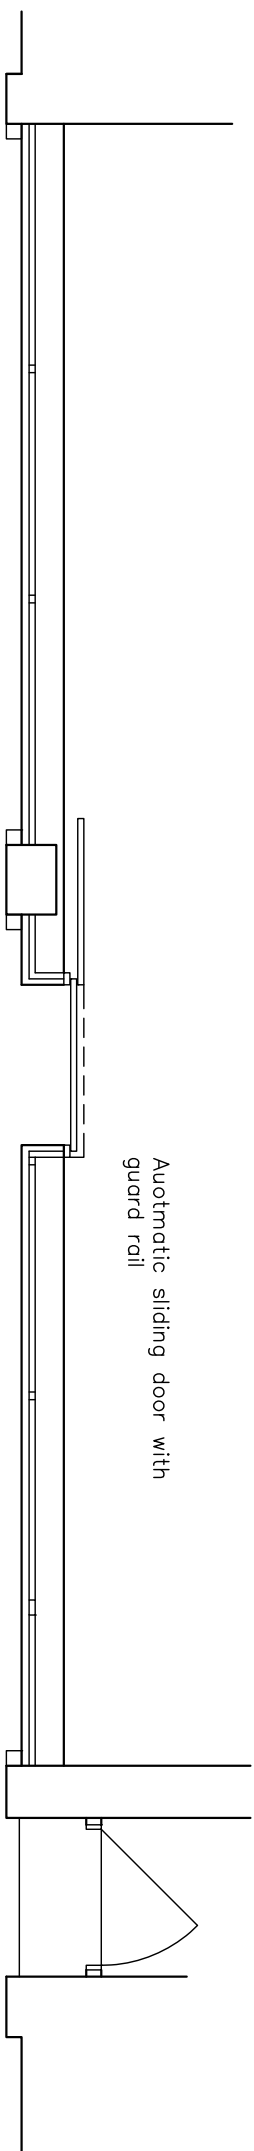

Bryceson Shaw Associates <i>Surveyors and Designers</i>	
2 Wellesley Court, Fitzalan Road, Littlehampton, West Sussex BN17 5JW Tel. & Fax 01903 734381 Mobile: 07889 651301 E-mail: brycesonshaw@brinternet.com	
Project: Proposed alterations to frontage; Londis, 6 Norfolk Road, Littlehampton BN17 5PL	
Drawing: Plans and elevations	
For: Londis	
Drawn: PKS	Date: May 2008
Scales: 1:50	No: 834/01/01/B
To scale when printed on A3	