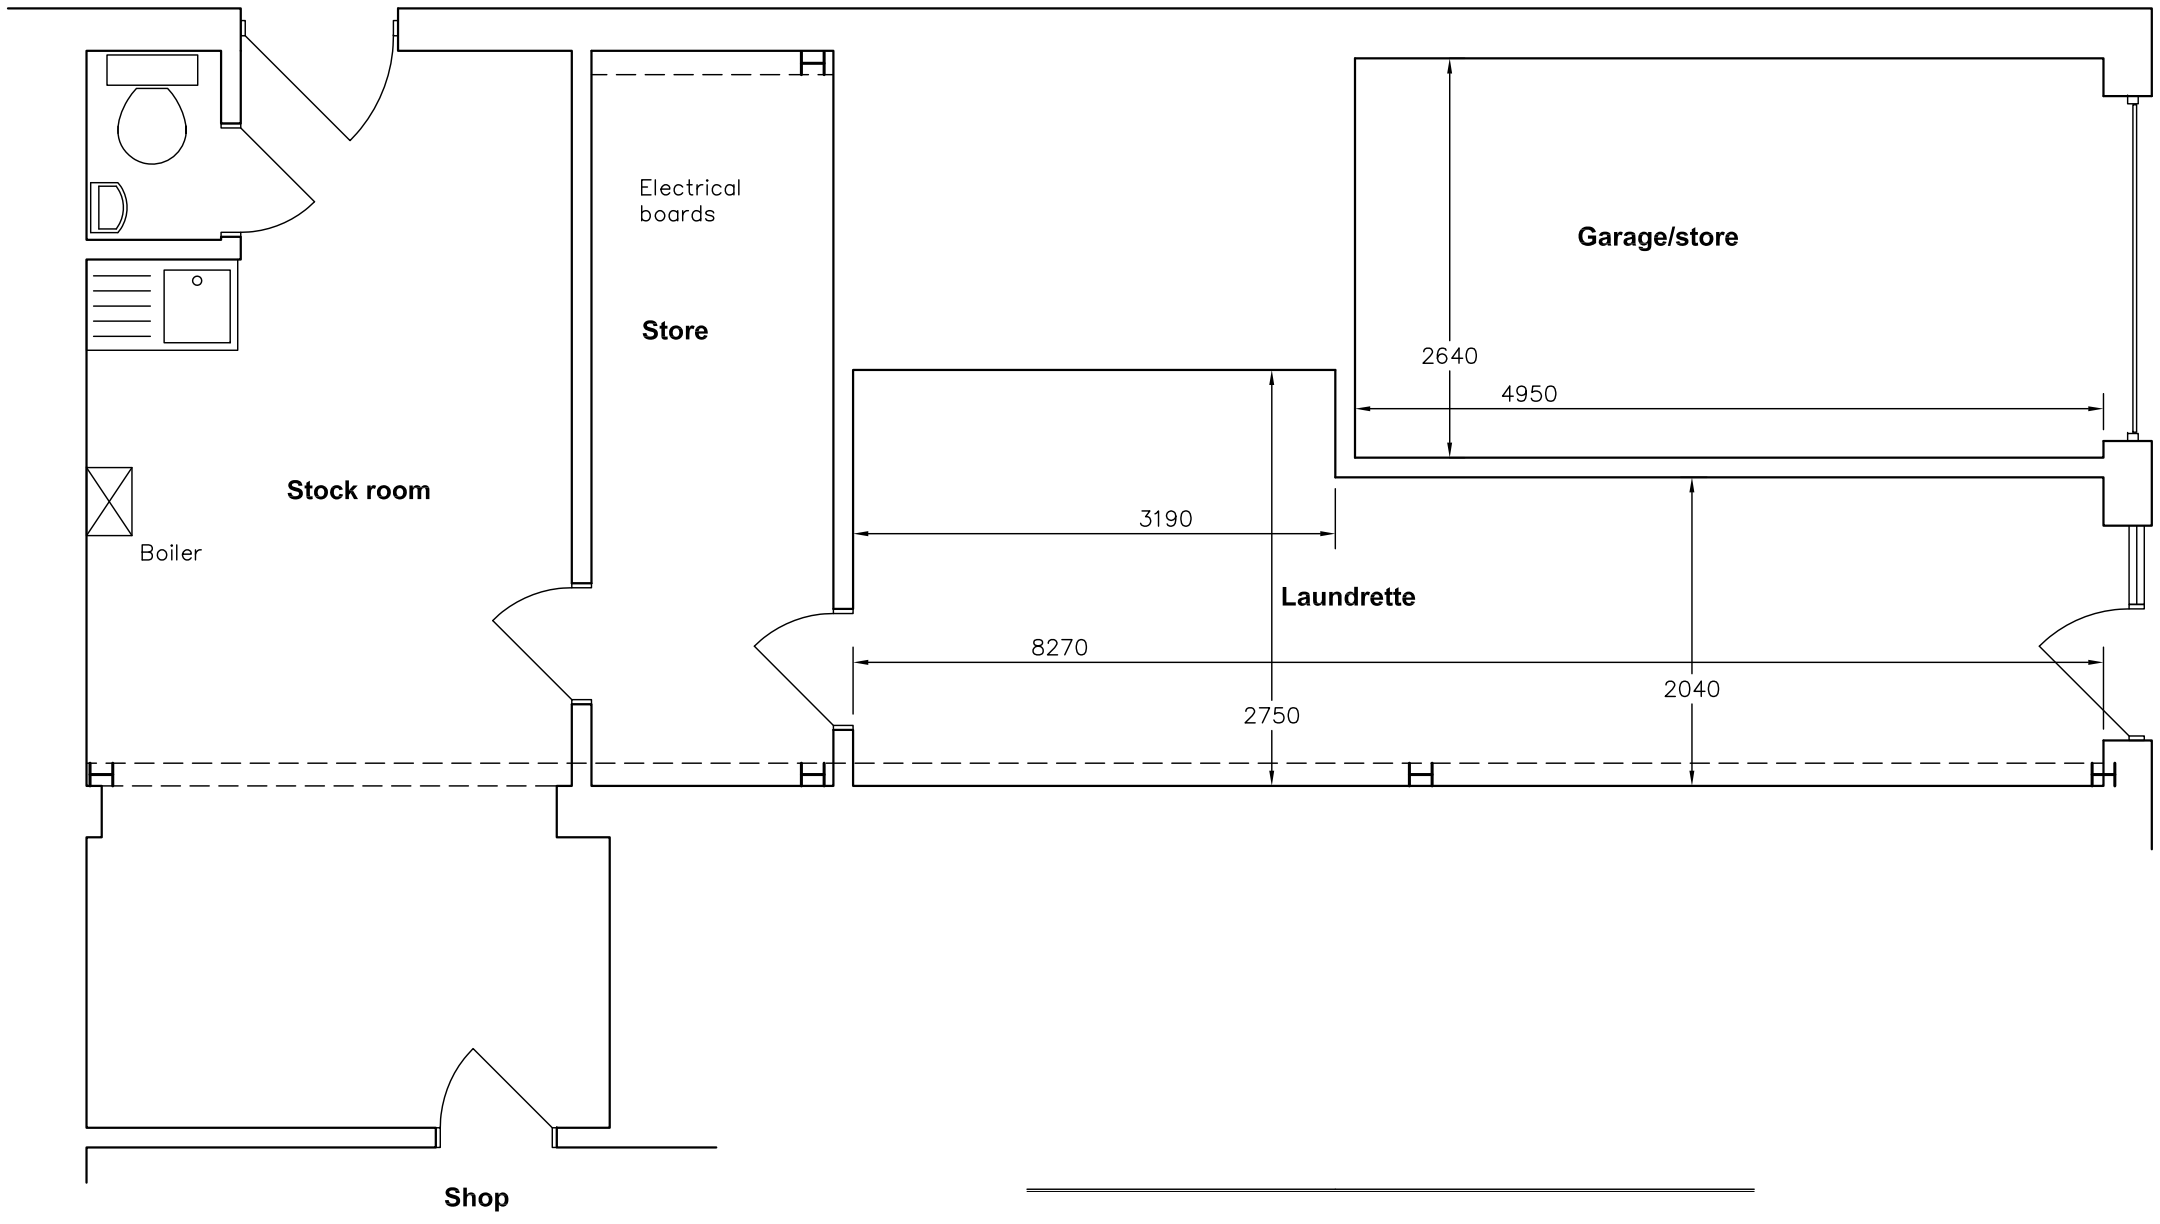

Existing plan

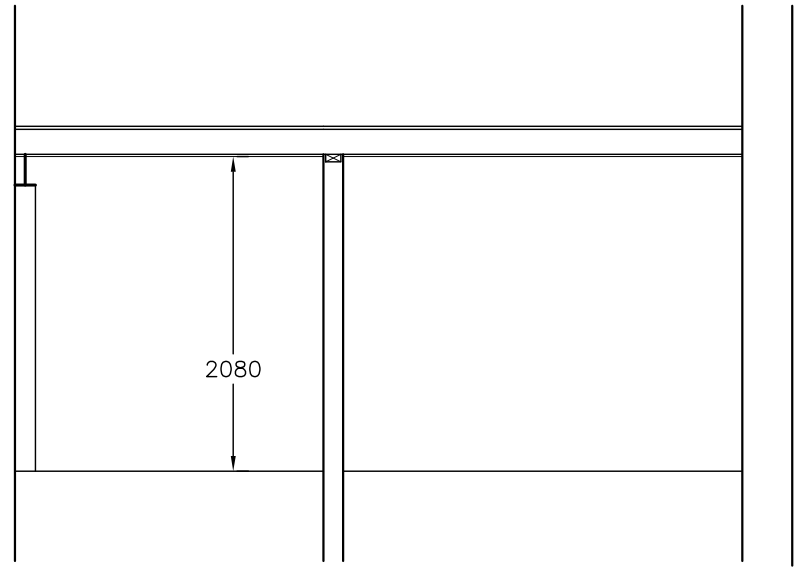

Section

Amendments: –

Bryceson Shaw Associates
Surveyors and Designers
2 Wellesley Court, Fitzalan Road, Littlehampton, West Sussex BN17 5JW
Tel. & Fax 01903 734381 Mobile: 07889 651301
E-mail: brycesonshaw@btinternet.com

Project:
Proposed alterations to frontage; Londis, 6 Norfolk Road, Littlehampton BN17 5PL

Drawing:
Rear of shop and link to laundrette

For:
Londis

Drawn:	Date:
PKS	**May 2008**
Scales: **1:50**	No: **834/01/02**

To scale when printed on A3