


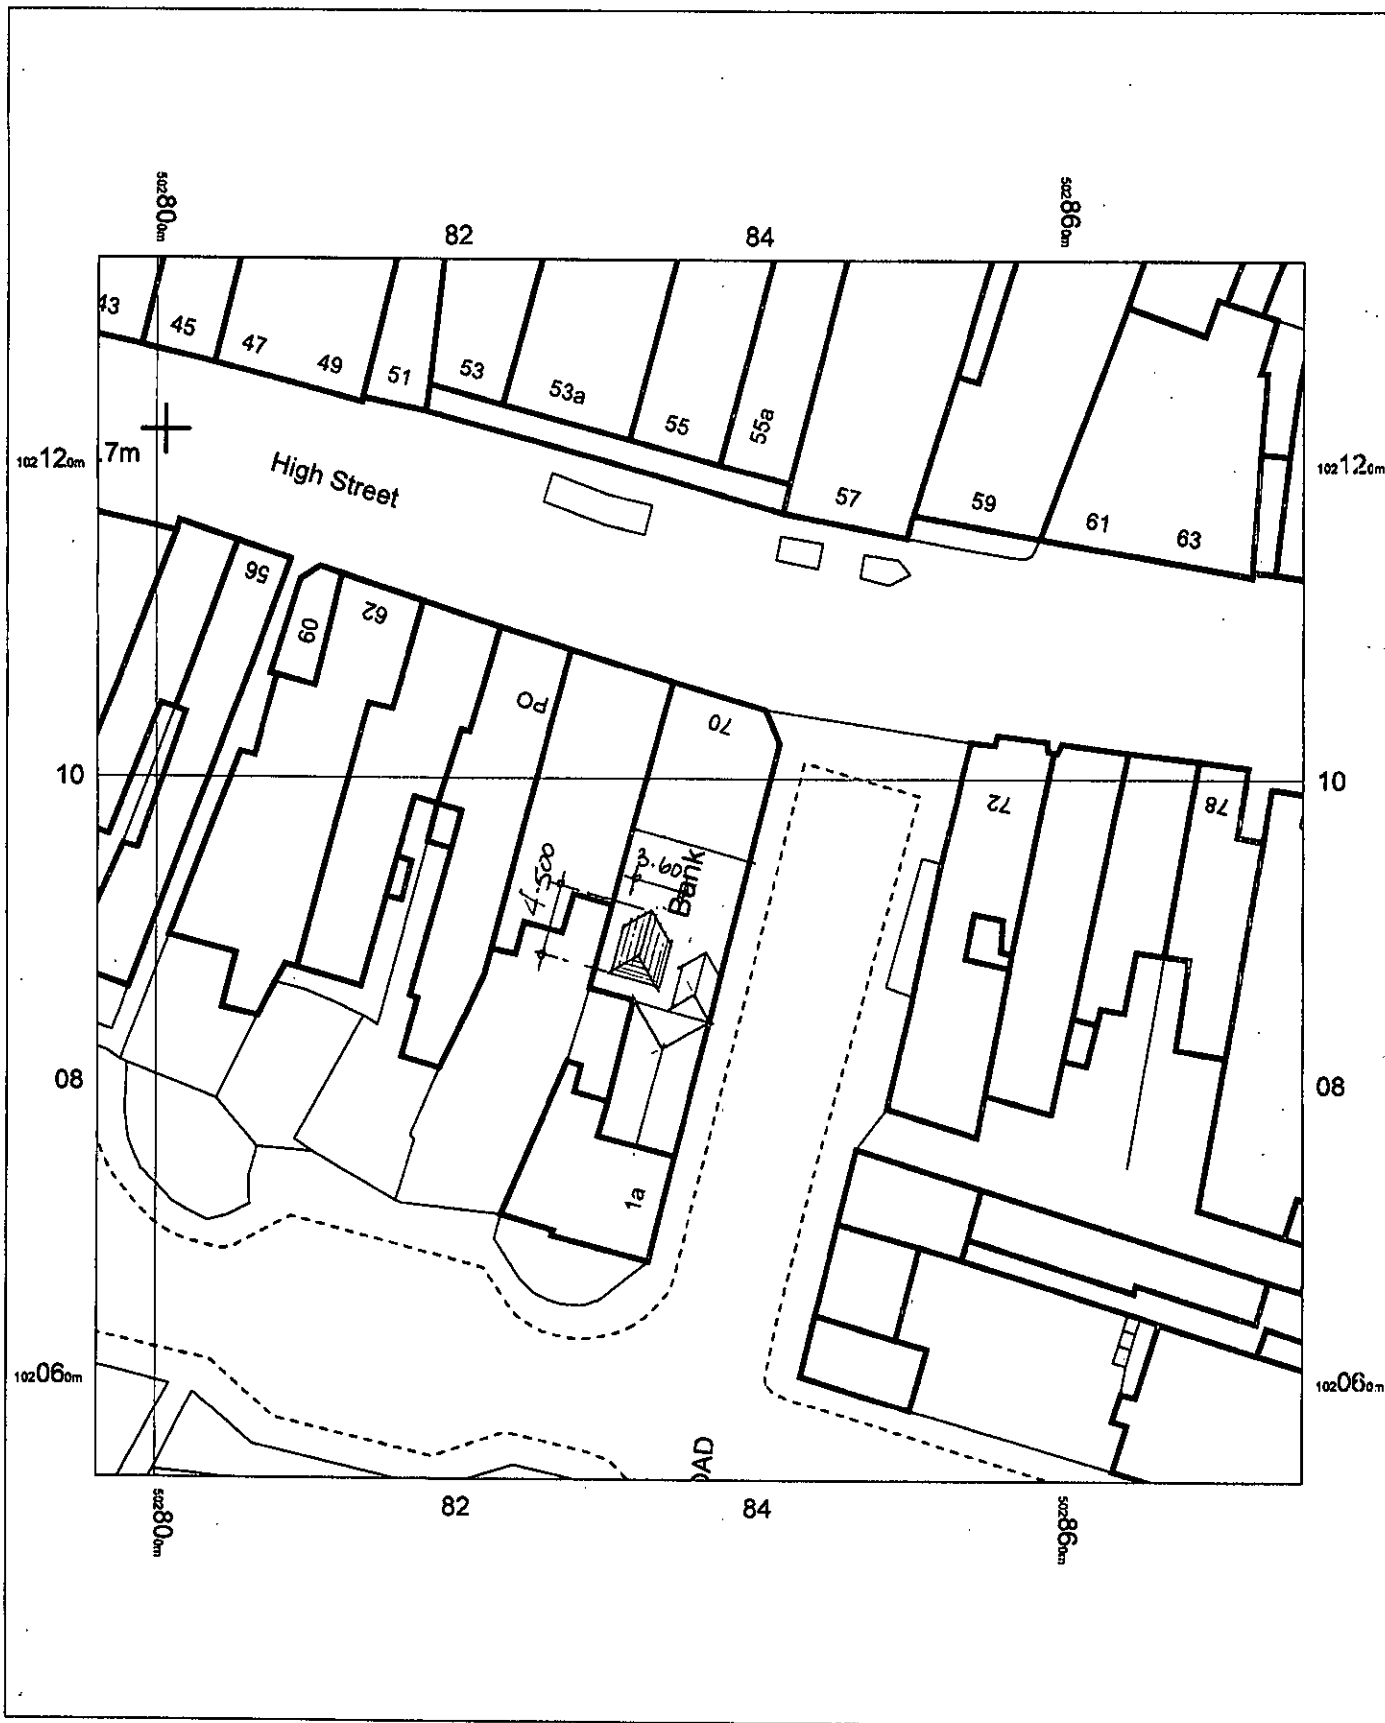

70 HIGH STREET
BN17 5DY

OS MasterMap 1250/2500/10000 scale
03 December 2015, ID: BW1-00484748
www.blackwellmapping.co.uk

1:500 scale print at A4, Centre: 502836 E, 102094 N

©Crown Copyright Ordnance Survey. Licence no.
100041040



BLACKWELL'S
www.blackwellmapping.co.uk

TEL: 0114 268 7658
maps.sheffield@blackwell.co.uk