



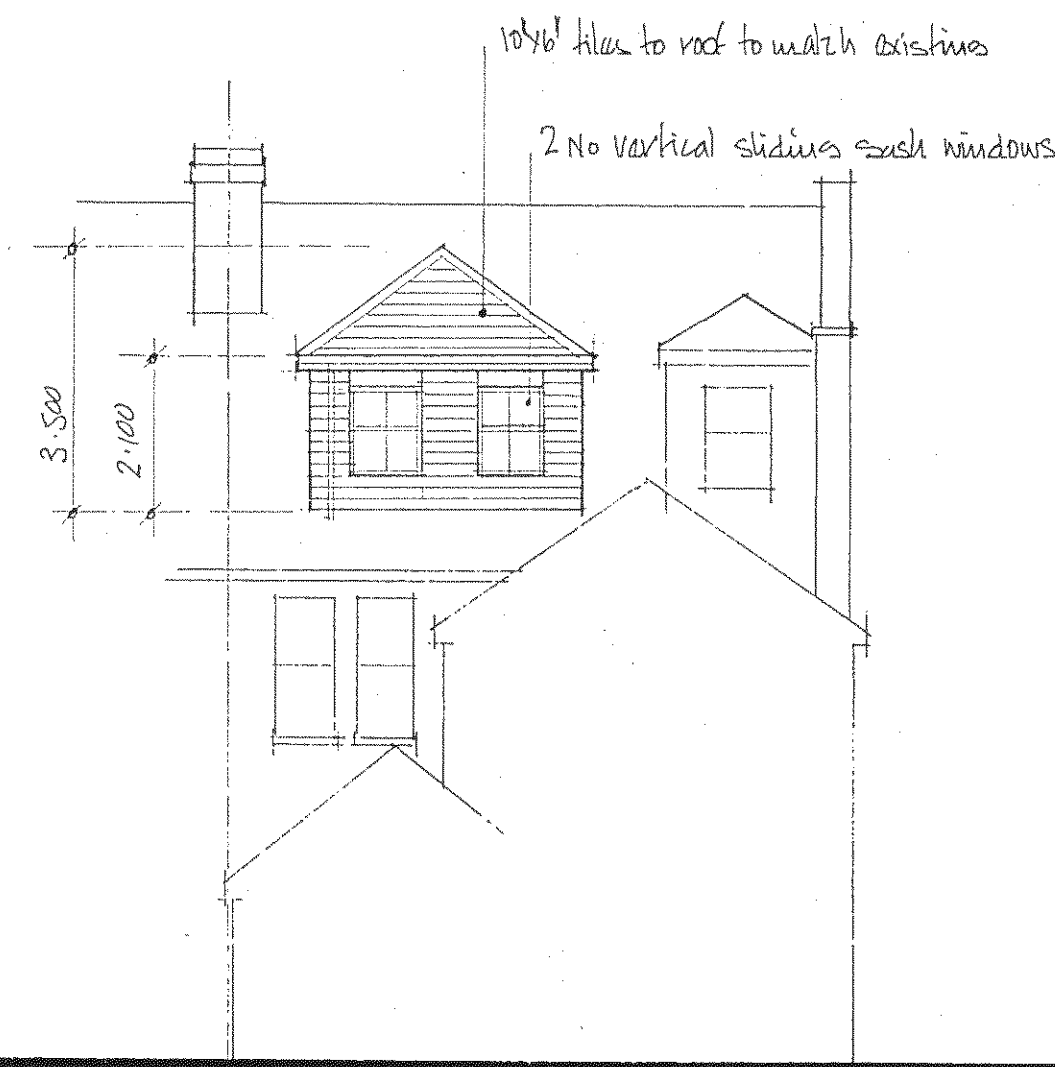

side

front


e l e v a t i o n s

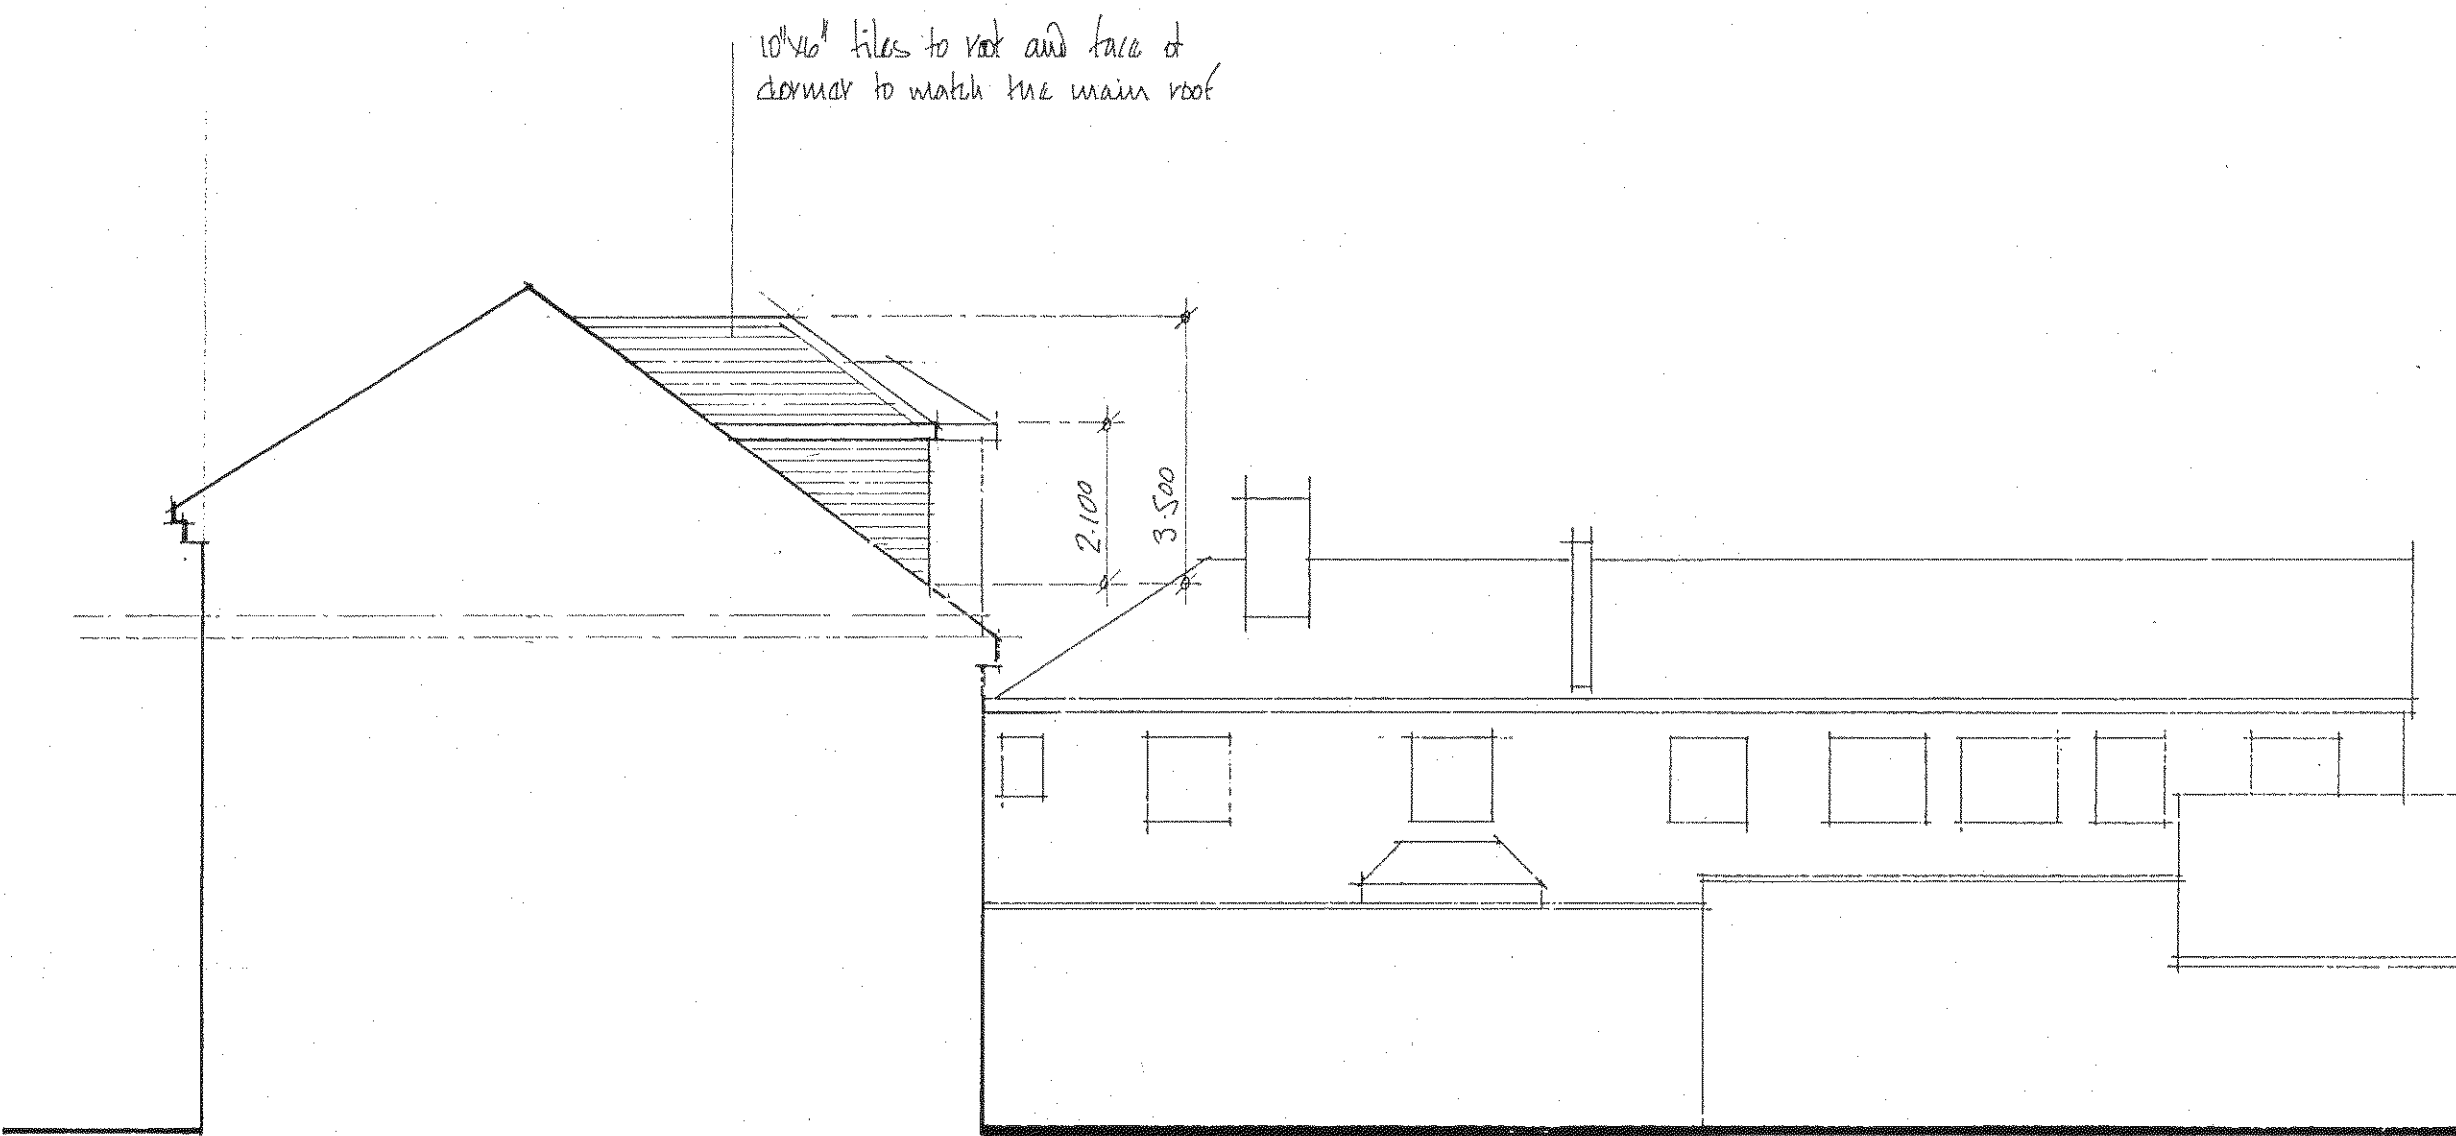

side

rear

e l e v a t i o n s

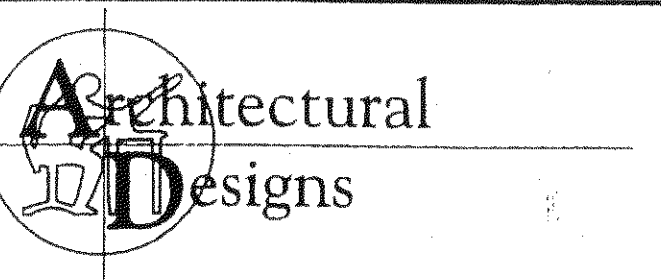
Architectural Designs Bank Chambers 29, High Street Ewell, Surrey, KT17 1SB. Telephone: 0800 331 7732
Project: No 70 High Street Littlehampton
Title: Proposed new dormer window to the rear roof slope
Scale: 1:100
Date: December 2015
Drawing No: 1511-1888