


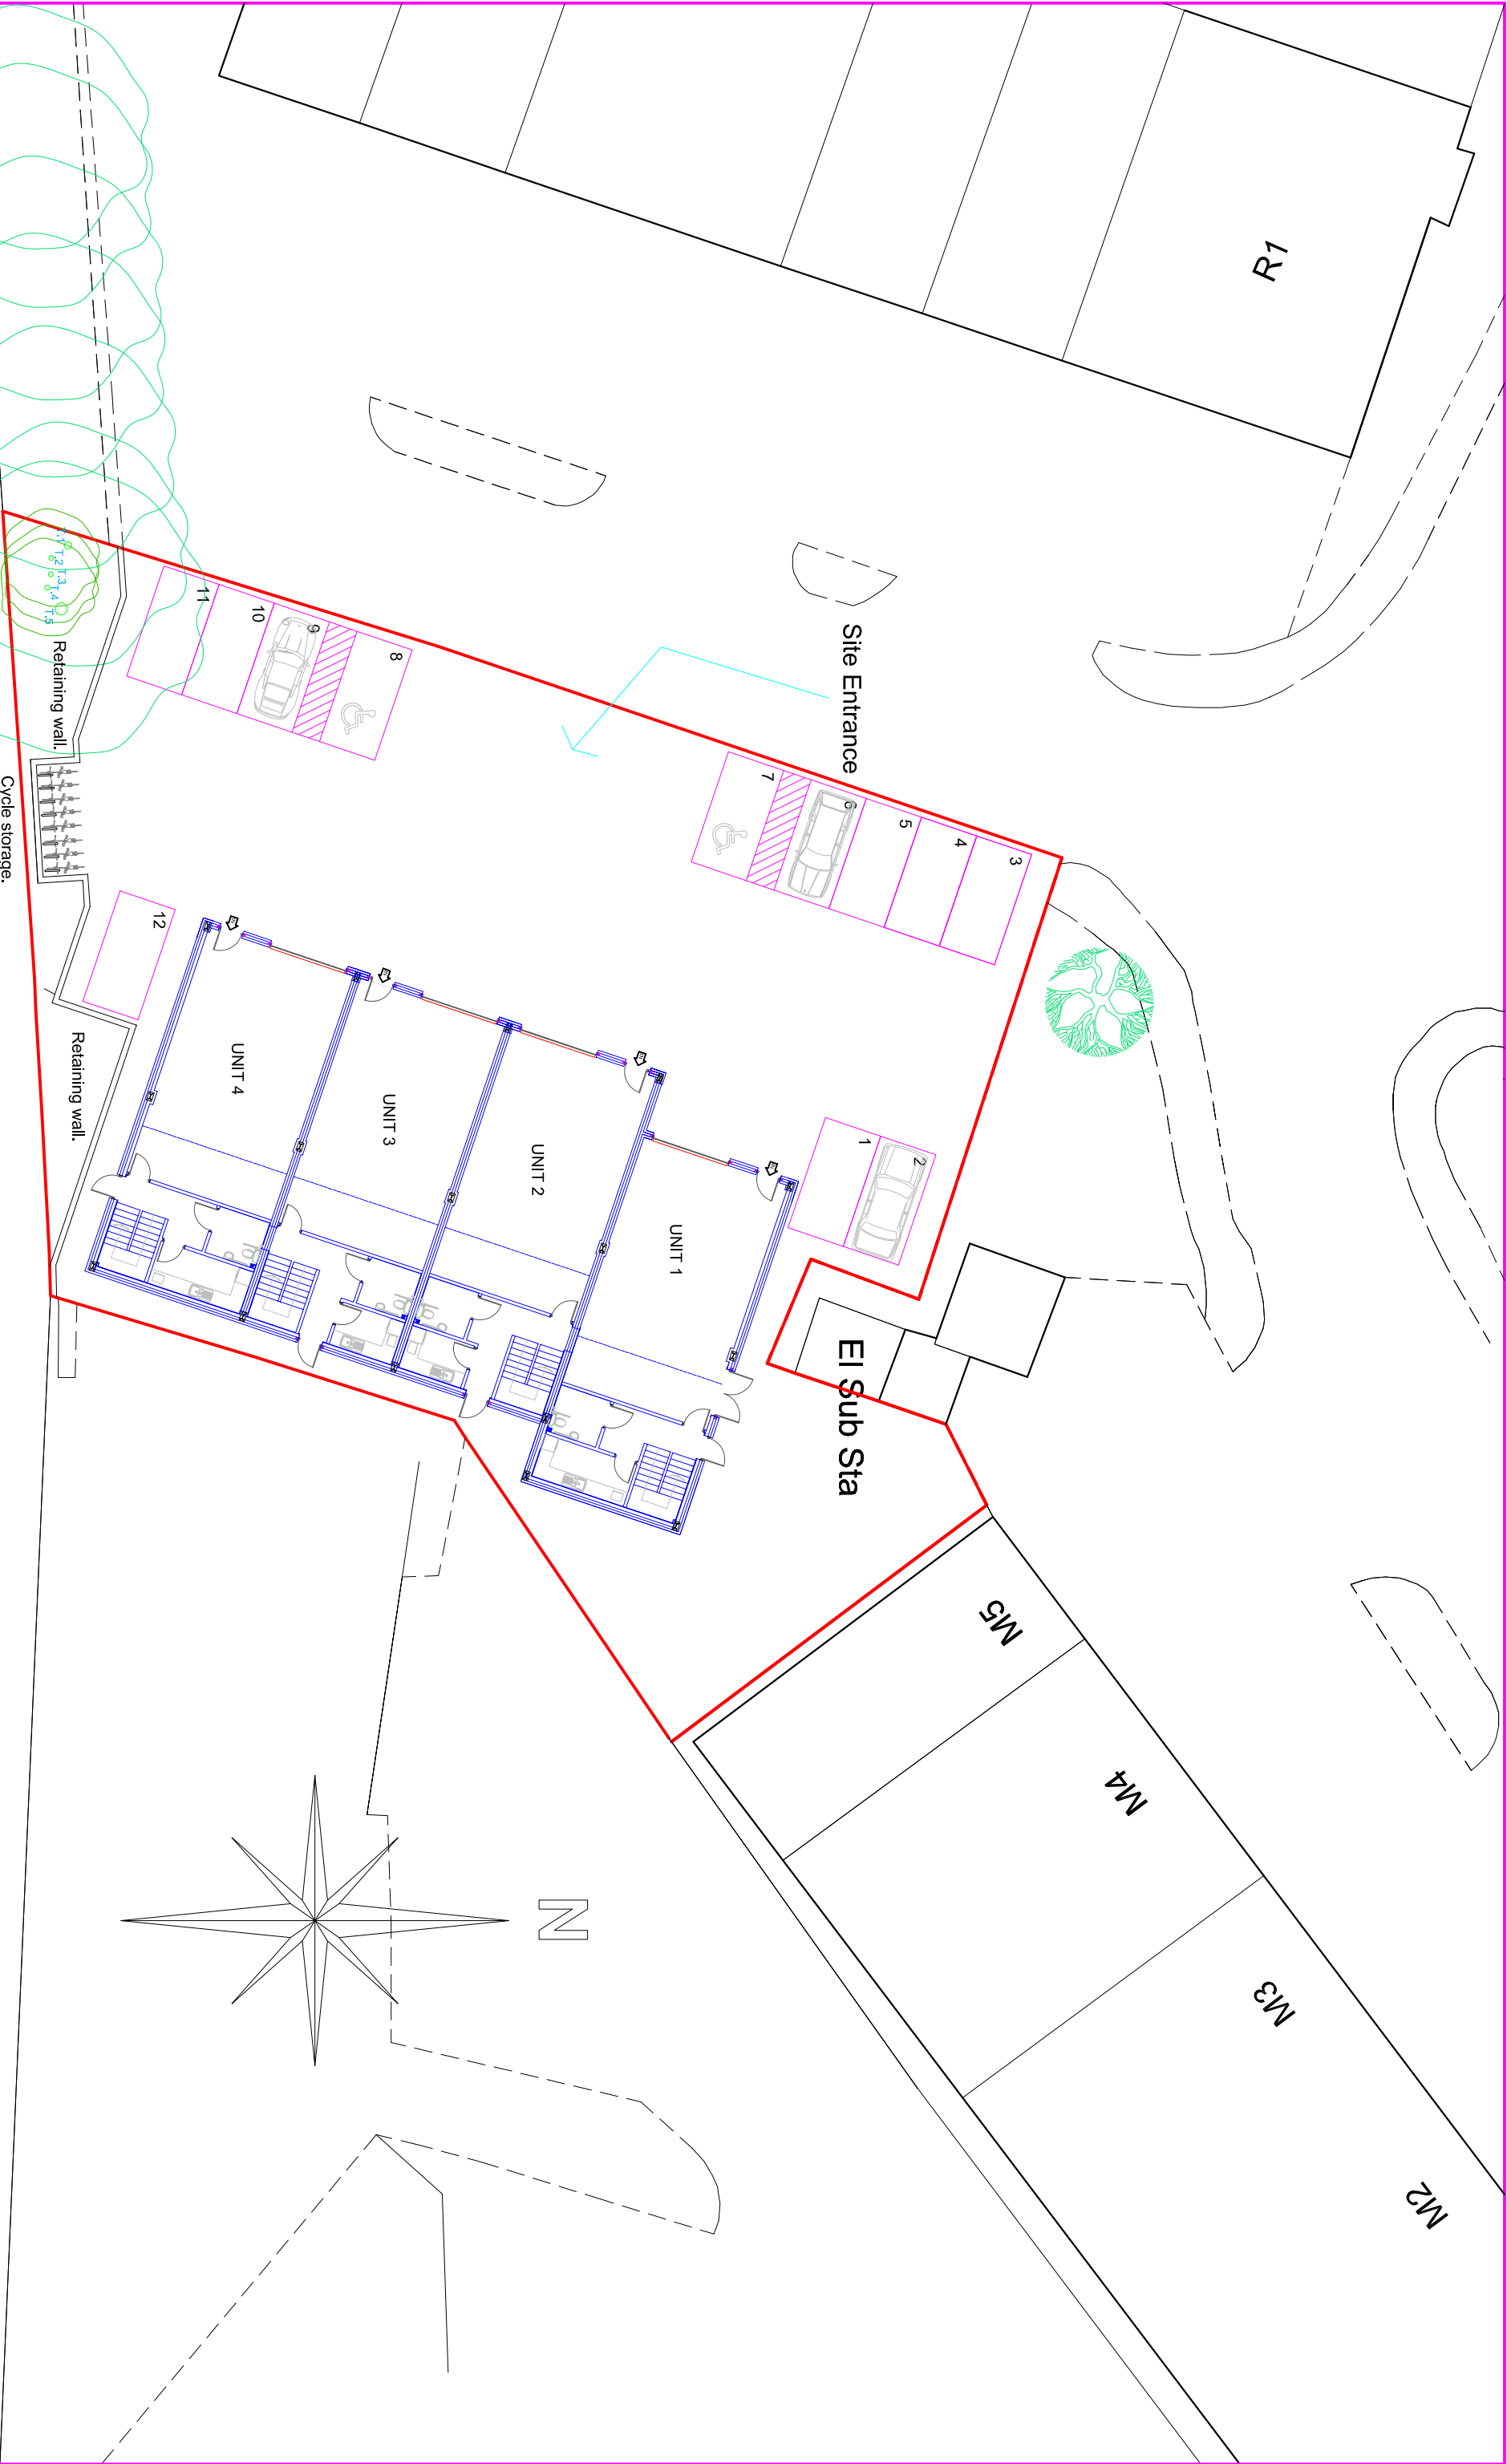

PROPOSED SITE PLAN

SUSSEX BUILDING CONSULTANCY LIMITED

BLOCK T, RIVERSIDE INDUSTRIAL ESTATE,
LITTLEHAMPTON, WEST SUSSEX.

SCALE - 1/250 REV - DATE - 18/02/2020



LABC
partner
3 NORTHCOTE ROAD
BOGNOR REGIS
PO21 5LZ
TELEFAX - (01243) 861378