



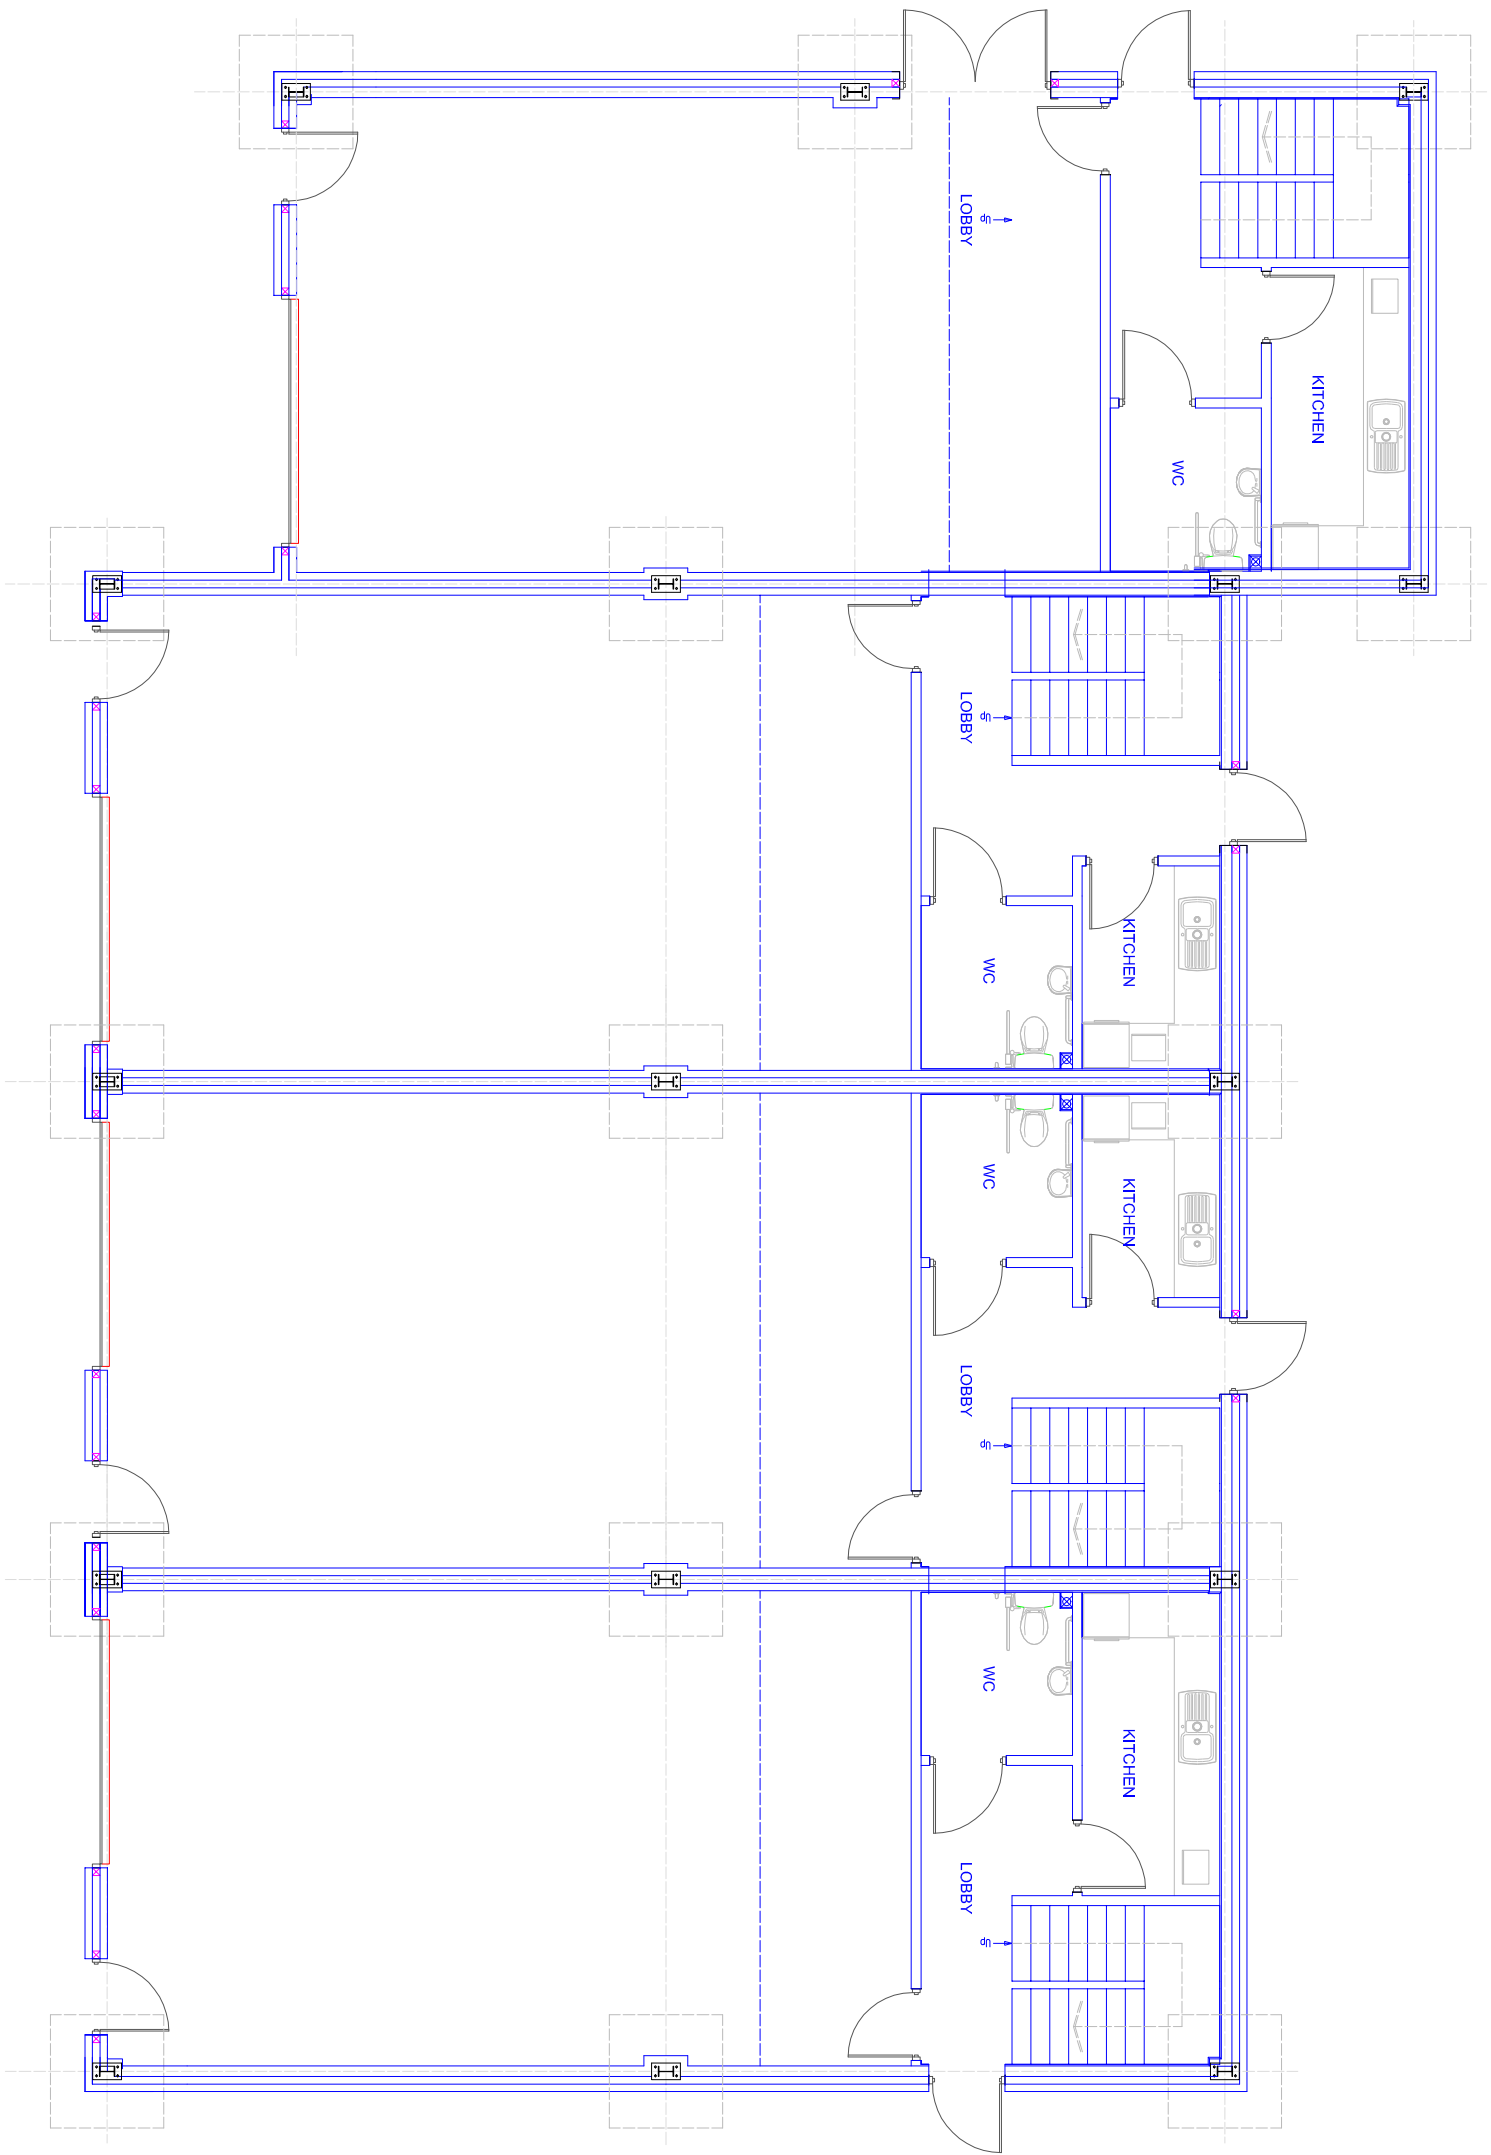

# PROPOSED GROUND FLOOR PLAN

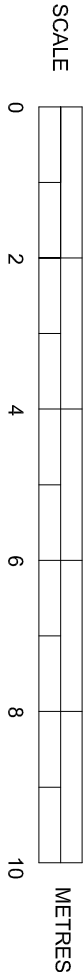

**SUSSEX BUILDING CONSULTANCY LIMITED**  
BLOCK T, RIVERSIDE INDUSTRIAL ESTATE,  
LITTLEHAMPTON, WEST SUSSEX.  
SCALE - 1/100 REV - DATE - 31/01/2020

**LABC**  
partner  
3 WORTHINGTON ROAD  
BOGNOR REGIS  
TEL - (01243) 861079