


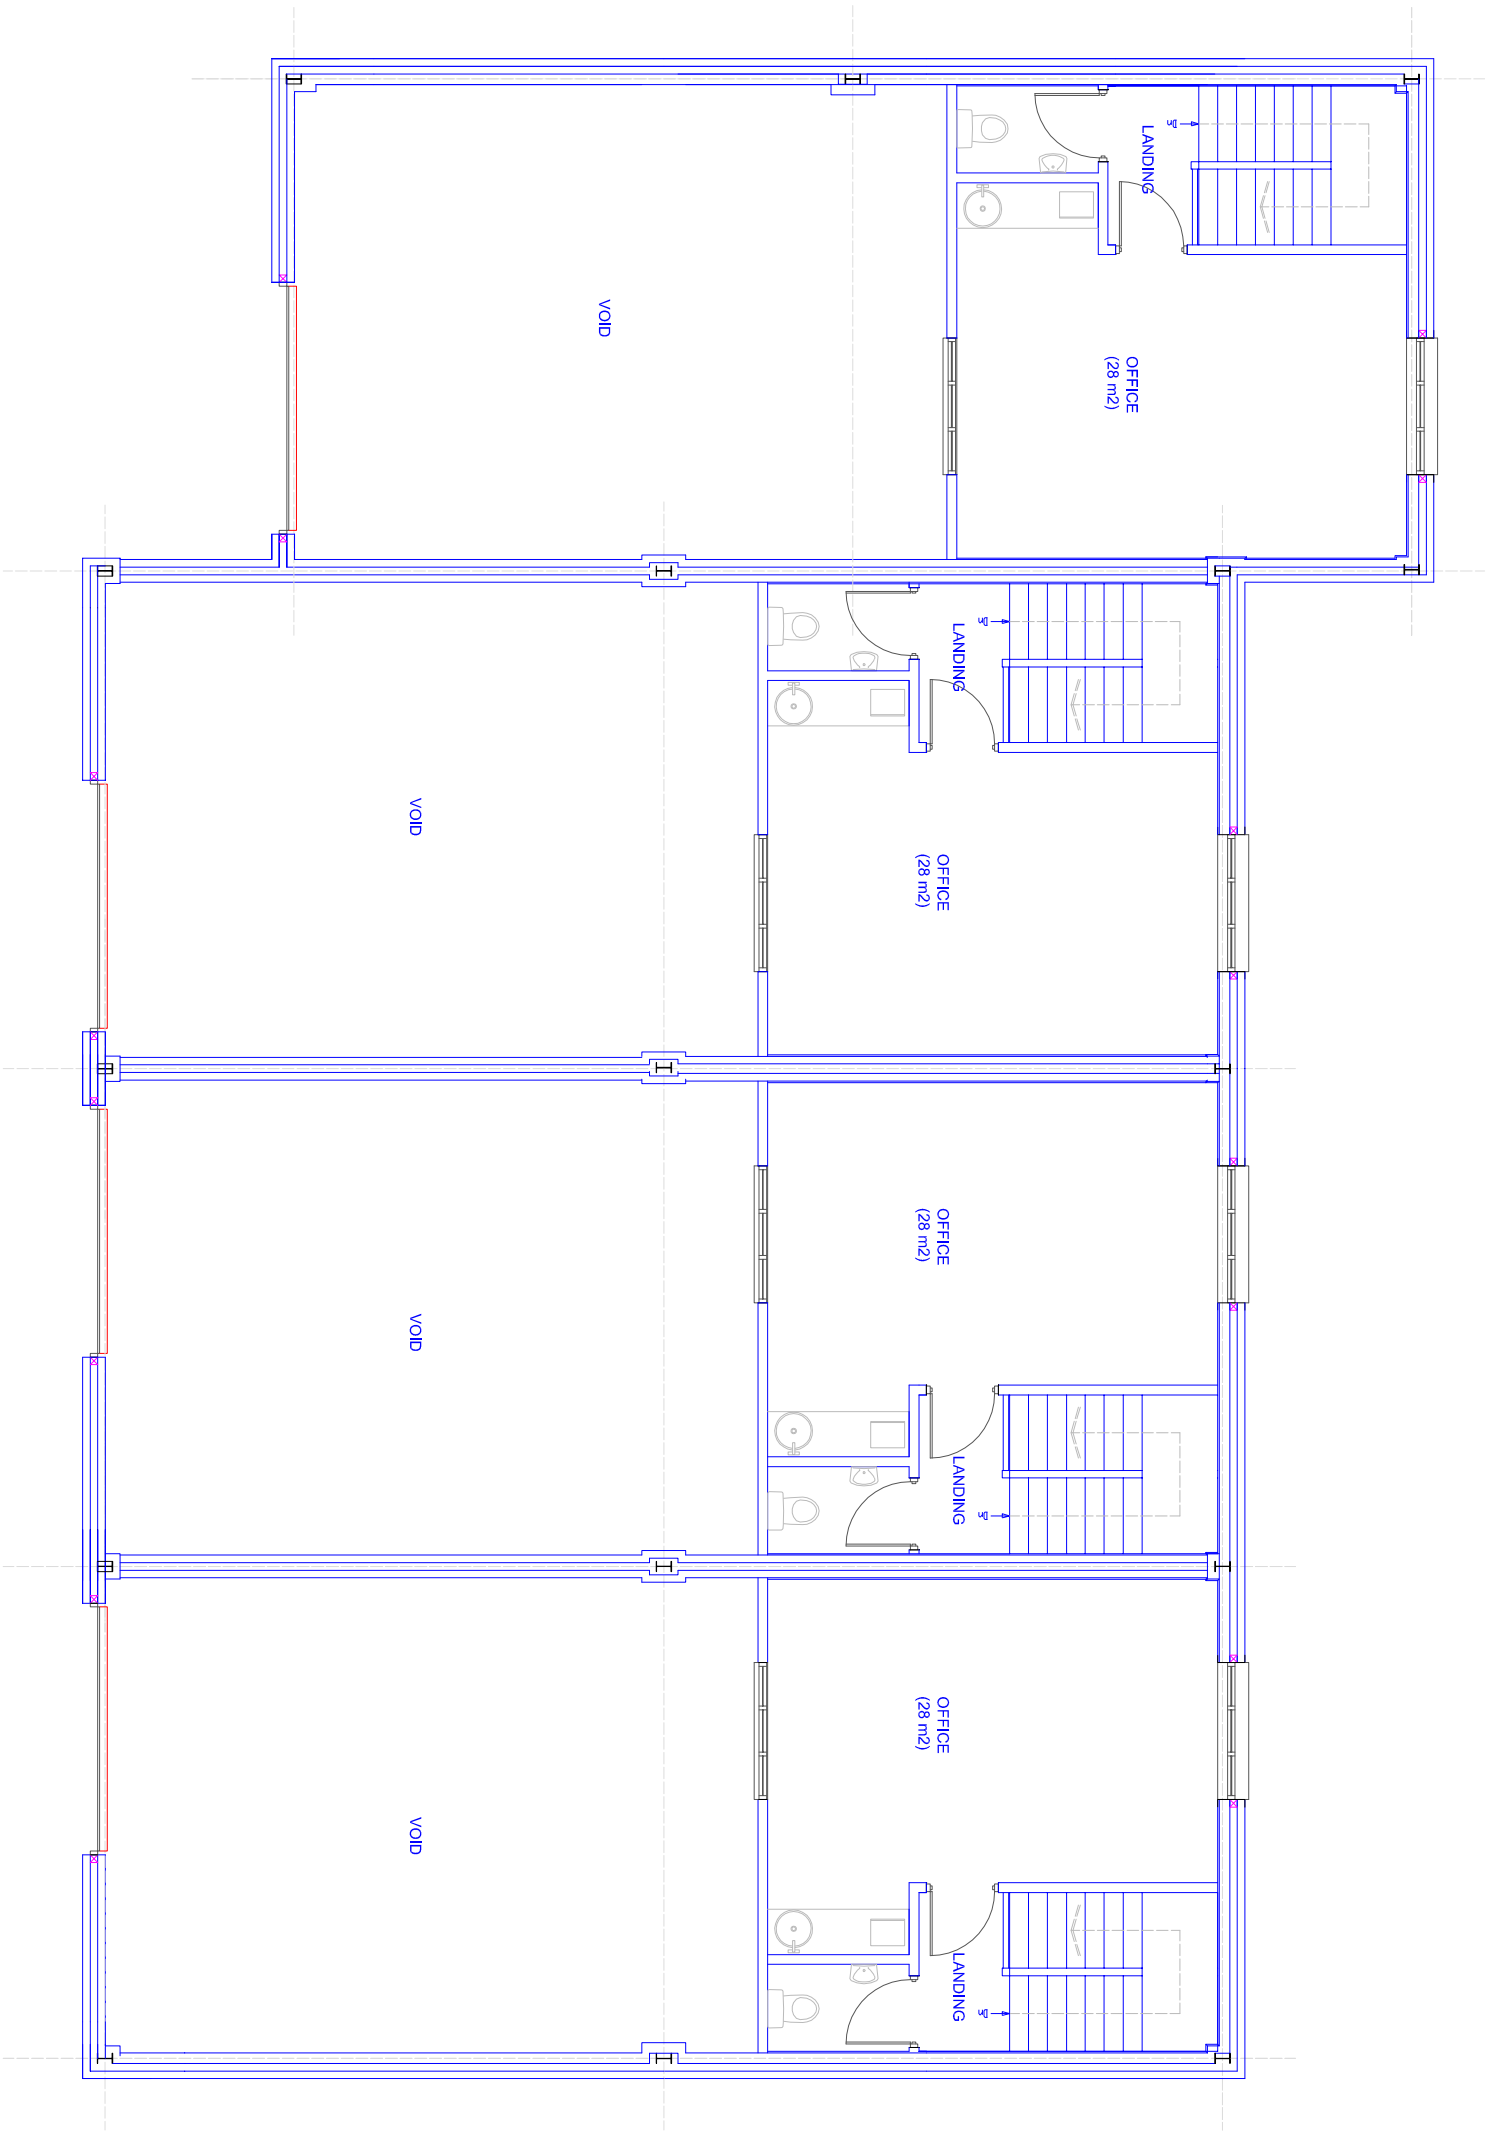

PROPOSED FIRST FLOOR PLAN



SUSSEX BUILDING CONSULTANCY LIMITED

BLOCK T, RIVERSIDE INDUSTRIAL ESTATE,
LITTLEHAMPTON, WEST SUSSEX.

SCALE - 1/100 REV - A DATE - 11/02/2020



partner
LABC

1 WORTHGATE ROAD
BOGNOR REGIS
PO21 3LZ
TEL - (01243) 861379