




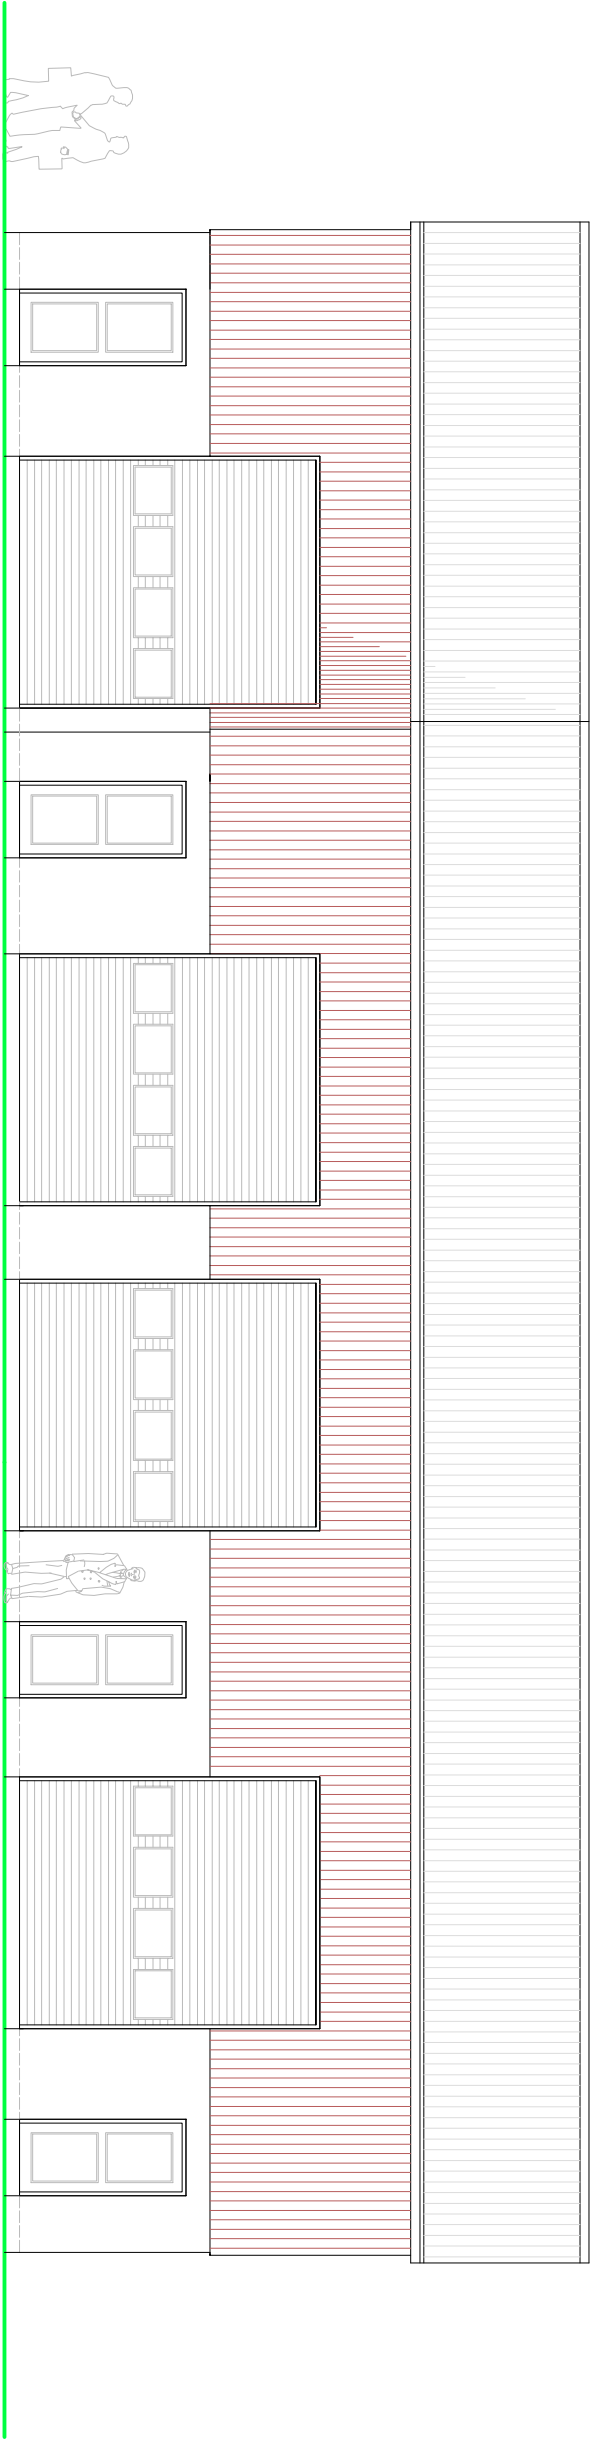

WEST ELEVATION

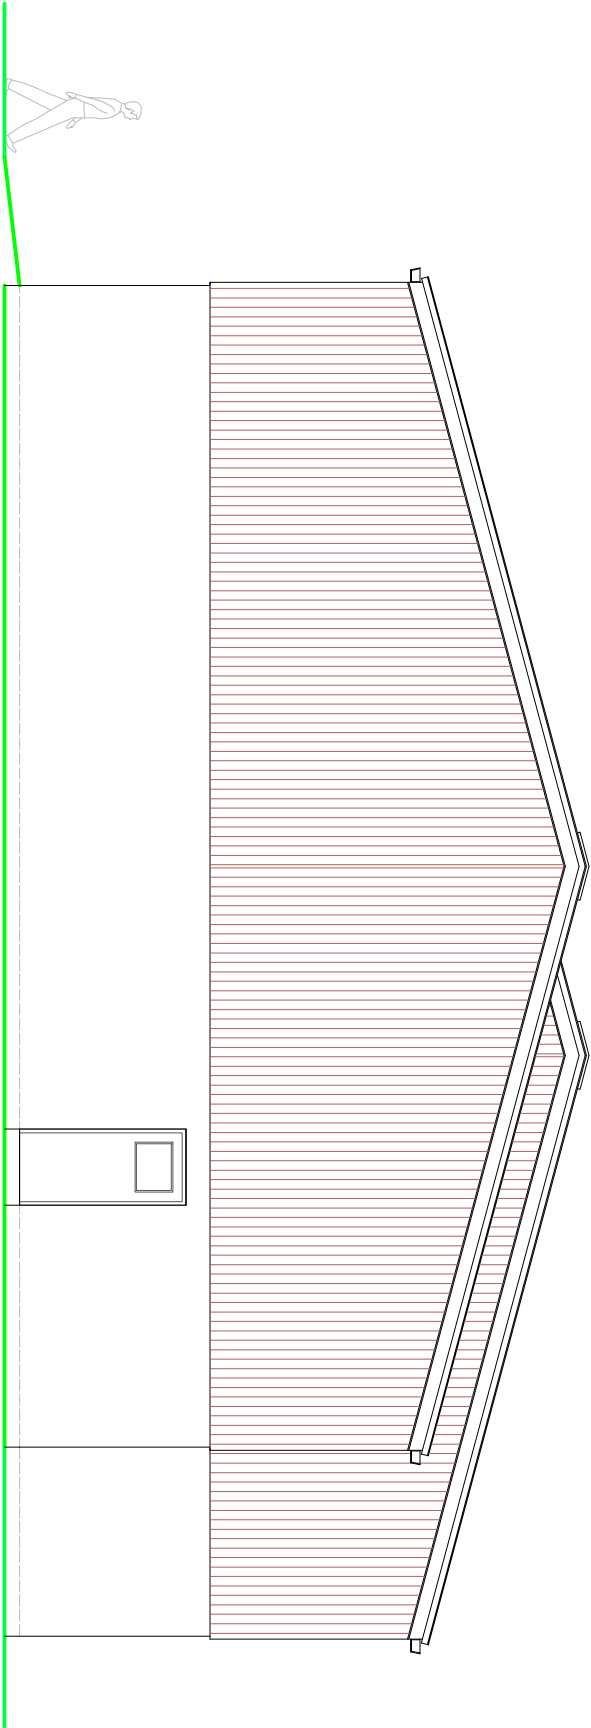

SOUTH ELEVATION

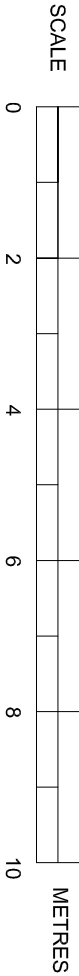

PROPOSED ELEVATIONS

NOTES

- ROOF - Corrugated profiled steel roofing panels.
- WALLS - Face brick detail to lower plinth with corrugated insulated steel profiled cladding above.
- DOORS - Main doors to be metal roller shutter types with vision panels. Personnel doors to be white PVC framed double glazed units.
- WINDOWS - White PVC framed double glazed units.

SUSSEX BUILDING CONSULTANCY LIMITED
BLOCK 11, RIVERSIDE INDUSTRIAL ESTATE,
LITTLEHAMPTON, WEST SUSSEX.
SCALE - 1/100 REV - A DATE - 11/02/2020

**LABC**
partner
3 NORTHGATE ROAD
BOGNOR REGIS
PO21 5LZ
TEL - (01243) 861379