



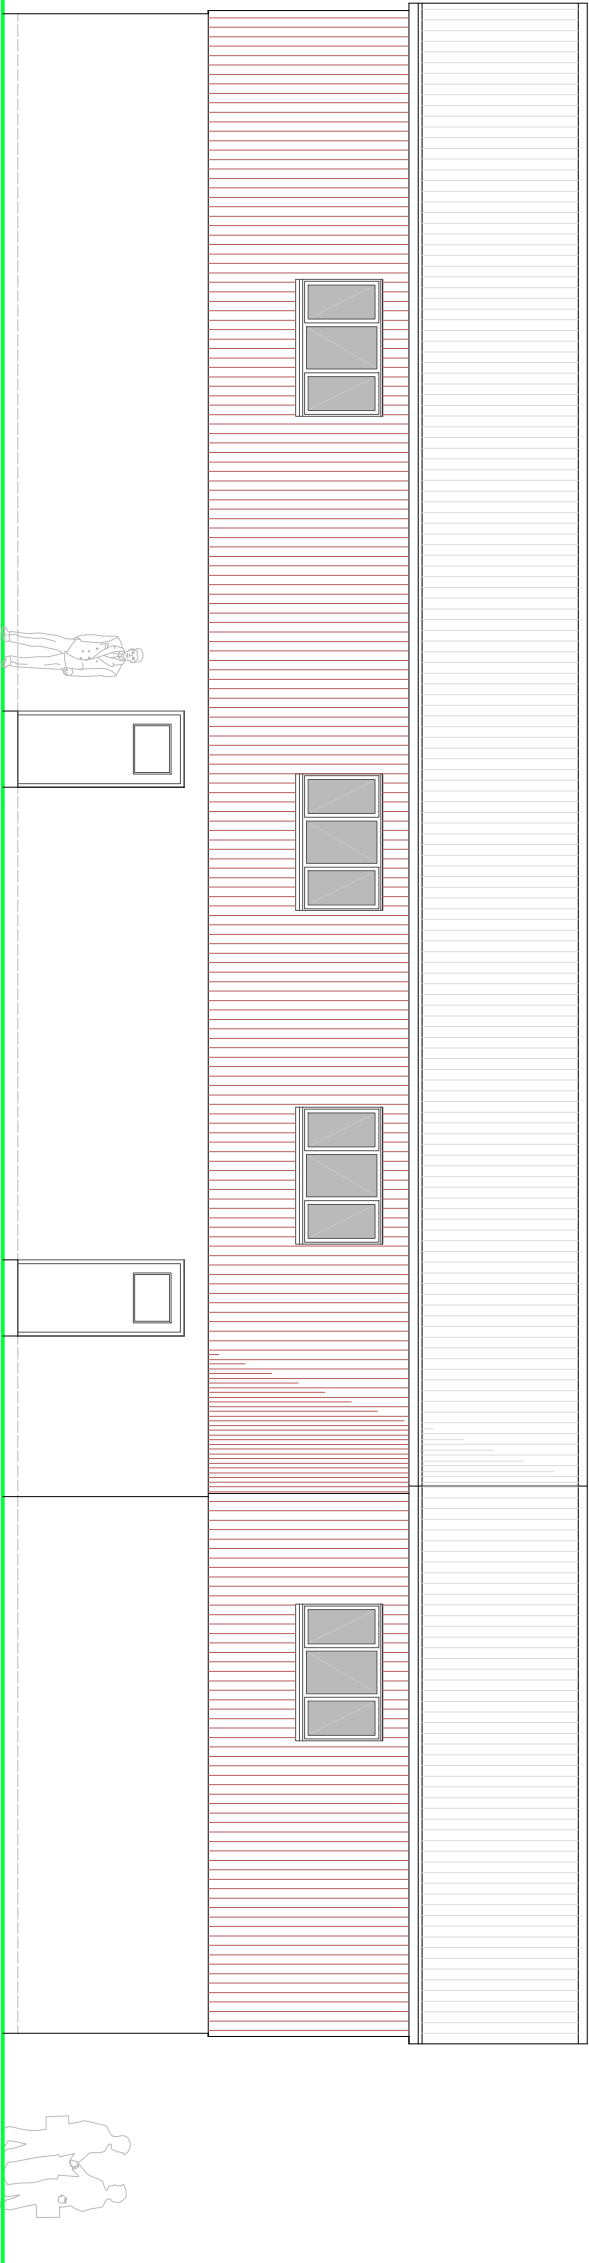


EAST ELEVATION

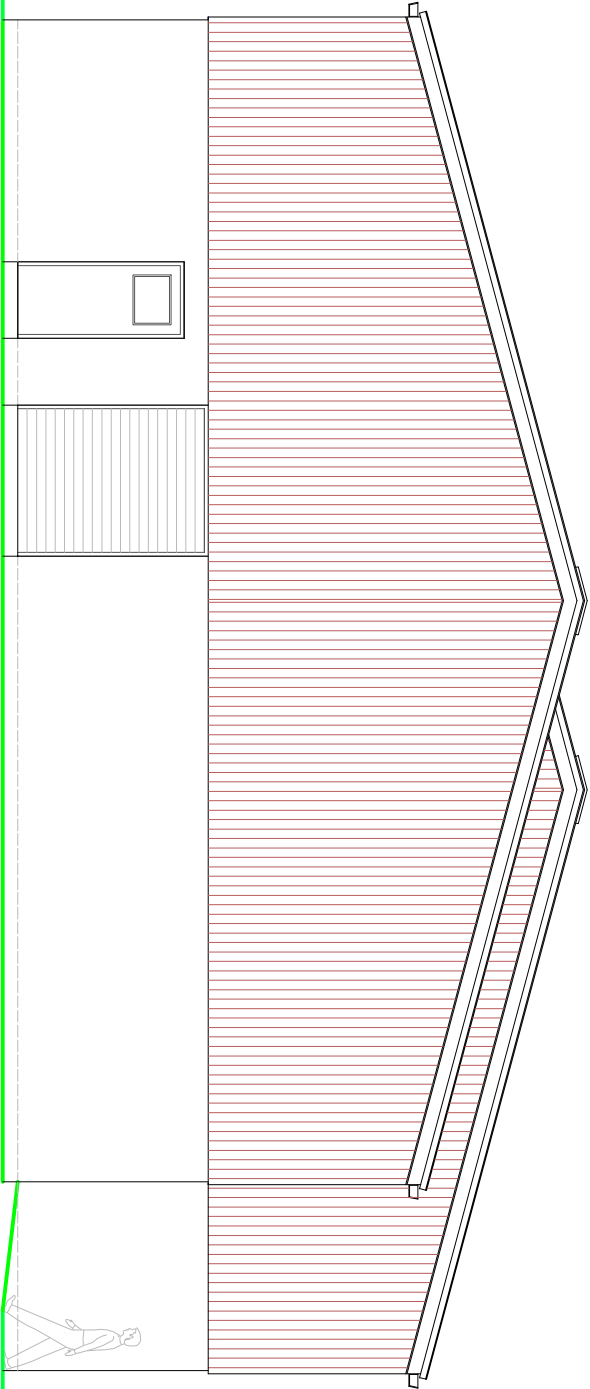

NORTH ELEVATION

NOTES

- ROOF - Corrugated profiled steel roofing panels.
- WALLS - Face brick detail to lower plinth with corrugated insulated steel profiled cladding above.
- DOORS - Main doors to be metal roller shutter types with vision panels. Personnel doors to be white PVC framed double glazed units.
- WINDOWS - White PVC framed double glazed units.

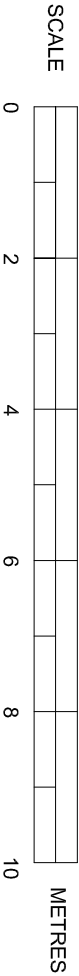

PROPOSED ELEVATIONS

SUSSEX BUILDING CONSULTANCY LIMITED

BLOCK T, RIVERSIDE INDUSTRIAL ESTATE,
LITTLEHAMPTON, WEST SUSSEX.

SCALE - 1/100 REV - A DATE - 11/02/2020

LABC
partner

3 NORTHGATE ROAD
BOGNOR REGIS
PO21 8LZ
TEL - (01243) 961379