


© Crown Copyright 2019. All rights reserved. Licence number 100020449

LOCATION PLAN 1/1250

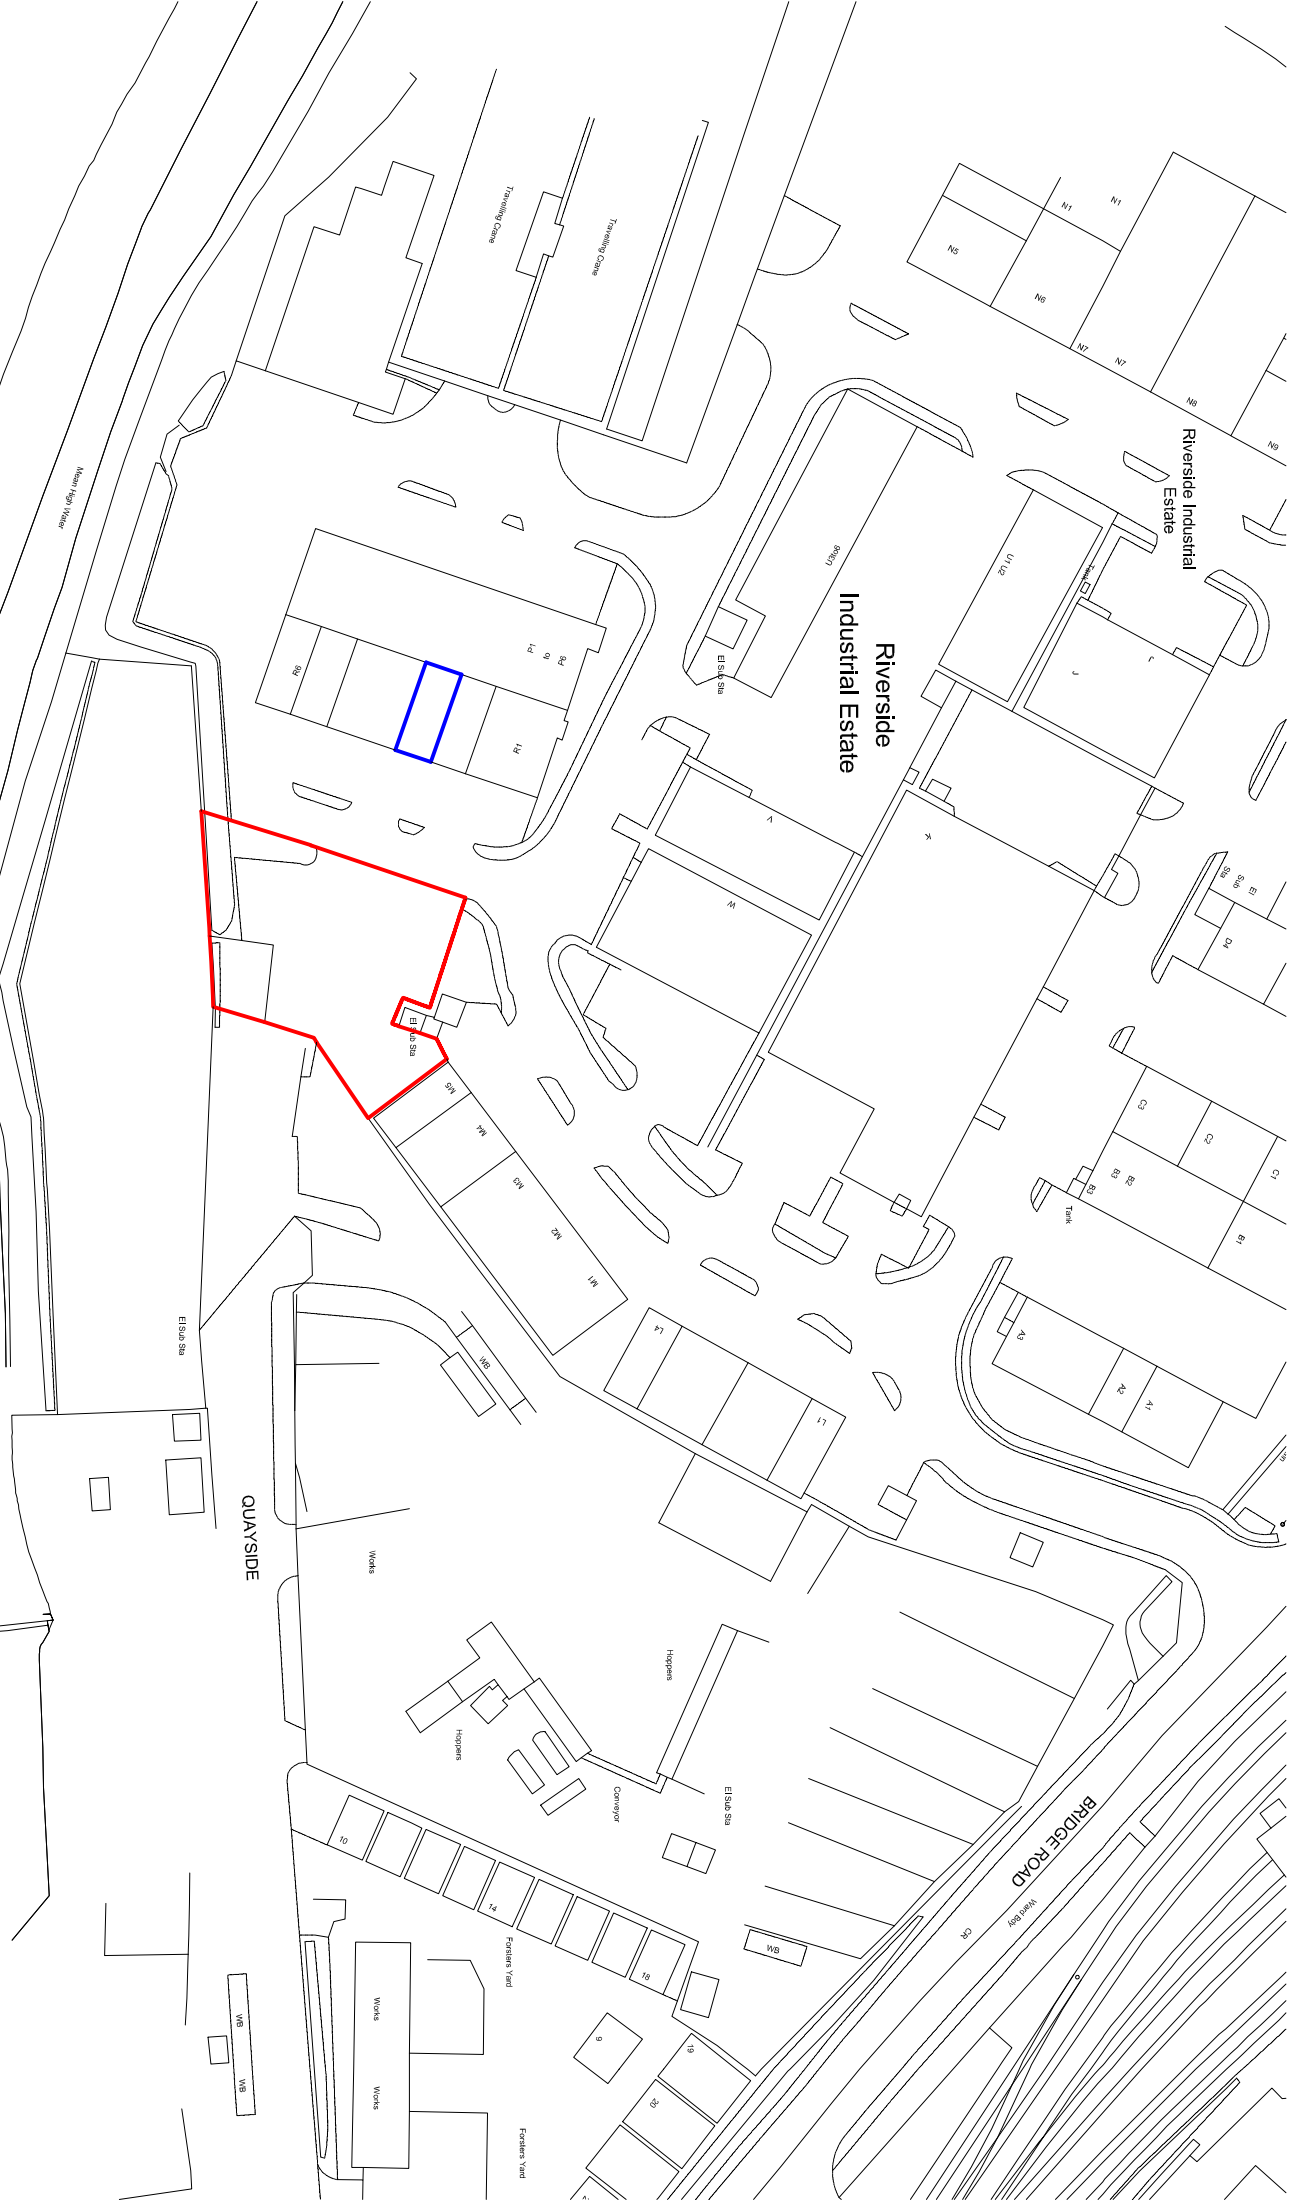

SUSSEX BUILDING CONSULTANCY LIMITED

LOT 1, RIVERSIDE INDUSTRIAL ESTATE,
LITTLEHAMPTON, WEST SUSSEX.

REVISIONS - DATE - 02/08/2019.



LABC
partner
3 NORTHGATE ROAD
BOGNOR REGIS
PO21 3LZ
TEL/FAX - (01243) 861379