



Site & Block Plan

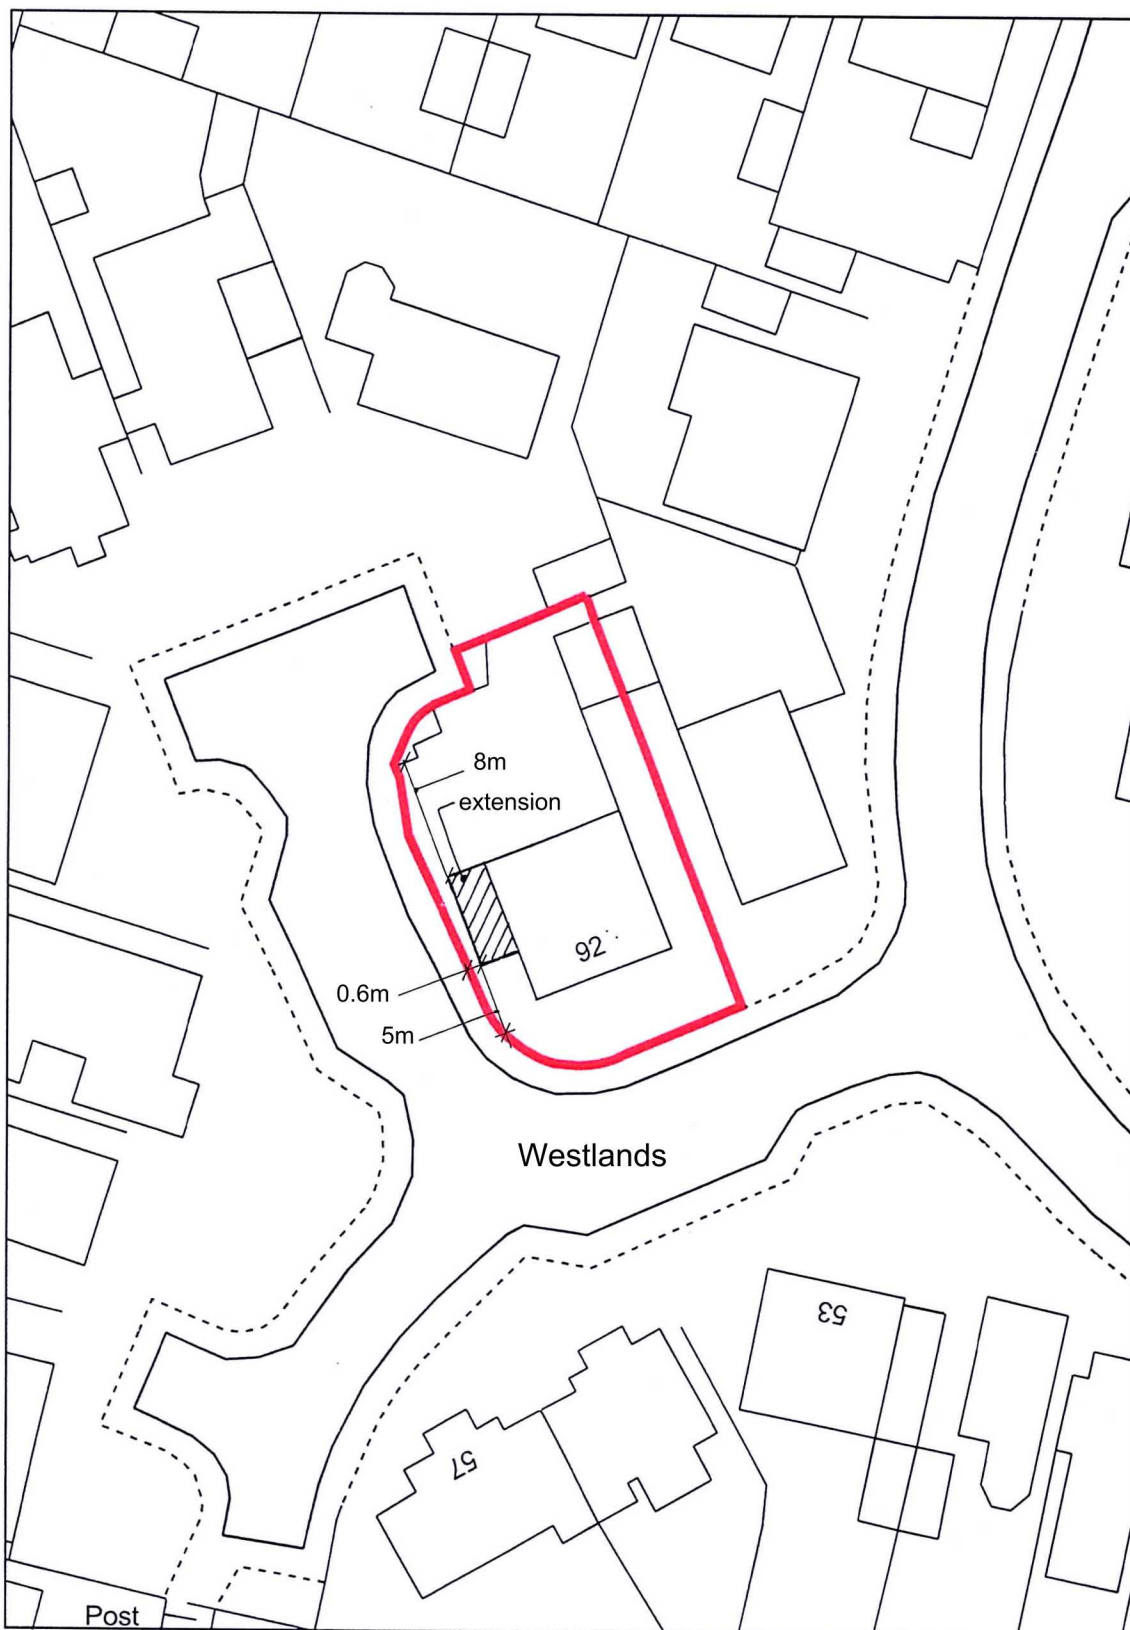

This product includes mapping data licensed from Ordnance Survey with the permission of the Controller of HMSO - Crown Copyright and/or database right 2022.
All rights reserved. Licence Number 100047514.

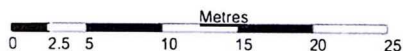

Sussex Building Surveyors Ltd

01903 529583

adk@sussexbuildingsurveyors.com

92 Westlands, Rustington, Littlehampton, Sussex. BN16 3NW

Extension

Site & Block Plan

Scale: 1:500

Paper: A4

Date: February 2022

Drg No.: SBS/784/06A

Do not scale except for planning purposes. All dimensions to be checked on site.