




SECTION A

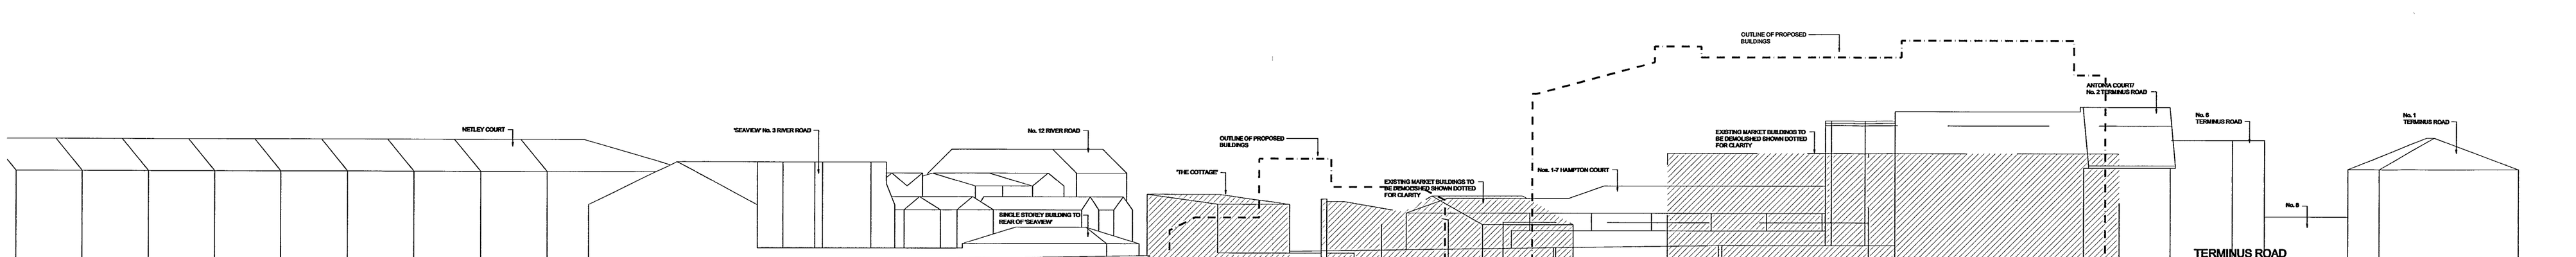


SECTION B

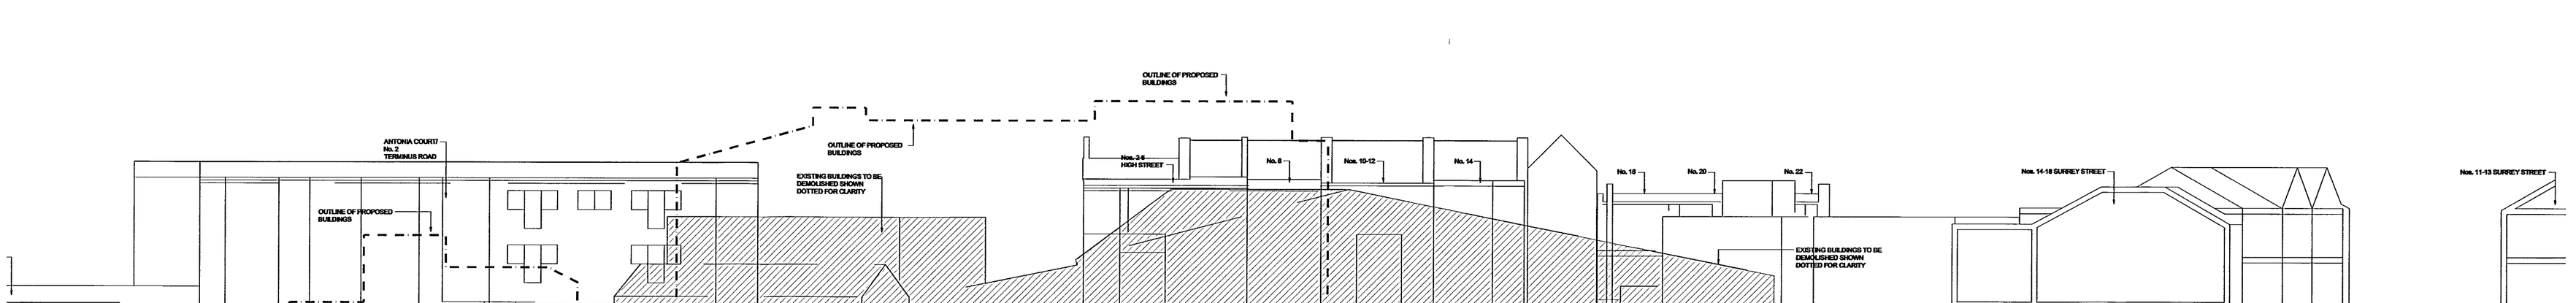

SECTION C

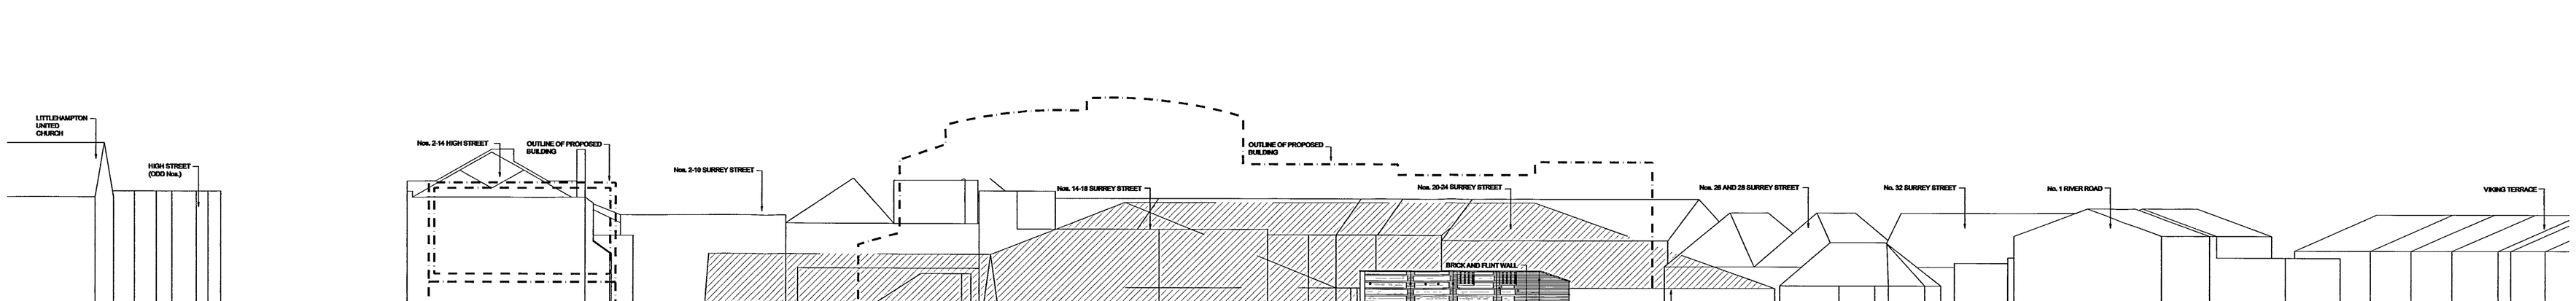

SECTION D

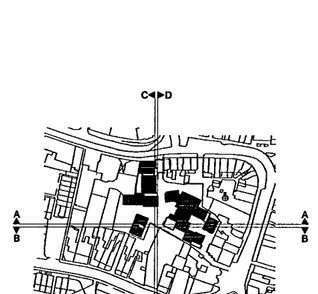

REV DATE NOTE

Project

LITTLEHAMPTON MARKET

abp
architects and surveyors

6 Cobden Court Tel. 0208-313-1023
Wimpole Close Fax. 0208-313-1009
Bromley Kent. BR2 8JF

Email info@abparchitectsandsurveyors.co.uk

Client

HYDE-MARTLET

Title

SKETCH CROSS SECTION

Scale	Date
1:200@A1	15.07.08
Drawn	Drwg. No Rev
RJ	A217-119

All dimensions to be checked on site. Any discrepancy between the drawi other information is to be referred to the Partnership. This drawing is c

ARUN DISTRICT COUNCIL
No. LU 517 04
DEVELOPMENT CONTROL
RECEIVED 8-12-08

ARUN DISTRICT COUNCIL LU/517/04 10/12/2004