



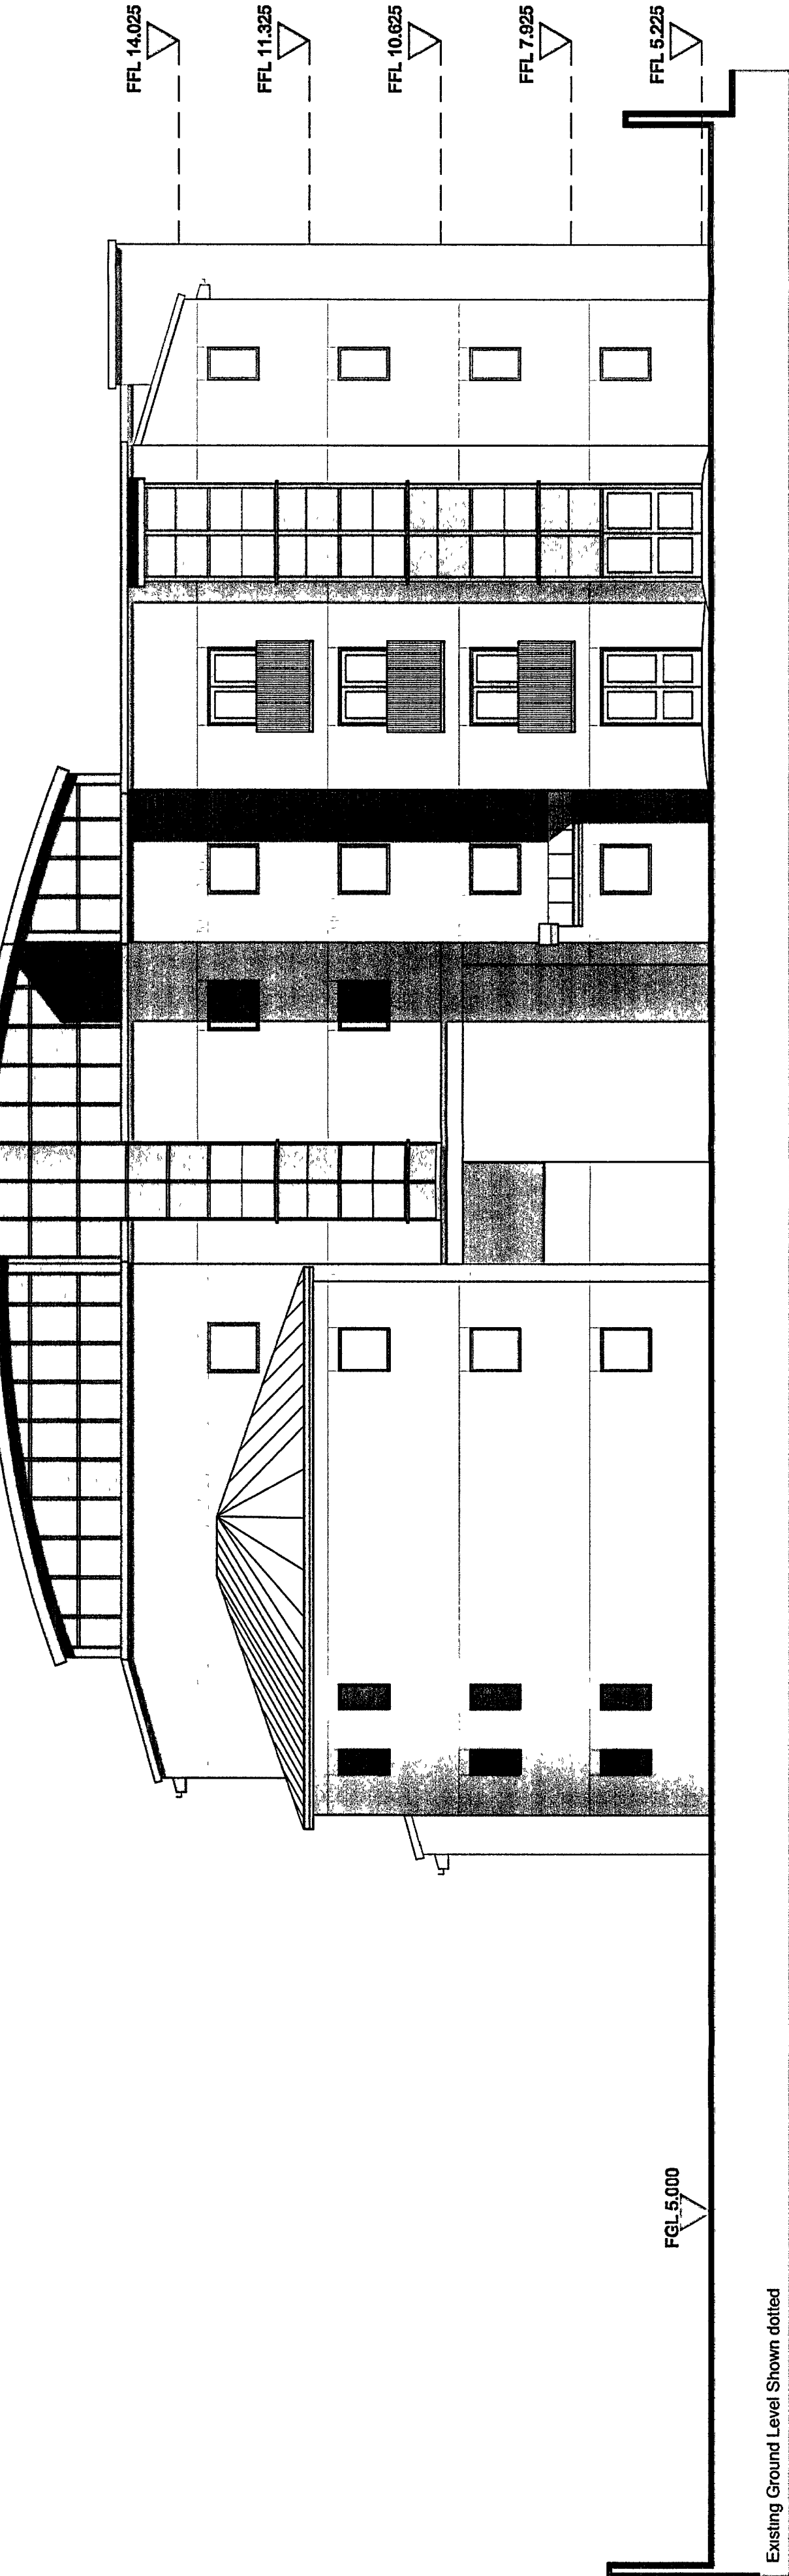

ELEVATION BG

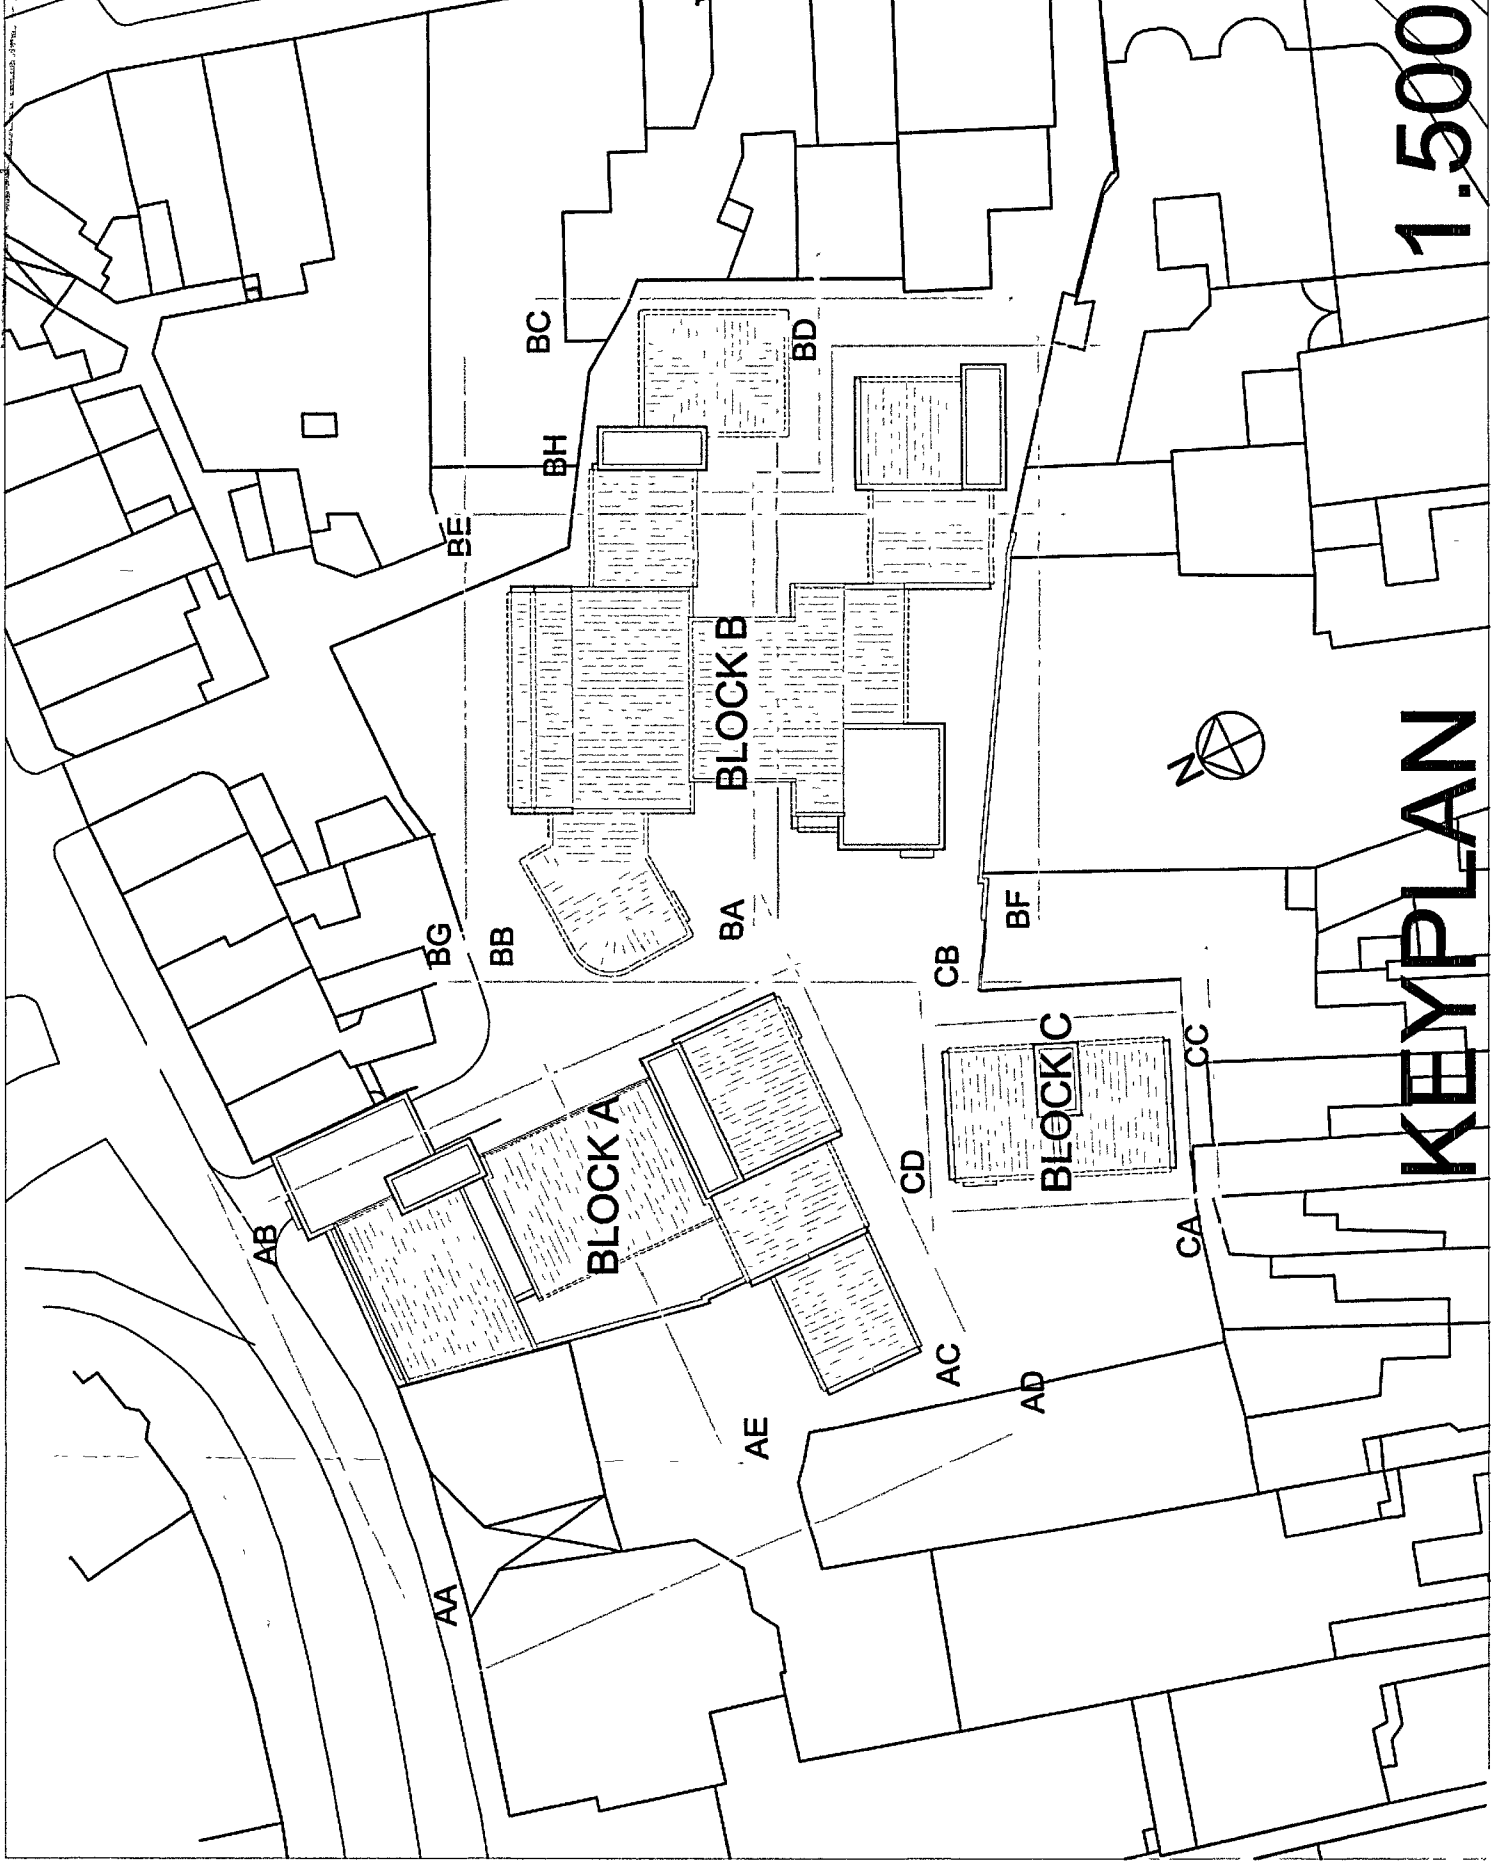

| Schedule of Materials                                                            |  |
|----------------------------------------------------------------------------------|--|
| Windows and Doors to be gray powder coated Aluminium                             |  |
| Render - Knaufgips chemical company Ltd                                          |  |
| K-Rend Substrack                                                                 |  |
| Brickwork - Bagginridge Bricks Ltd                                               |  |
| Milano Red bricks                                                                |  |
| Metal standing seam roofing system                                               |  |
| Kelazap standing seam roofing system, colour RAL6027                             |  |
| Glazing systems - Kiewit Ltd                                                     |  |
| Polyester powder coat, colour MLU067-7016                                        |  |
| Coppings to be gray powder coated aluminium to match Doors, Windows and Cladding |  |

B 26.11.08 MINOR AMENDMENTS

ELEV BH, FLOOR LEVELS, ELEVATION


A 03.07.08 PLAN, WINDOW DETAILS AND

SCHEDULE OF MATERIALS ADDED

| REV | DATE | NOTE |
|-----|------|------|
|-----|------|------|

Project

LITTLEHAMPTON MARKET

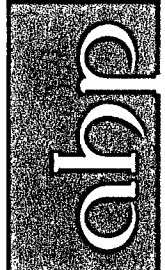

6 Cobden Court  
Wimborne Road  
Bournemouth, Dorset BH2 3JF  
Tel 0208-315-1023  
Fax 0208-315-1059  
Email info@abpsurveyors.co.uk

Client

HYDE-MARTLET

Title


PROPOSED ELEVATIONS

BLOCK B + DETAILING


| Scale    | Date     |
|----------|----------|
| 1:100@A1 | 15.07.08 |

| Drawn | Drwg. No. | Rev |
|-------|-----------|-----|
| RJ    | A217-116  | B   |

All dimensions to be checked on site. Any discrepancies between the drawing and other information is to be referred to the Project Manager. The drawing is not to be used for any other purpose without the written consent of the Project Manager.

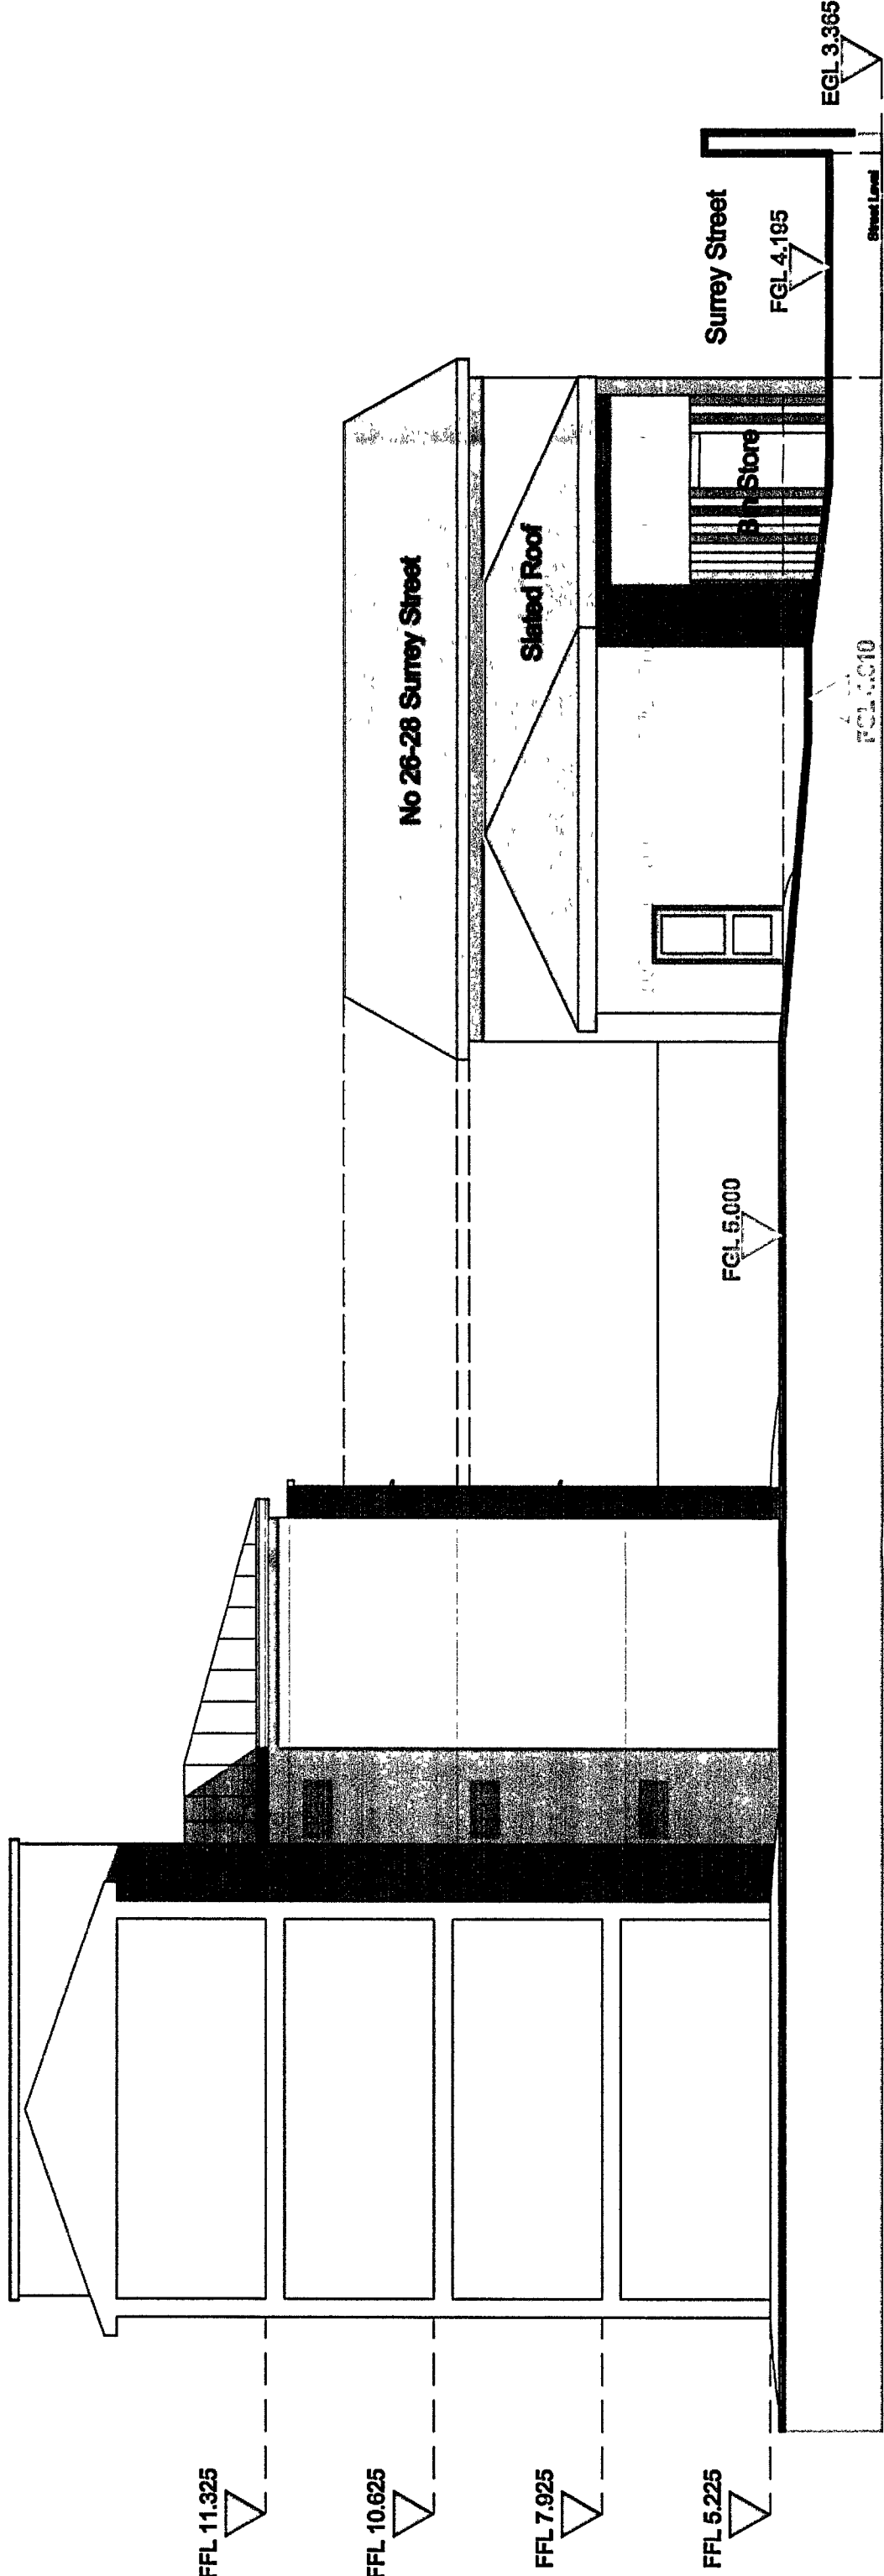


ELEVATION BH

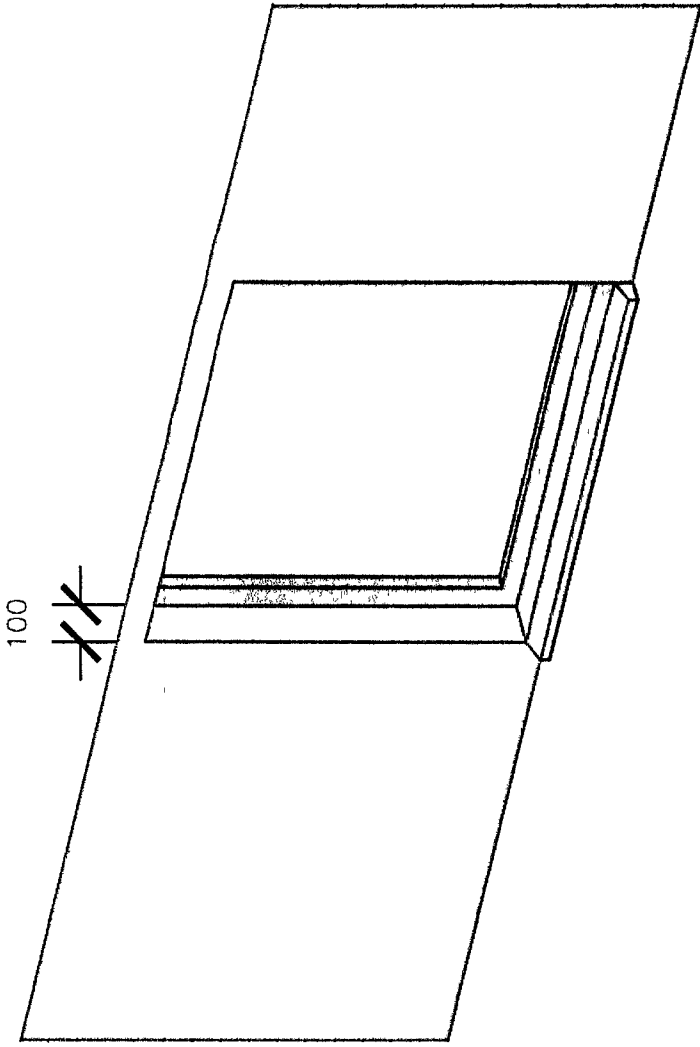


TYPICAL WINDOW RECESS  
DETAIL

Metal Coping system with polyester  
powder coat finish.  
Colour reference 7016

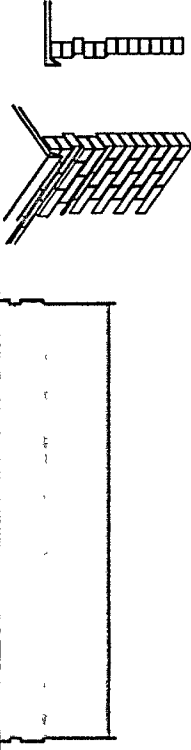

TYPICAL COPING CROSS  
SECTION

Railings to be purposely made metal  
framed with polyester powder coat finish  
Colour reference 7016

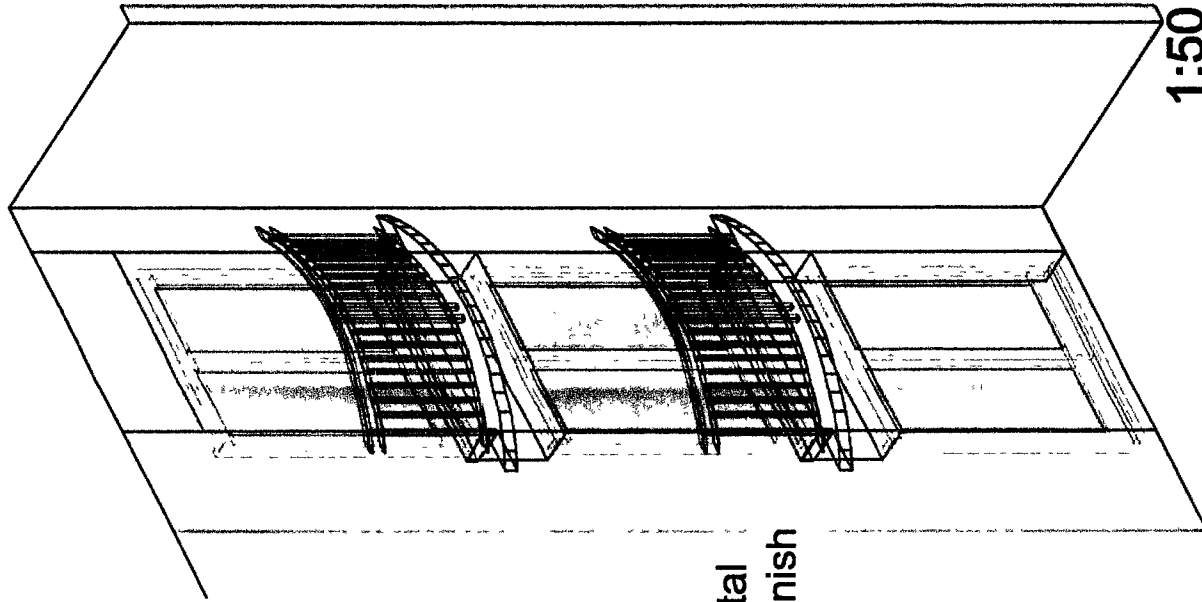

TYPICAL CURVED JULIET  
BALCONIES TO UPPER  
FLOORS