




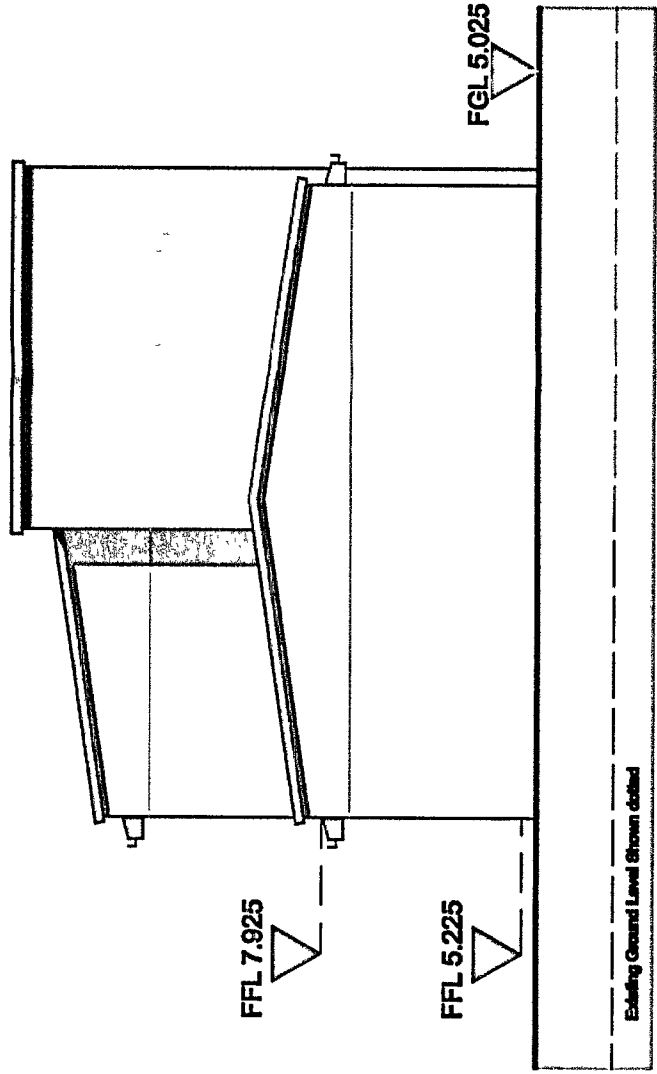


ELEVATION CA

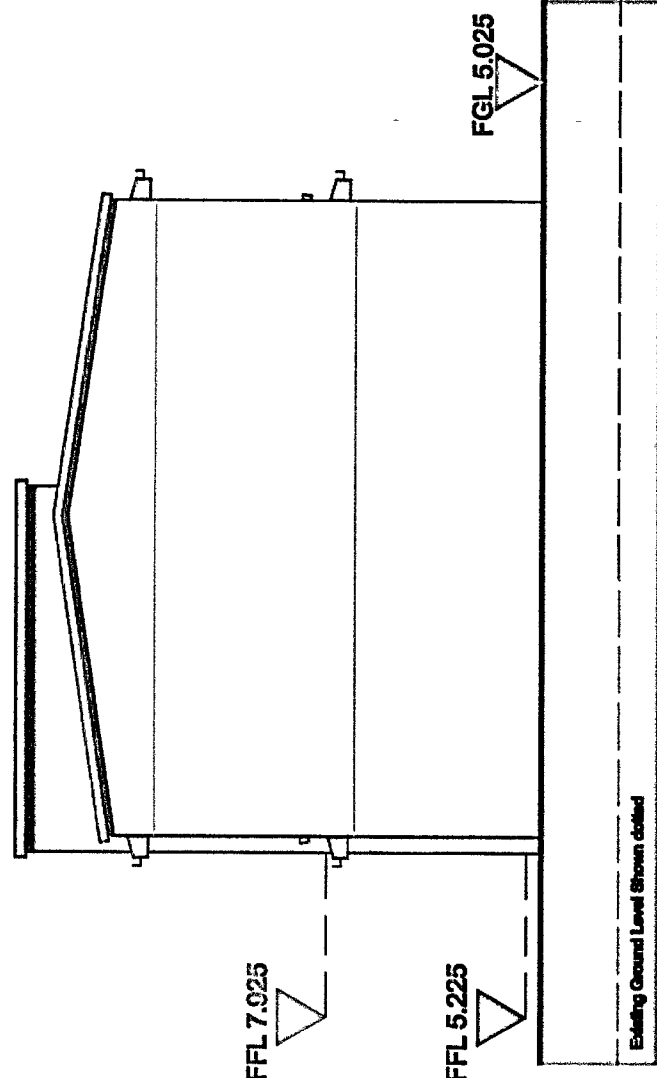


ELEVATION CB

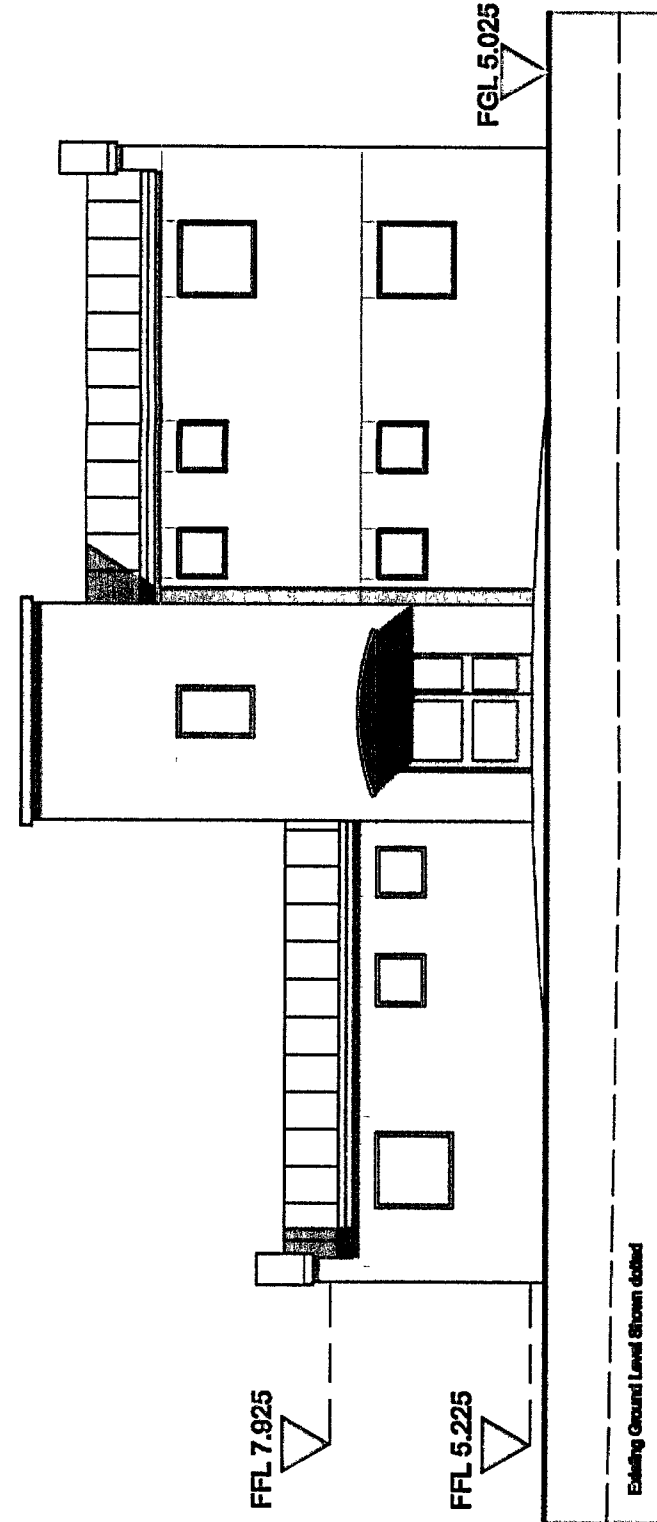

ELEVATION CC

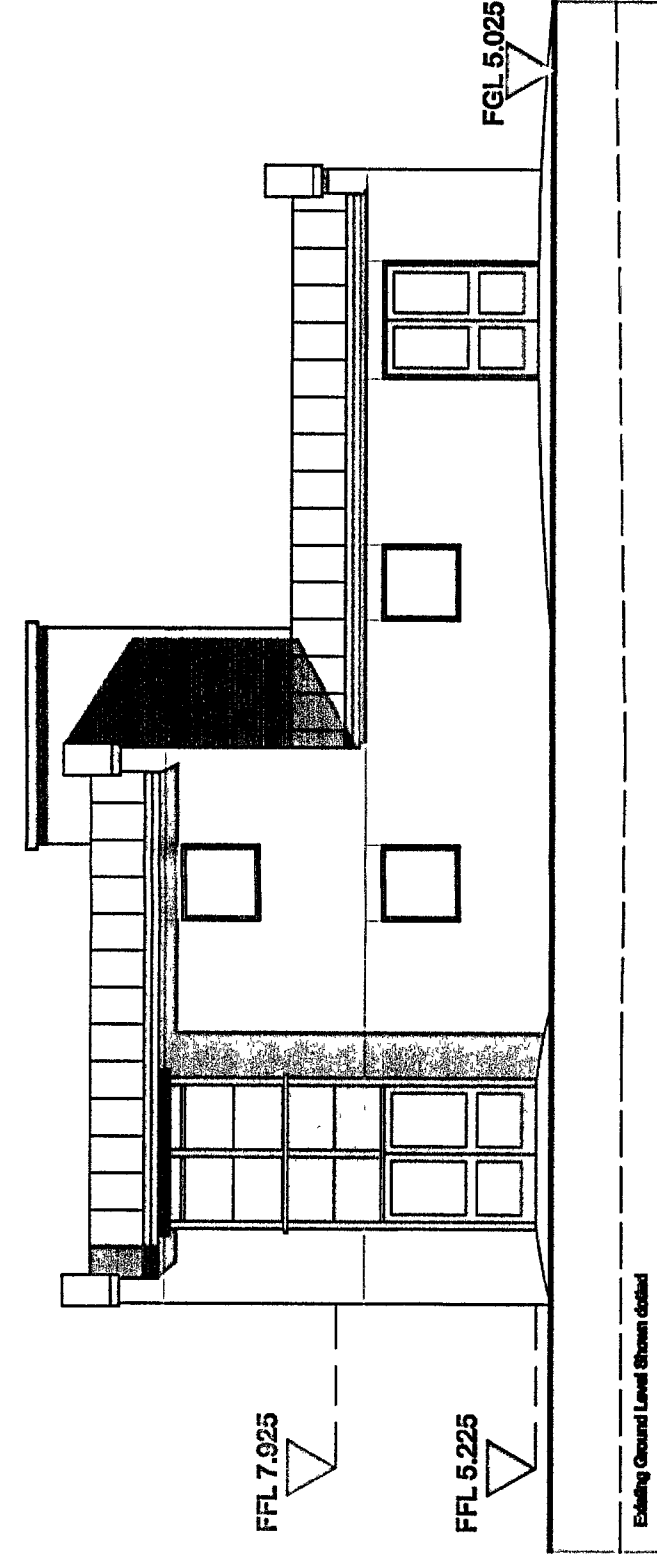

ELEVATION CD

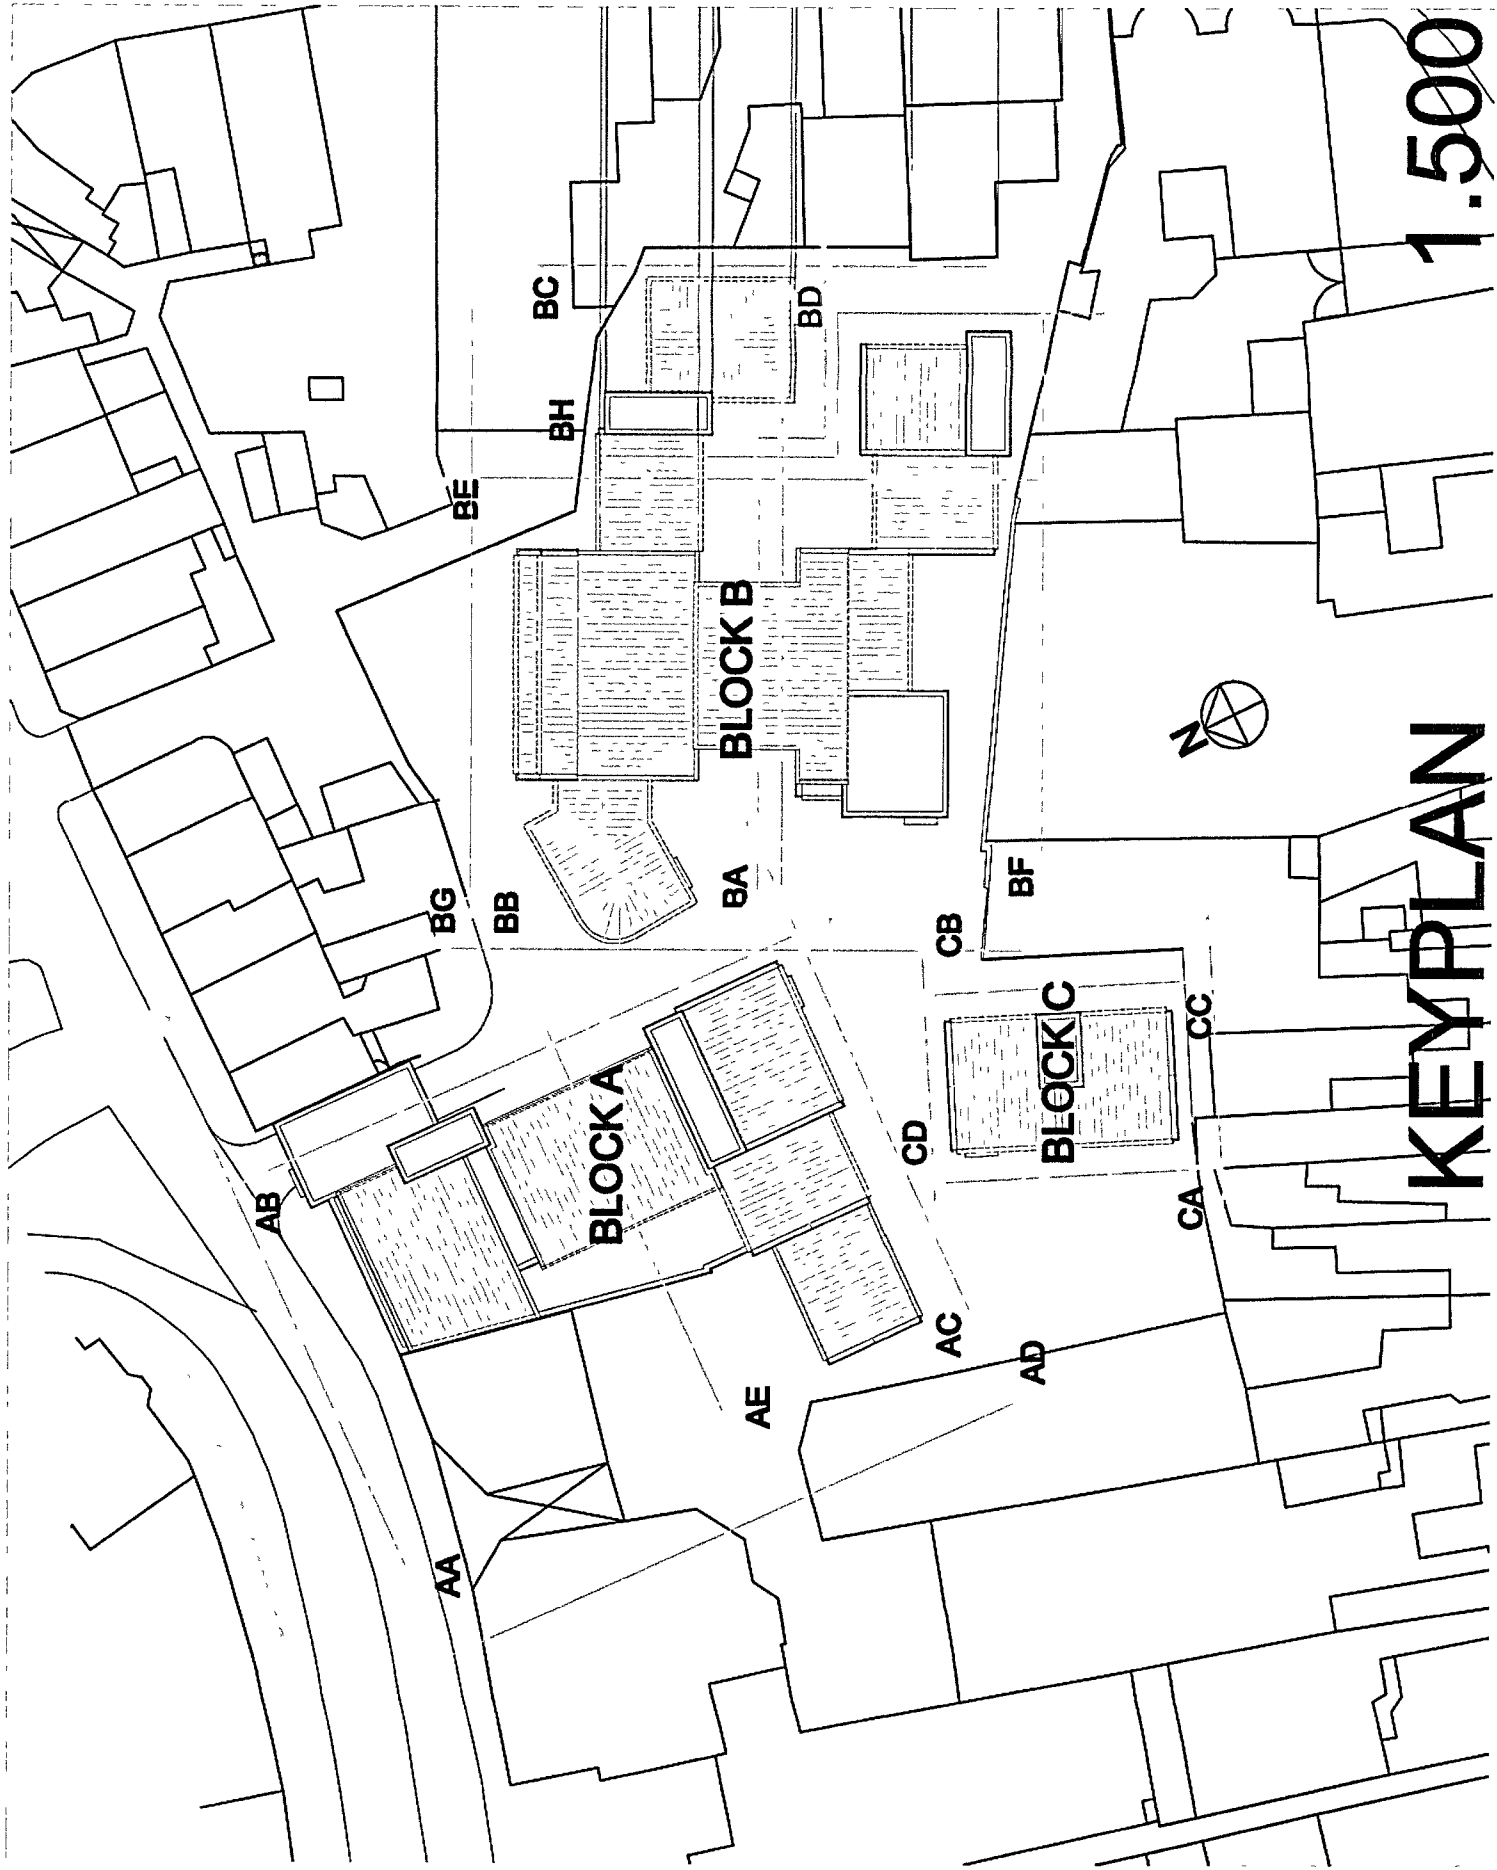


Schedule of Materials	
Windows and Doors to be grey powder coated Aluminium	
	Render - Mawaghter chemical company Ltd "K Rend" Buttermilk
	Brickwork - Bengeridge Bricks Ltd Mortar Red 1:3:6
	Metal standing seam roofing system Korup standing seam roofing system, colour RAL9007
	Glazing systems - Kowsey Ltd Polyester powder coat, colour RAL9007-7018
Carpages to be grey powder coated aluminium to match Doors, Windows and Cladding	

FLOOR LEVELS, ELEVATION PLAN AND SCHEDULE OF MATERIALS ADDED			
REV	DATE	NOTE	

Project

LITTLEHAMPTON MARKET

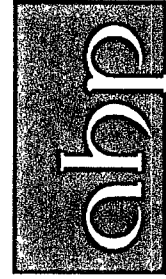

architects and surveyors
8 Cobden Court
Newport, South Wales NP23 5JF
Bridgend, Wales
Tel: 0298-315-1023
Fax: 0298-315-1009
Email: info@hydehmartletandsurveyors.co.uk

Client

HYDE-MARTLET

Title

PROPOSED ELEVATIONS
BLOCK C

Scale	Date
1:100@A1	15.07.08

Drawn	Drwg. No.	Rev
RJ	A217-117	A

All dimensions to be checked on site. Any discrepancy between the drawing and other information is to be referred to the Partnership. This drawing is copyright.