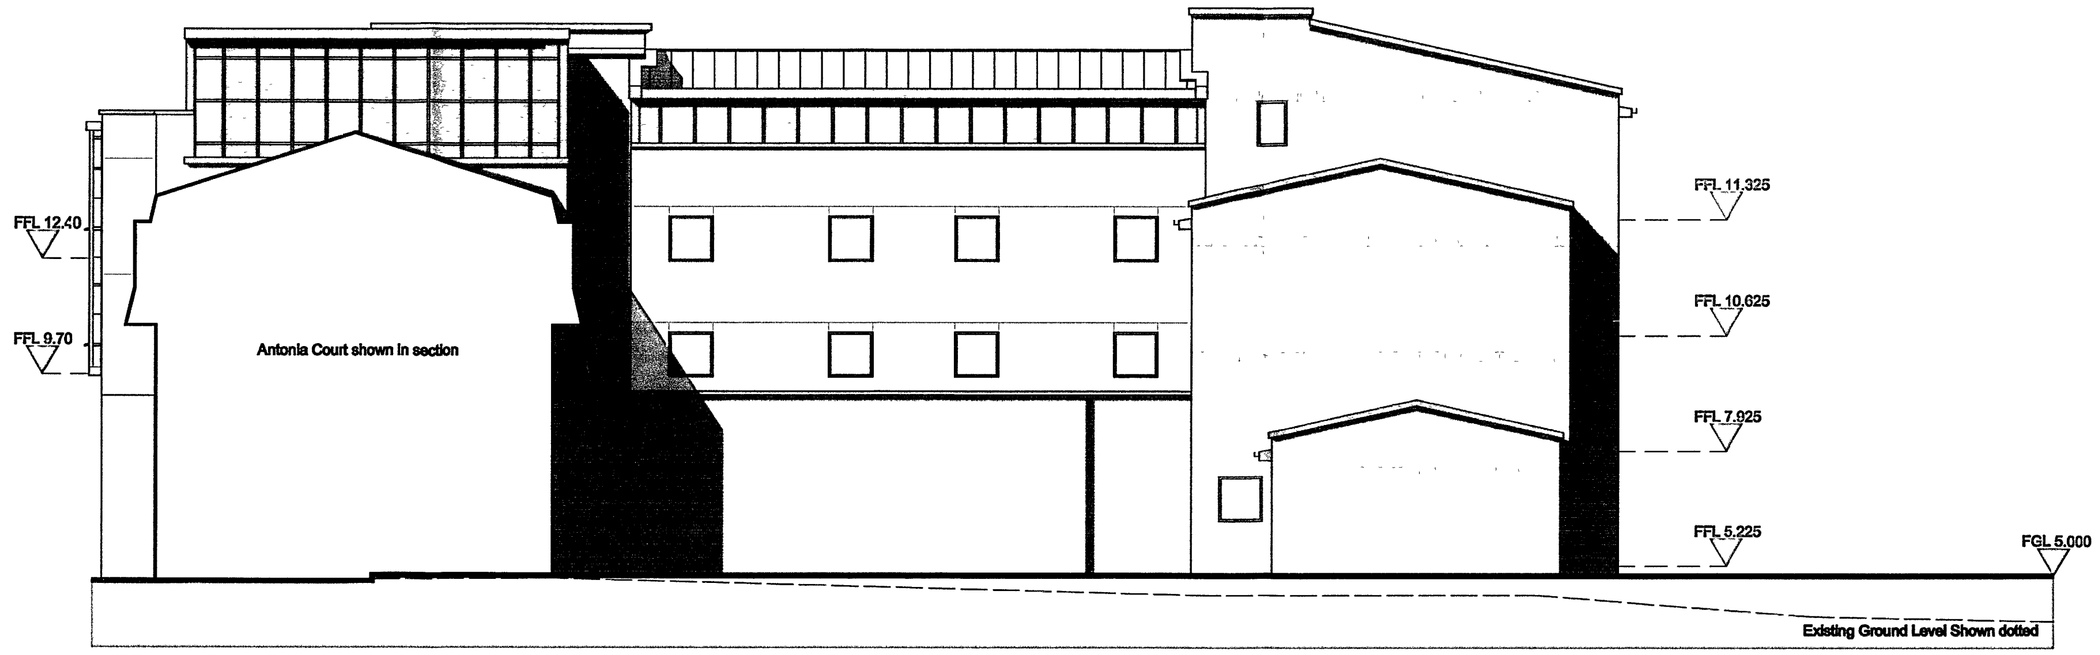

ELEVATION AD

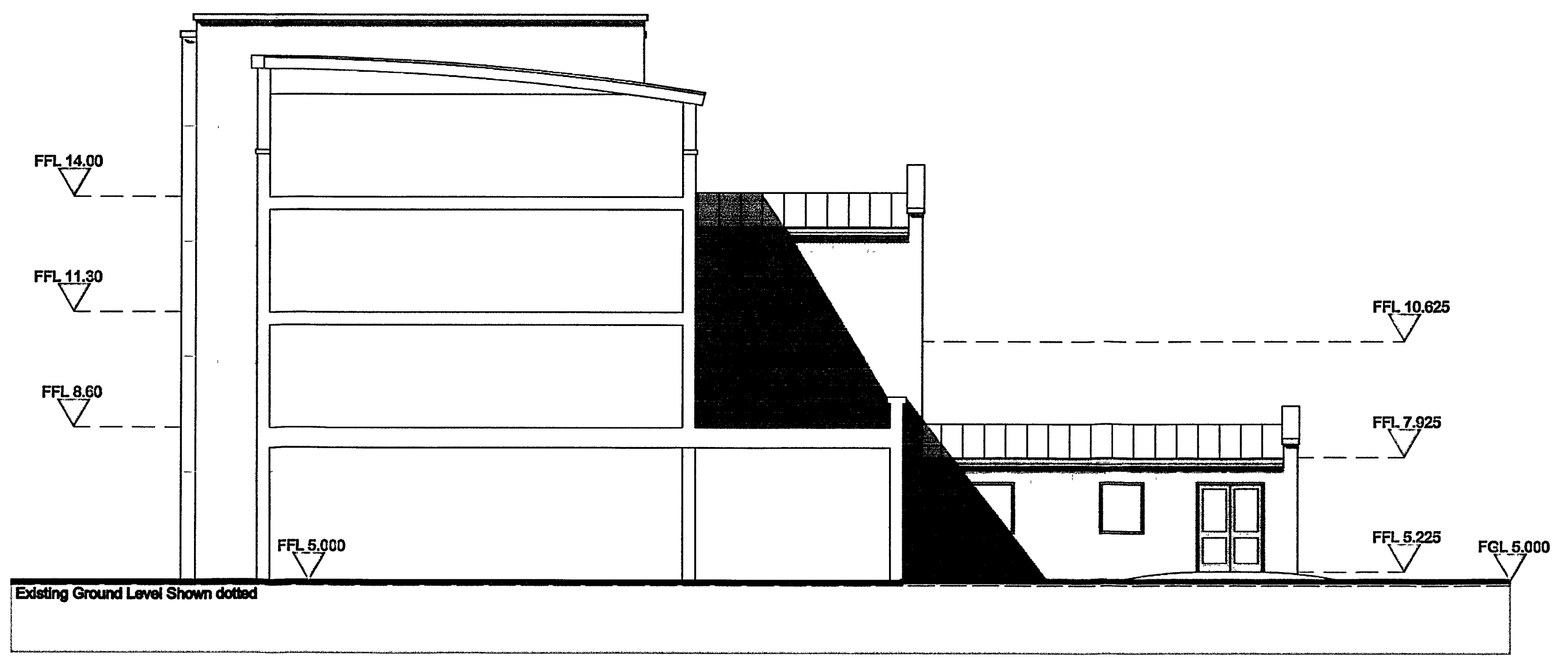

ELEVATION AE

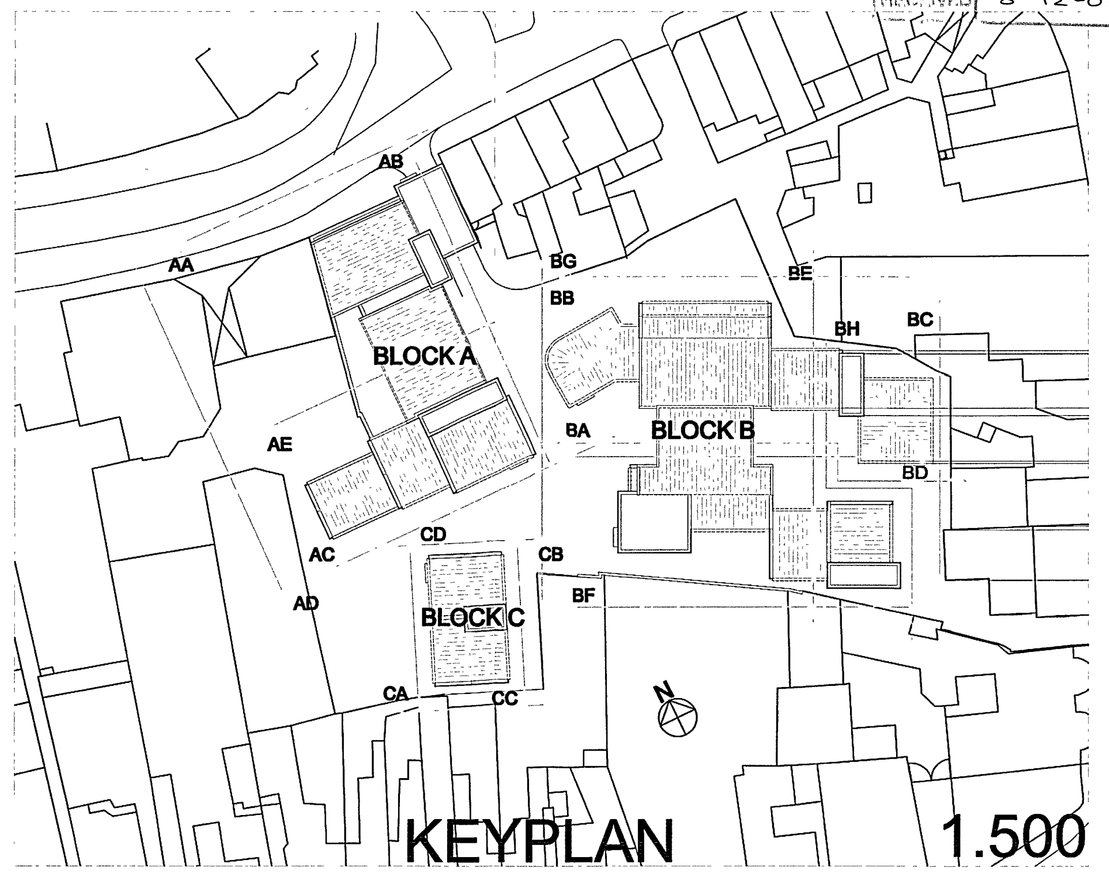

ARUN DISTRICT COUNCIL
No. LU 517 08
SUBSTITUTED
RECEIVED 8-12-08

Schedule of Materials

Windows and Doors to be grey powder coated Aluminium

Render - Ideaughter chemical company Ltd
'K Rend' Buttermilk

Brickwork - Baggeridge Bricks Ltd
Malaro Rad bricks

Metal standing seam roofing system
Kalzip standing seam roofing system, colour RAL9027

Glazing systems - Kawneer Ltd
Polyester powder coat, colour M4L0367-7016

Cappings to be grey powder coated aluminium to match Doors, Windows and Cladding

REV	DATE	NOTE
A	03.07.08	FLOOR LEVELS, ELEVATION PLAN AND SCHEDULE OF MATERIALS ADDED

Project

LITTLEHAMPTON MARKET

abp
architects and surveyors
6 Cobden Court
Wimpole Close
Bromley Kent. BR2 9JF
Tel. 0208-313-1023
Fax. 0208-313-1009
Email info@abparchitectsandsurveyors.co.uk

Client

HYDE-MARTLET

Title

PROPOSED ELEVATIONS BLOCK A

Scale	Date
1:100@A1	15.07.08

Drawn	Drwg. No.	Rev.
RJ	A217-112	A

All dimensions to be checked on site Any discrepancy between the drawing and other information is to be referred to the Partnership. This drawing is copyright.

ARUN DISTRICT COUNCIL LU/517/04/ 10/12/2008