ARUN DISTRICT COUNCIL
No. LU 517 04
SUBSTITUTION
RECEIVED 8-12-08

ELEVATION BA

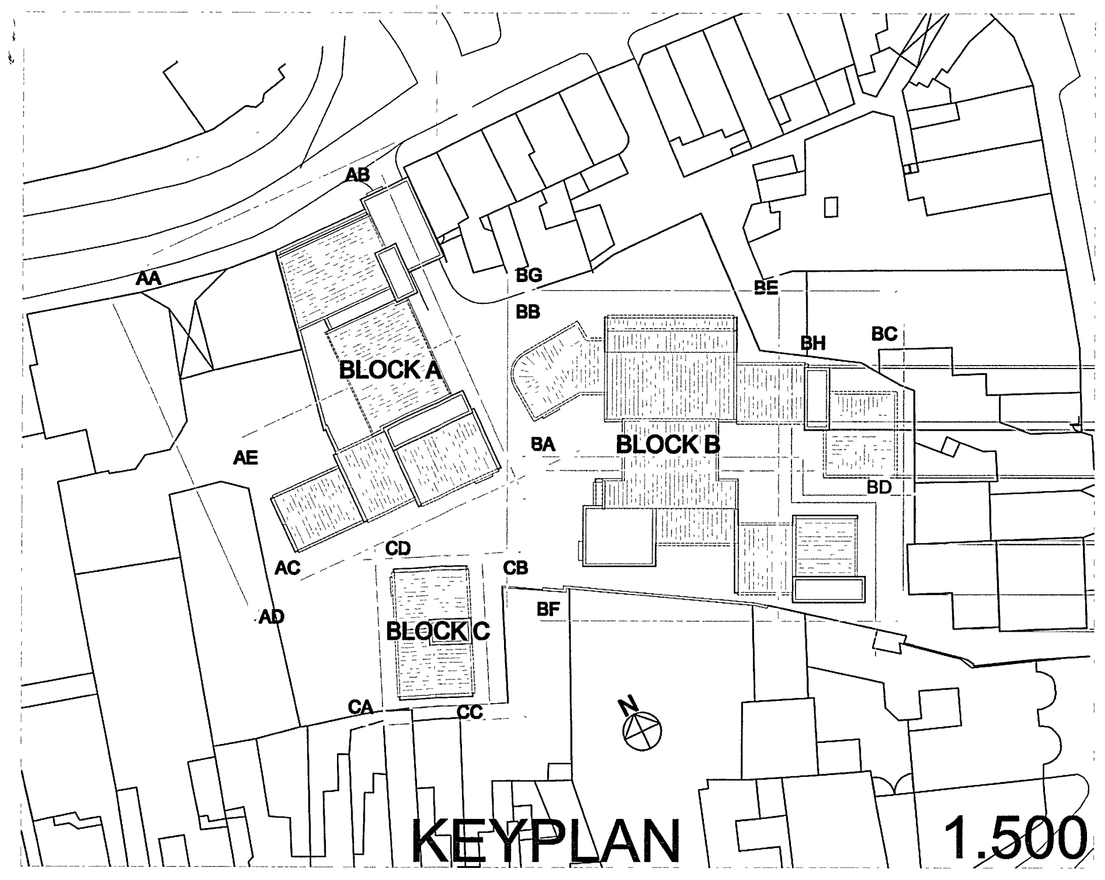

KEYPLAN 1:500

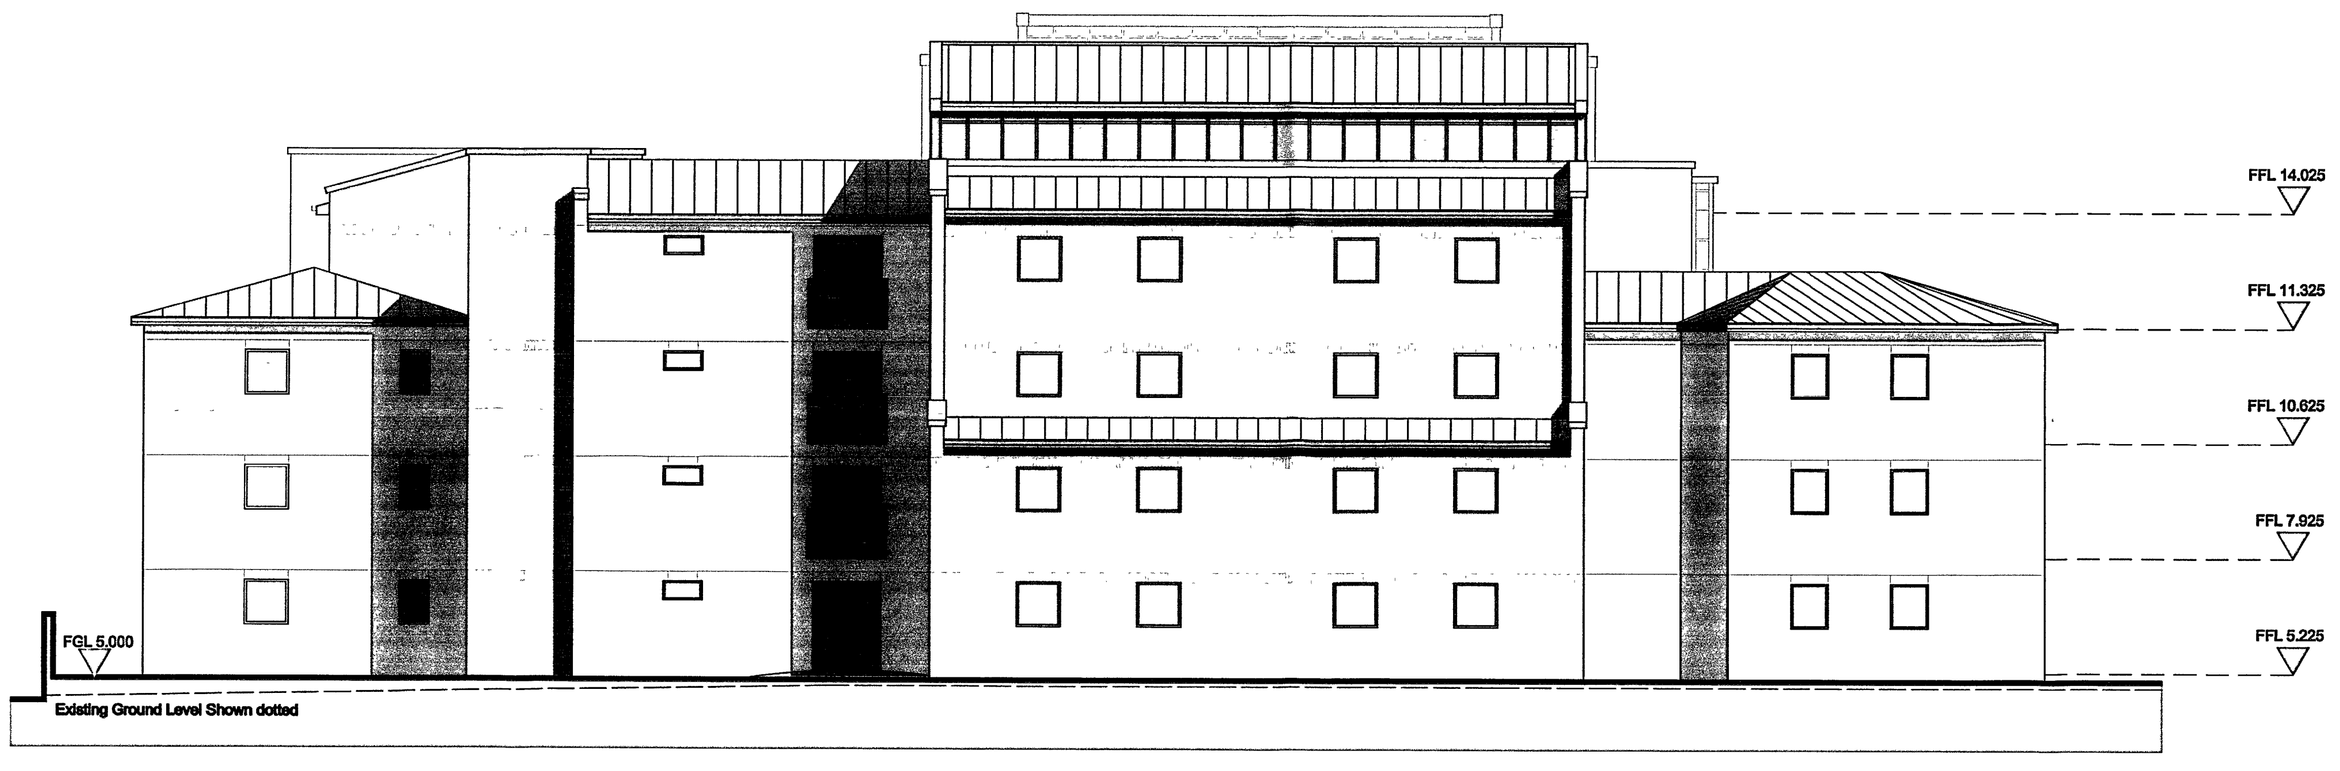

ELEVATION BB

Schedule of Materials

Windows and Doors to be grey powder coated Aluminium

Render - Kilwaughter chemical company Ltd
'K Rend' Buttermilk

Brickwork - Baggeridge Bricks Ltd
Mistaro Red bricks

Metal standing seam roofing system
Kalzip standing seam roofing system, colour RAL9027

Glazing systems - Kawneer Ltd
Polyestar powder coat, colour M4L0367-7016

Cappings to be grey powder coated aluminium to match Doors, Windows and Cladding

Wfx Fixed Triple Glazed Window With Forced Ventilation

Wox Openable Triple Glazed Window With Forced Ventilation

REV	DATE	NOTE
B	26.11.08	MINOR AMENDMENTS
A	03.07.08	FLOOR LEVELS, ELEVATION PLAN AND SCHEDULE OF MATERIALS ADDED

Project

LITTLEHAMPTON MARKET

abp architects and surveyors
6 Cobden Court
Wimpole Close
Bromley Kent. BR2 9JF
Tel. 0208-313-1023
Fax. 0208-313-1009
Email info@abparchitectsandsurveyors.co.uk

Client

HYDE-MARTLET

Title

PROPOSED ELEVATIONS BLOCK B

Scale	Date
1:100@A1	15.07.08

Drawn	Drwg No	Rev.
RJ	A217-113	B

All dimensions to be checked on site. Any discrepancy between the drawing and other information is to be referred to the Partnership. This drawing is copyright.

ARUN DISTRICT COUNCIL LU/517/04 10/12/2008