

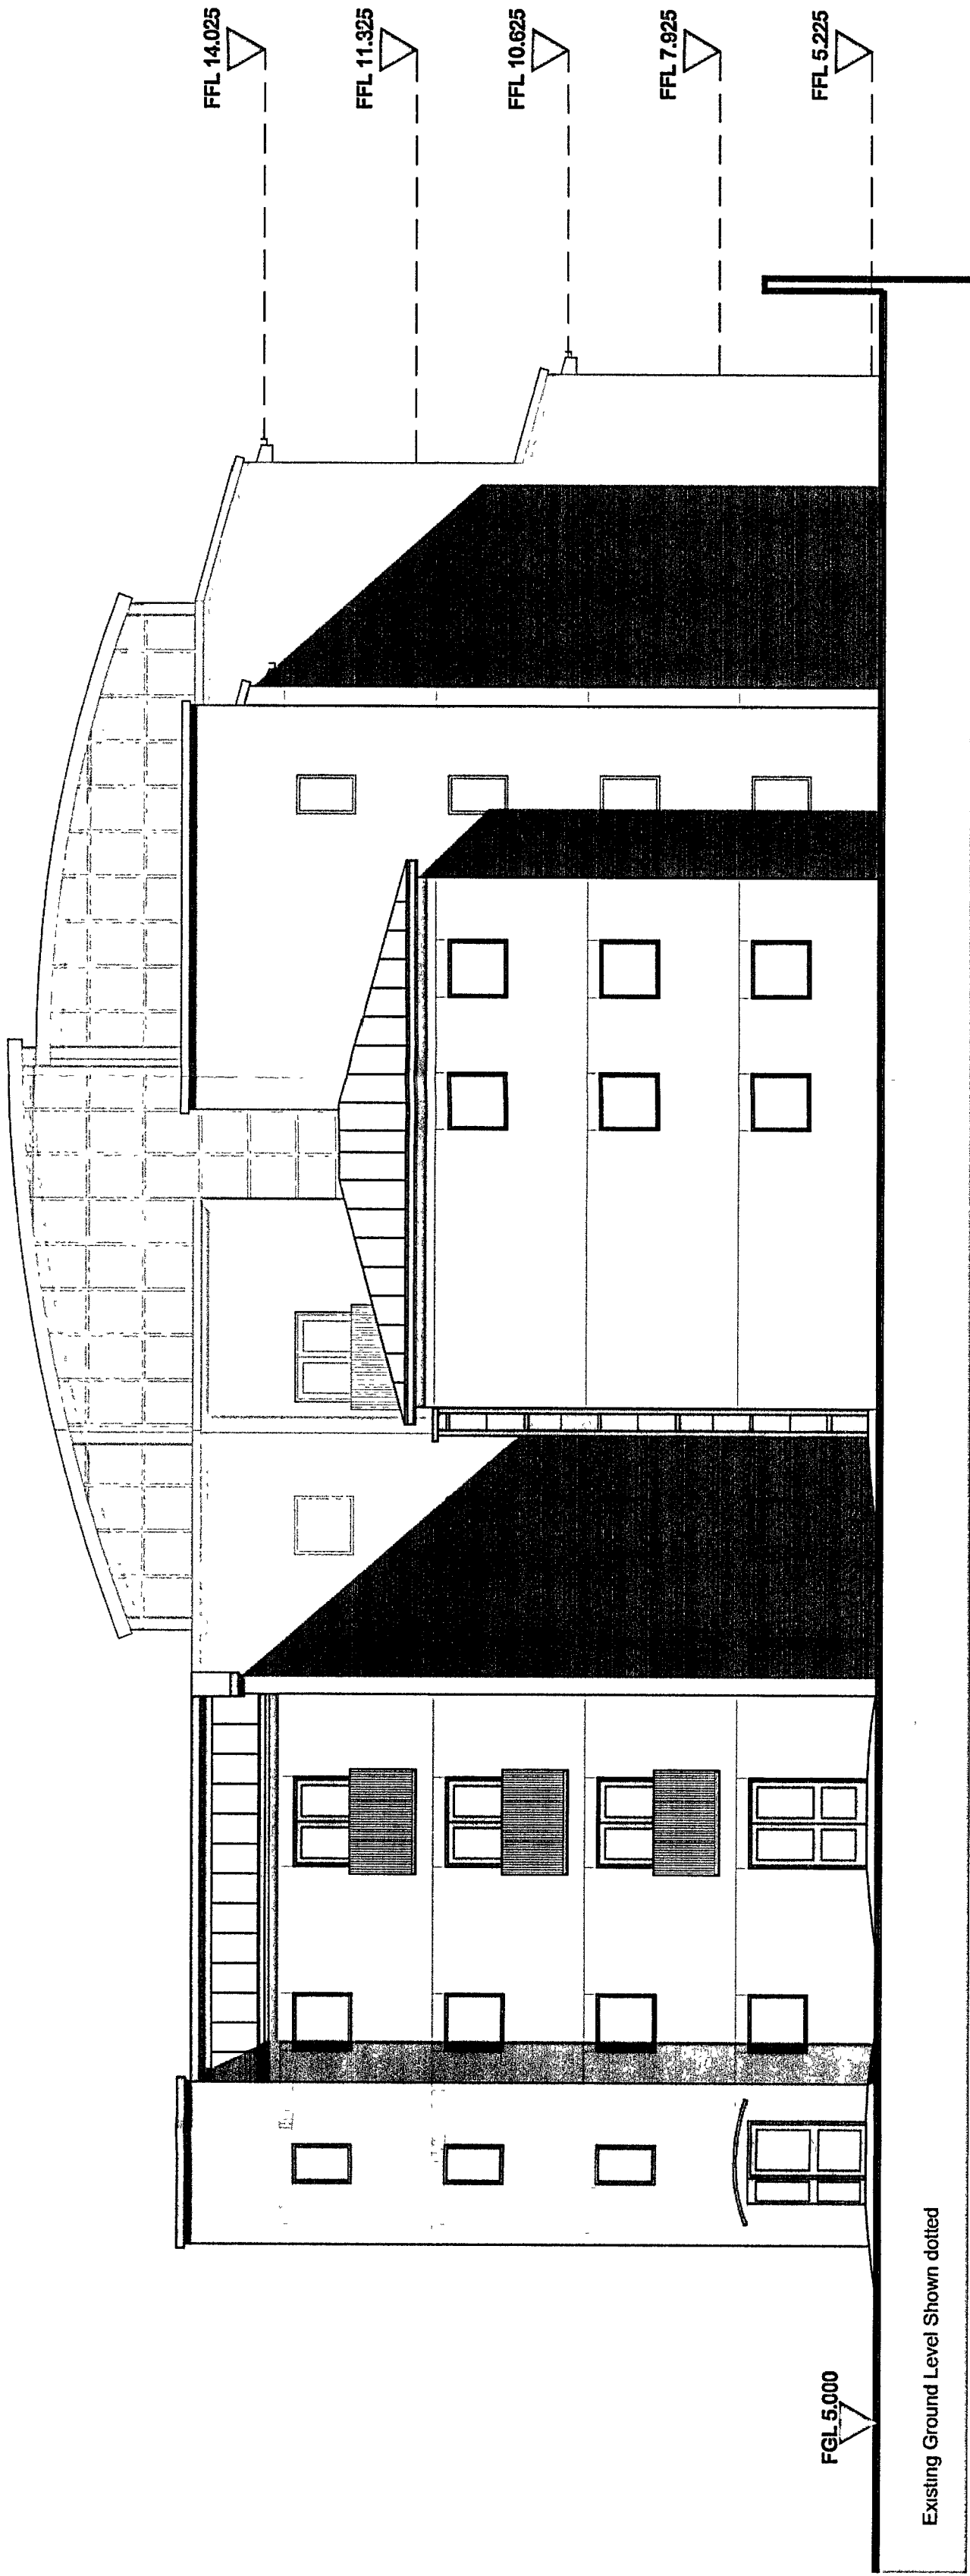


No.	13	517	04
RECEIVED			
8 - 12 - 08			

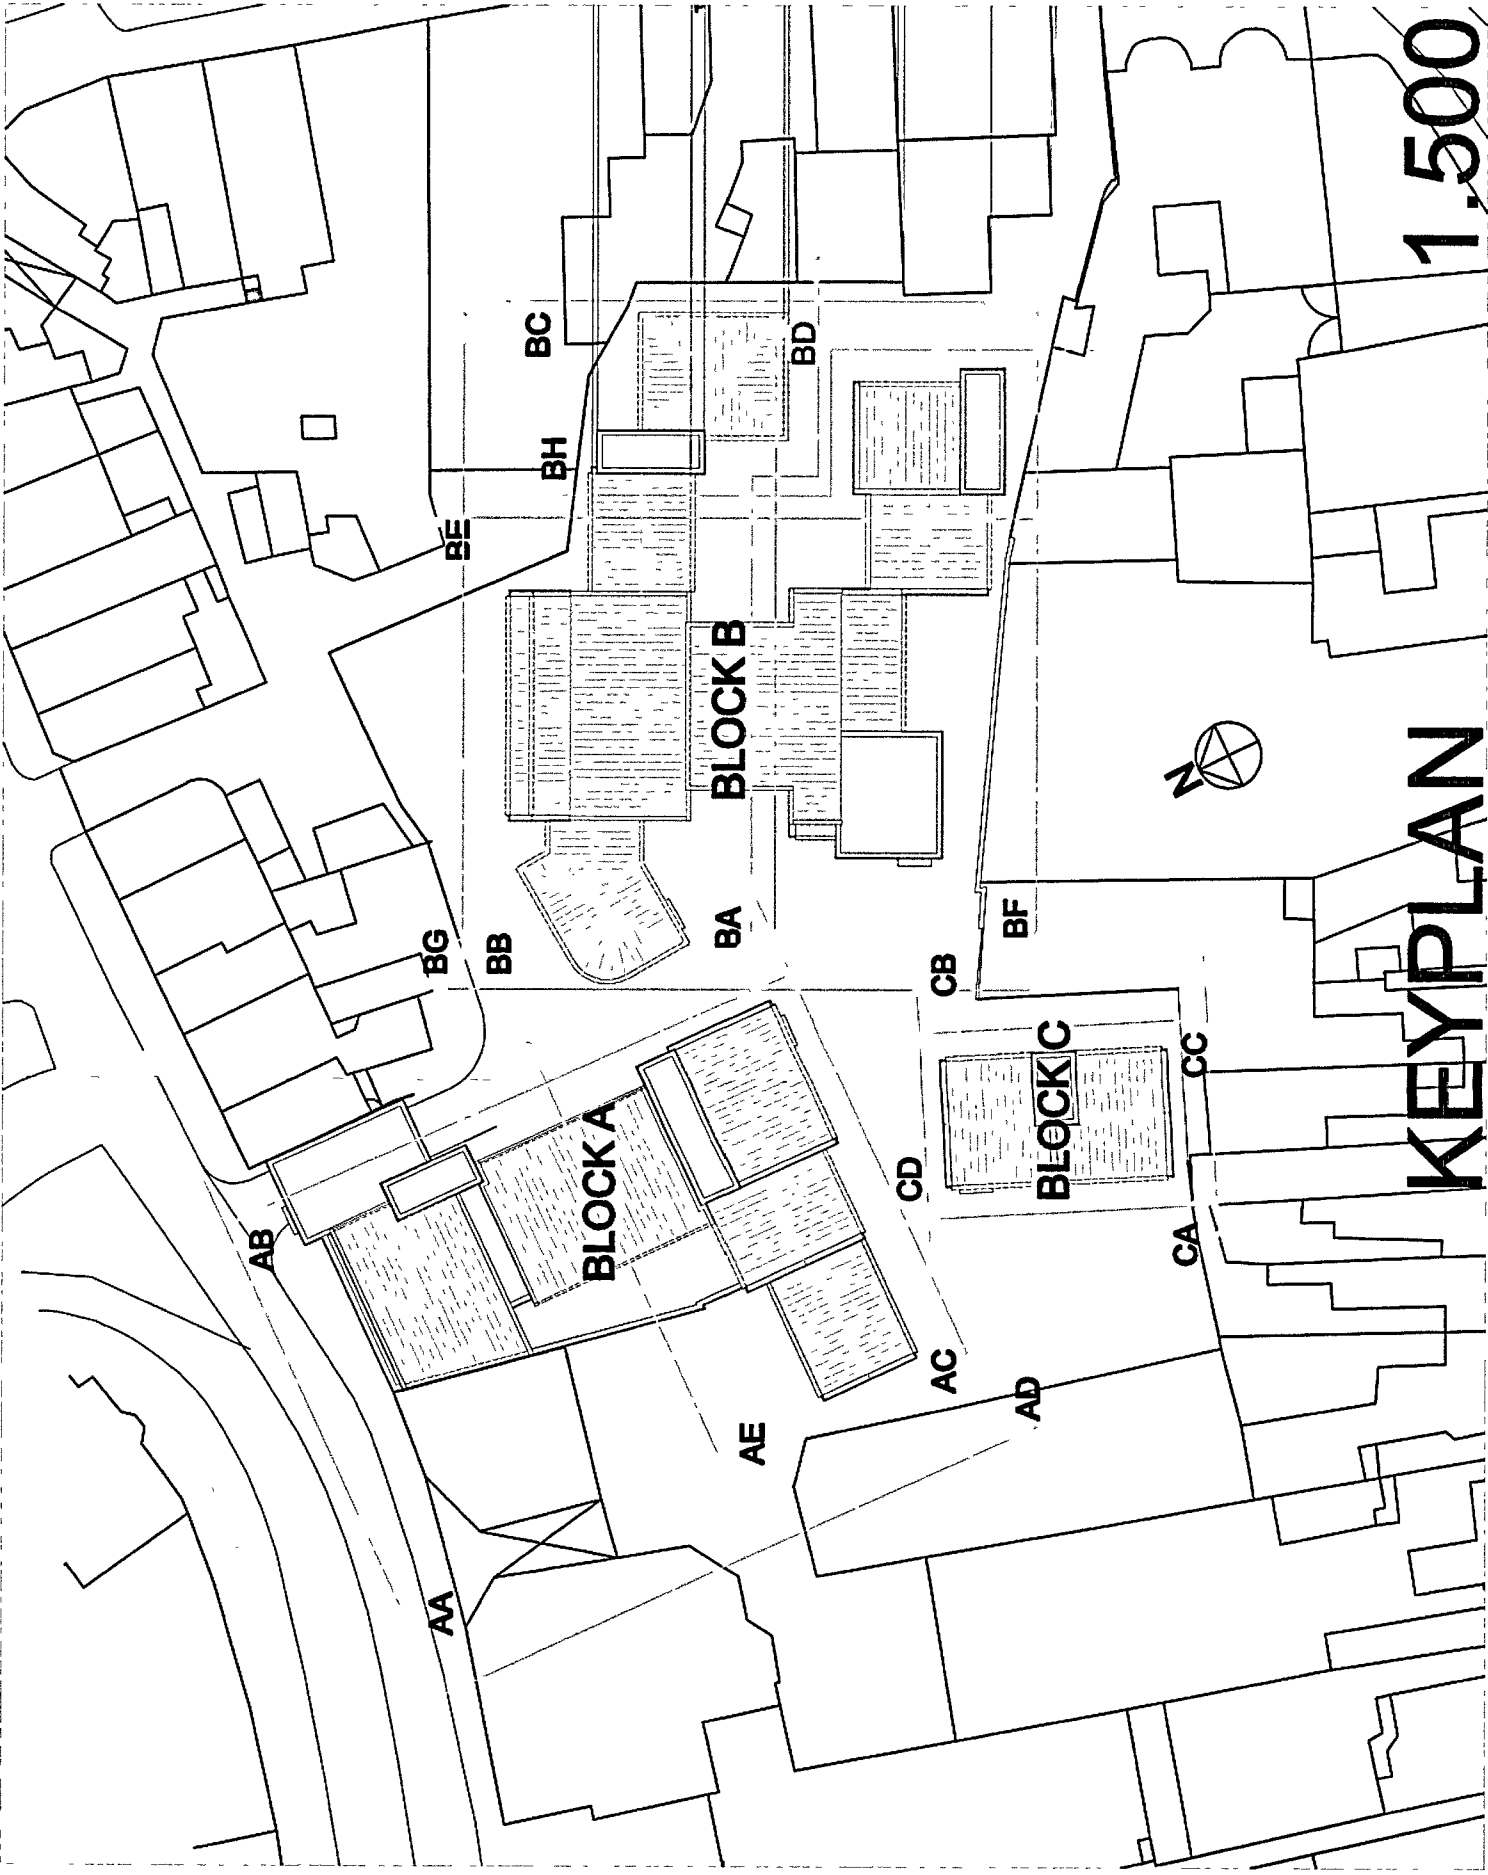

ELEVATION BC

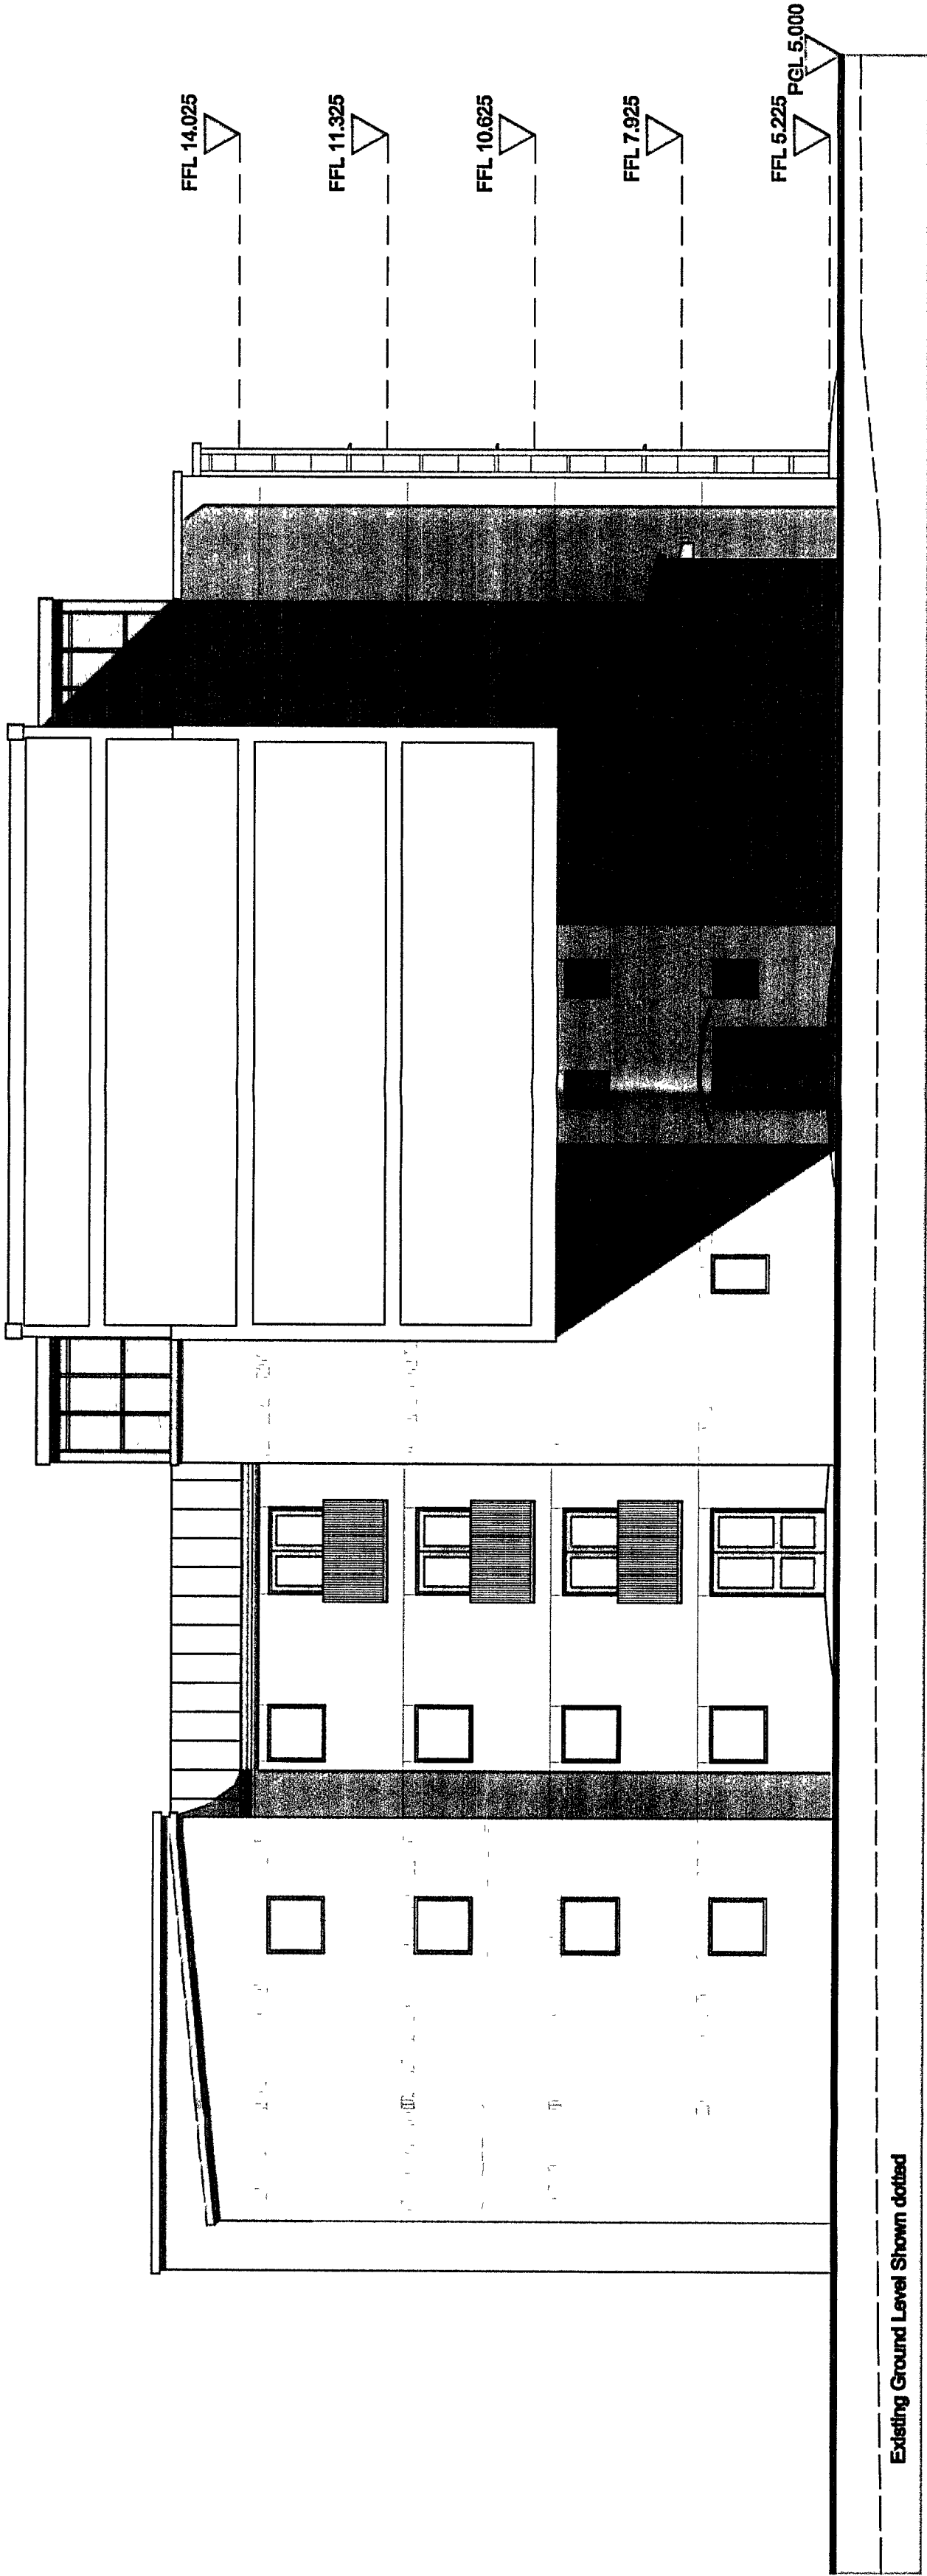


ELEVATION BD

Schedule of Materials	
Windows and Doors to be grey powder coated Aluminium	
☐	Render - KnaufGips chemical company Ltd Knauf Gips
☐	Brickwork - Broomfield Bricks Ltd Mullins Red Bricks
☐	Roofing - KnaufGips Ltd Knauf Gips
☐	Glazing systems - KnaufGips Ltd Polyester powder coat, colour RAL9007-7018
☐	Fixed Triple Glazed Window With Forced Ventilation
☐	Operable Triple Glazed Window With Forced Ventilation

B	28.11.08	WINDOW NOTES ADDED
A	03.07.08	FLOOR LEVELS, ELEVATION PLAN AND SCHEDULE OF MATERIALS ADDED
REV	DATE	NOTE

Project

LITTLEHAMPTON MARKET

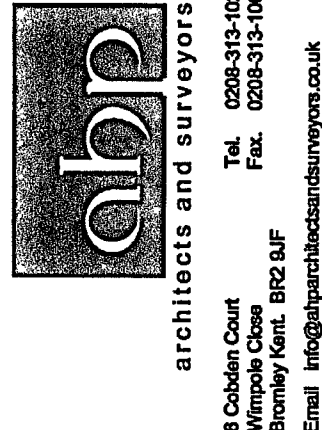

Client

HYDE-MARTLET

Title

PROPOSED ELEVATIONS
BLOCK B

Scale Date
1:100@A1 15.07.08

Drawn No Rev.
RJ A217-114 B

All dimensions to be checked on site. Any discrepancy between the drawing and
other information is to be referred to the Partnership. This drawing is copyright.