


NO. 1517 04
SUBMISSION
REC'D 8-12-08

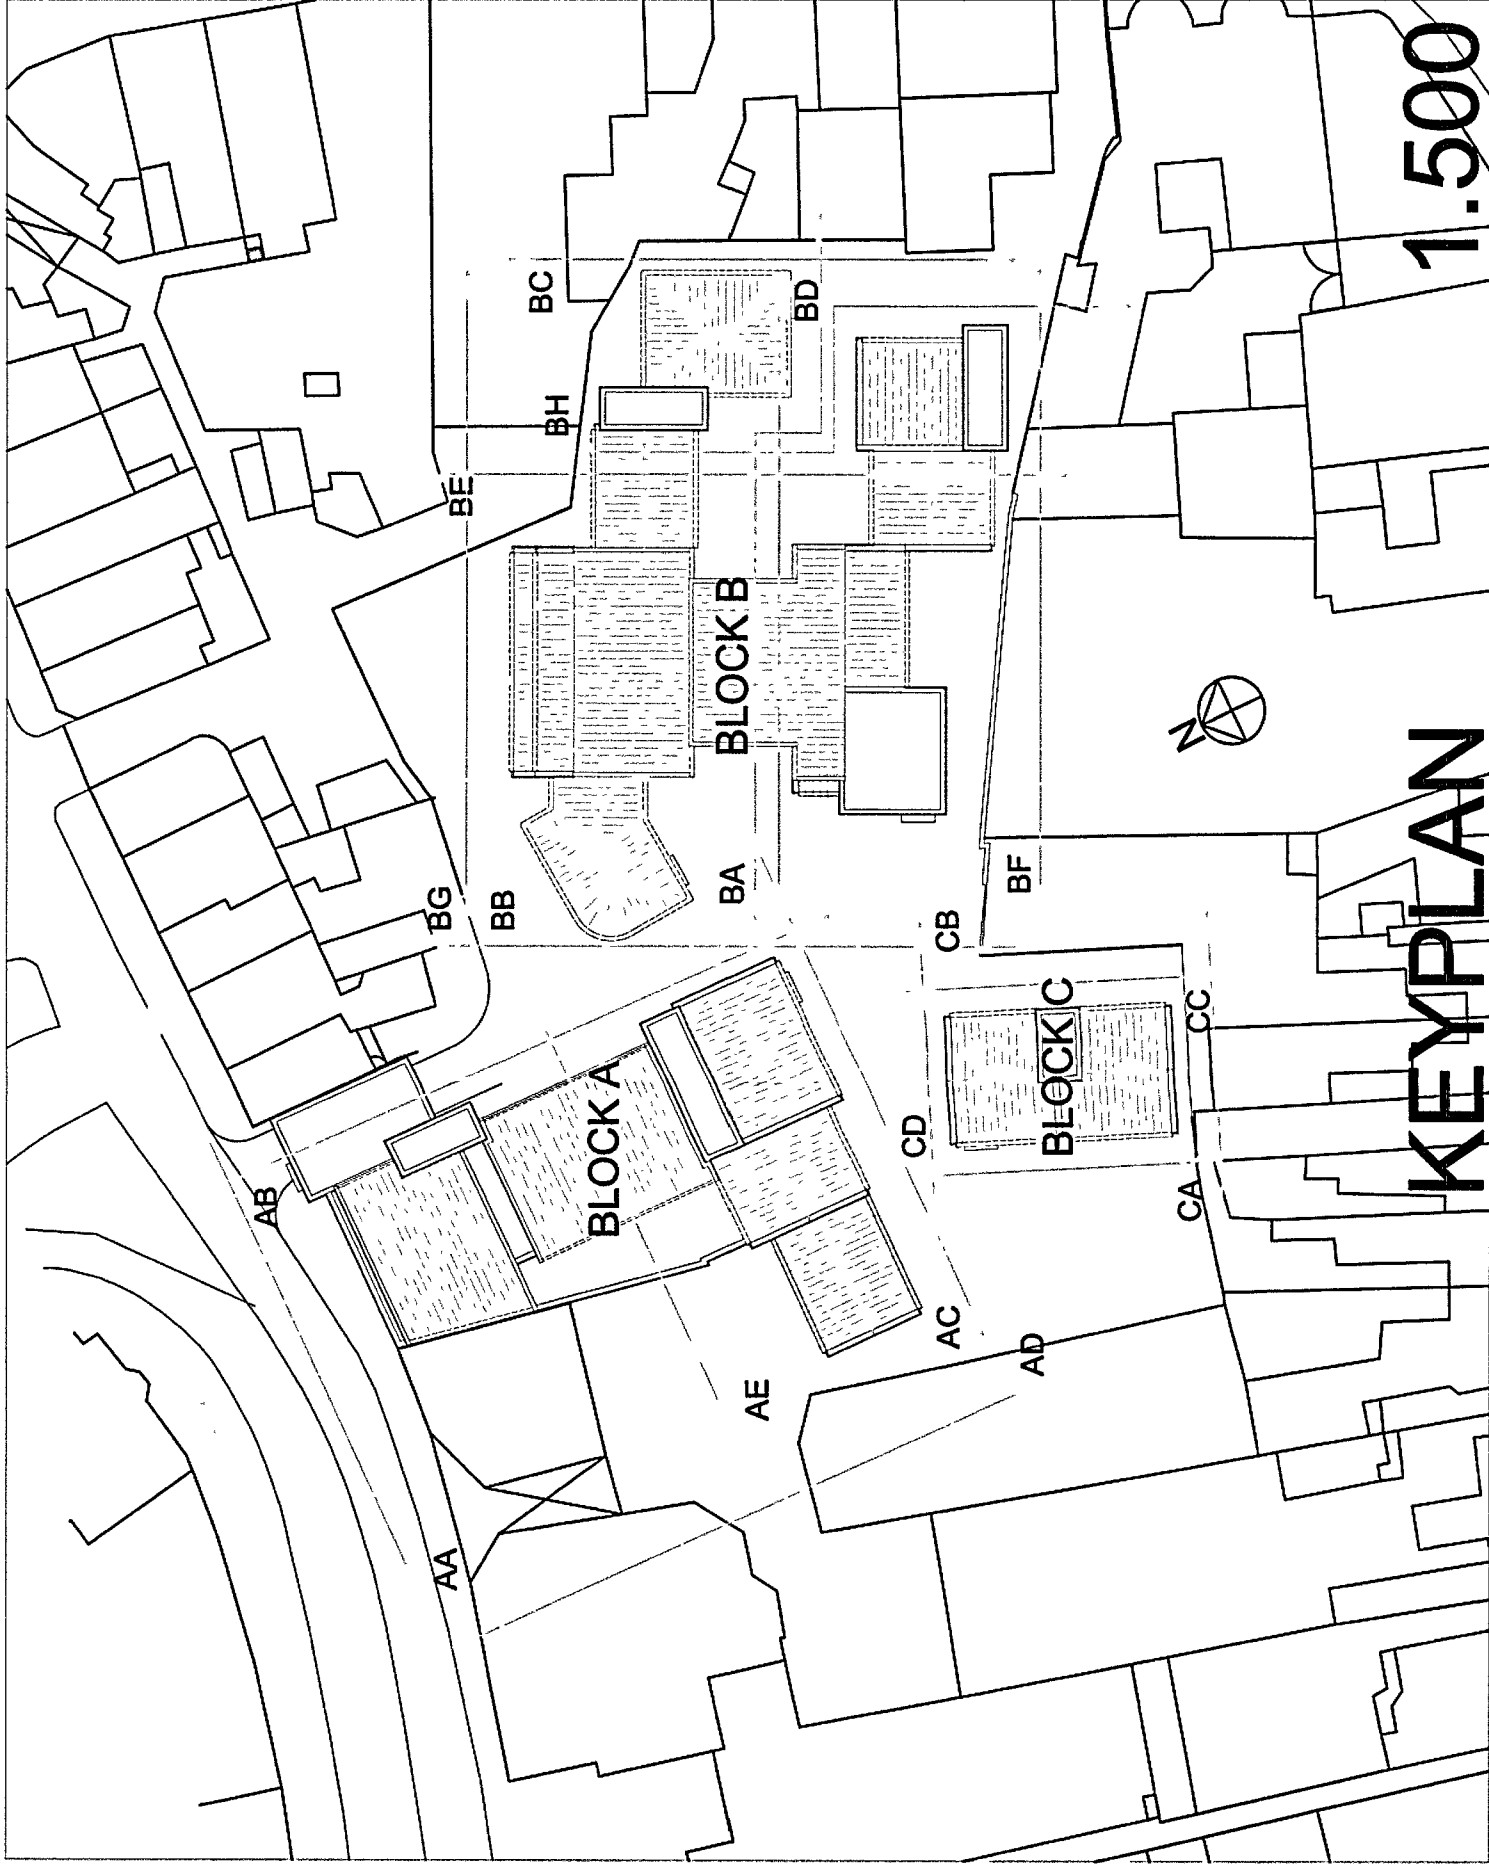

Schedule of Materials	
Windows and Doors to be grey powder coated Aluminium K-Fenest System	
	Render - lightweight chemical company Ltd
	Brickwork - Baggerside Bricks Ltd
	Metal cladding - Kutzap standing seam roofing system, colour RAL6027
	Glazing systems - Kawneer Ltd
	Polyester powder coat, colour RAL6067-7016
	Fixed Triple Glazed Window
	Operable Triple Glazed Window
	With Forced Ventilation

B	24.11.08	MINOR AMENDMENTS
A	03.07.08	FLOOR LEVELS, ELEVATION PLAN AND SCHEDULE OF MATERIALS ADDED

REV	DATE	NOTE
-----	------	------

Project
LITTLEHAMPTON MARKET


architects and surveyors
6 Cobden Court
Littlehampton, Sussex BN2 5JF
Bromley Kent BR2 5JF
Tel 0203-315-1023
Fax 0203-515-1009
Email info@abparchitectandsurveyors.co.uk

Client
HYDE-MARTLET
Title


PROPOSED ELEVATIONS
BLOCK B

Scale	Date
1:100@A1	15.07.08
Drawn	Drwg. No.
RJ	A217-115
Rev.	B

All dimensions to be checked on site. Any discrepancy between the drawing and other information is to be referred to the Partnership. This drawing is copyright.

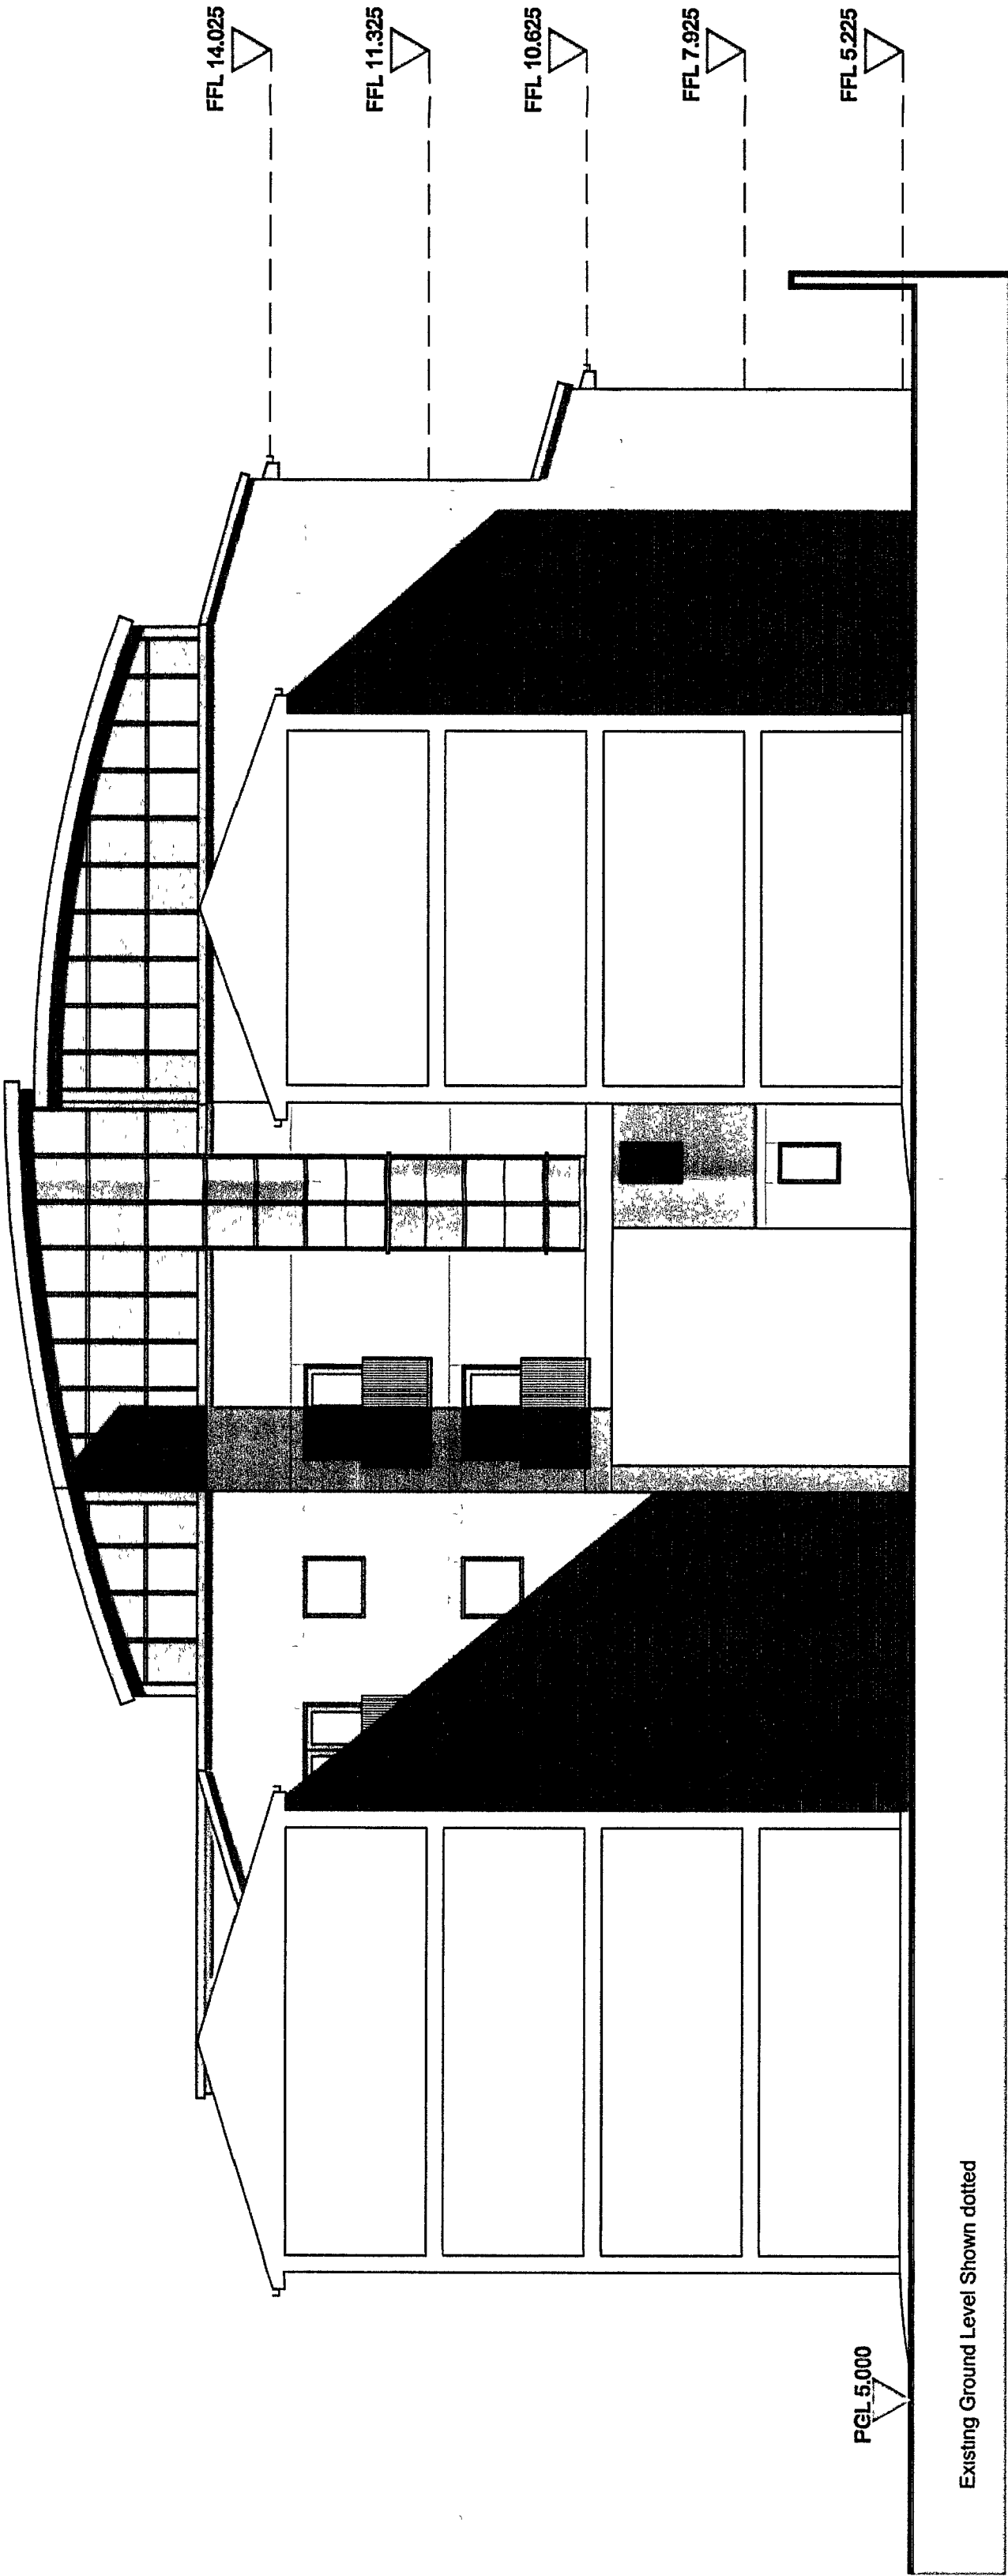

ELEVATION BE

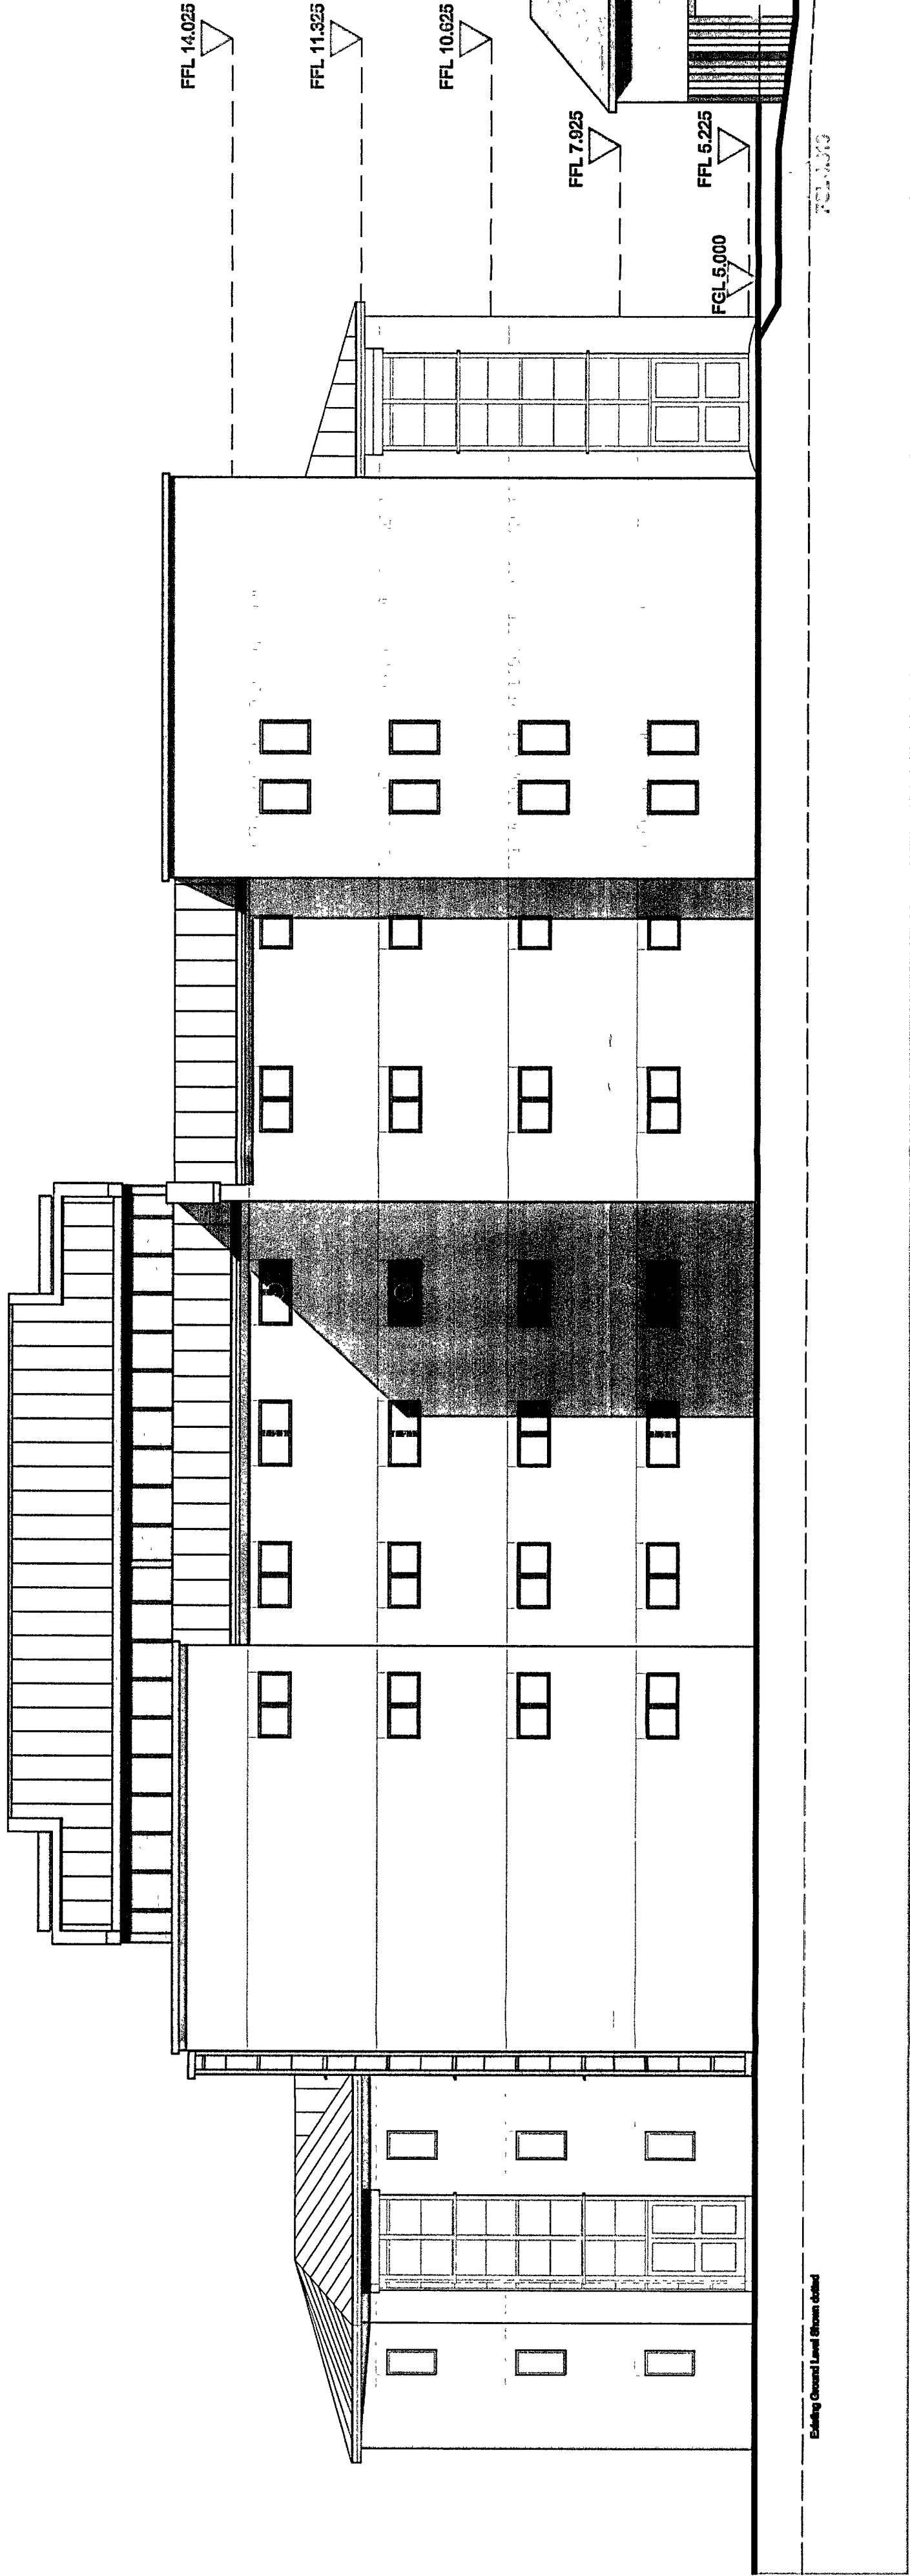

ELEVATION BF