
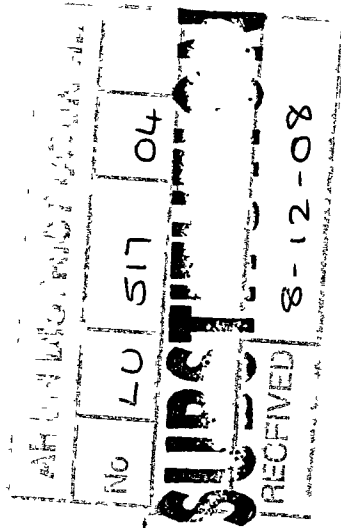



ELEVATION AA

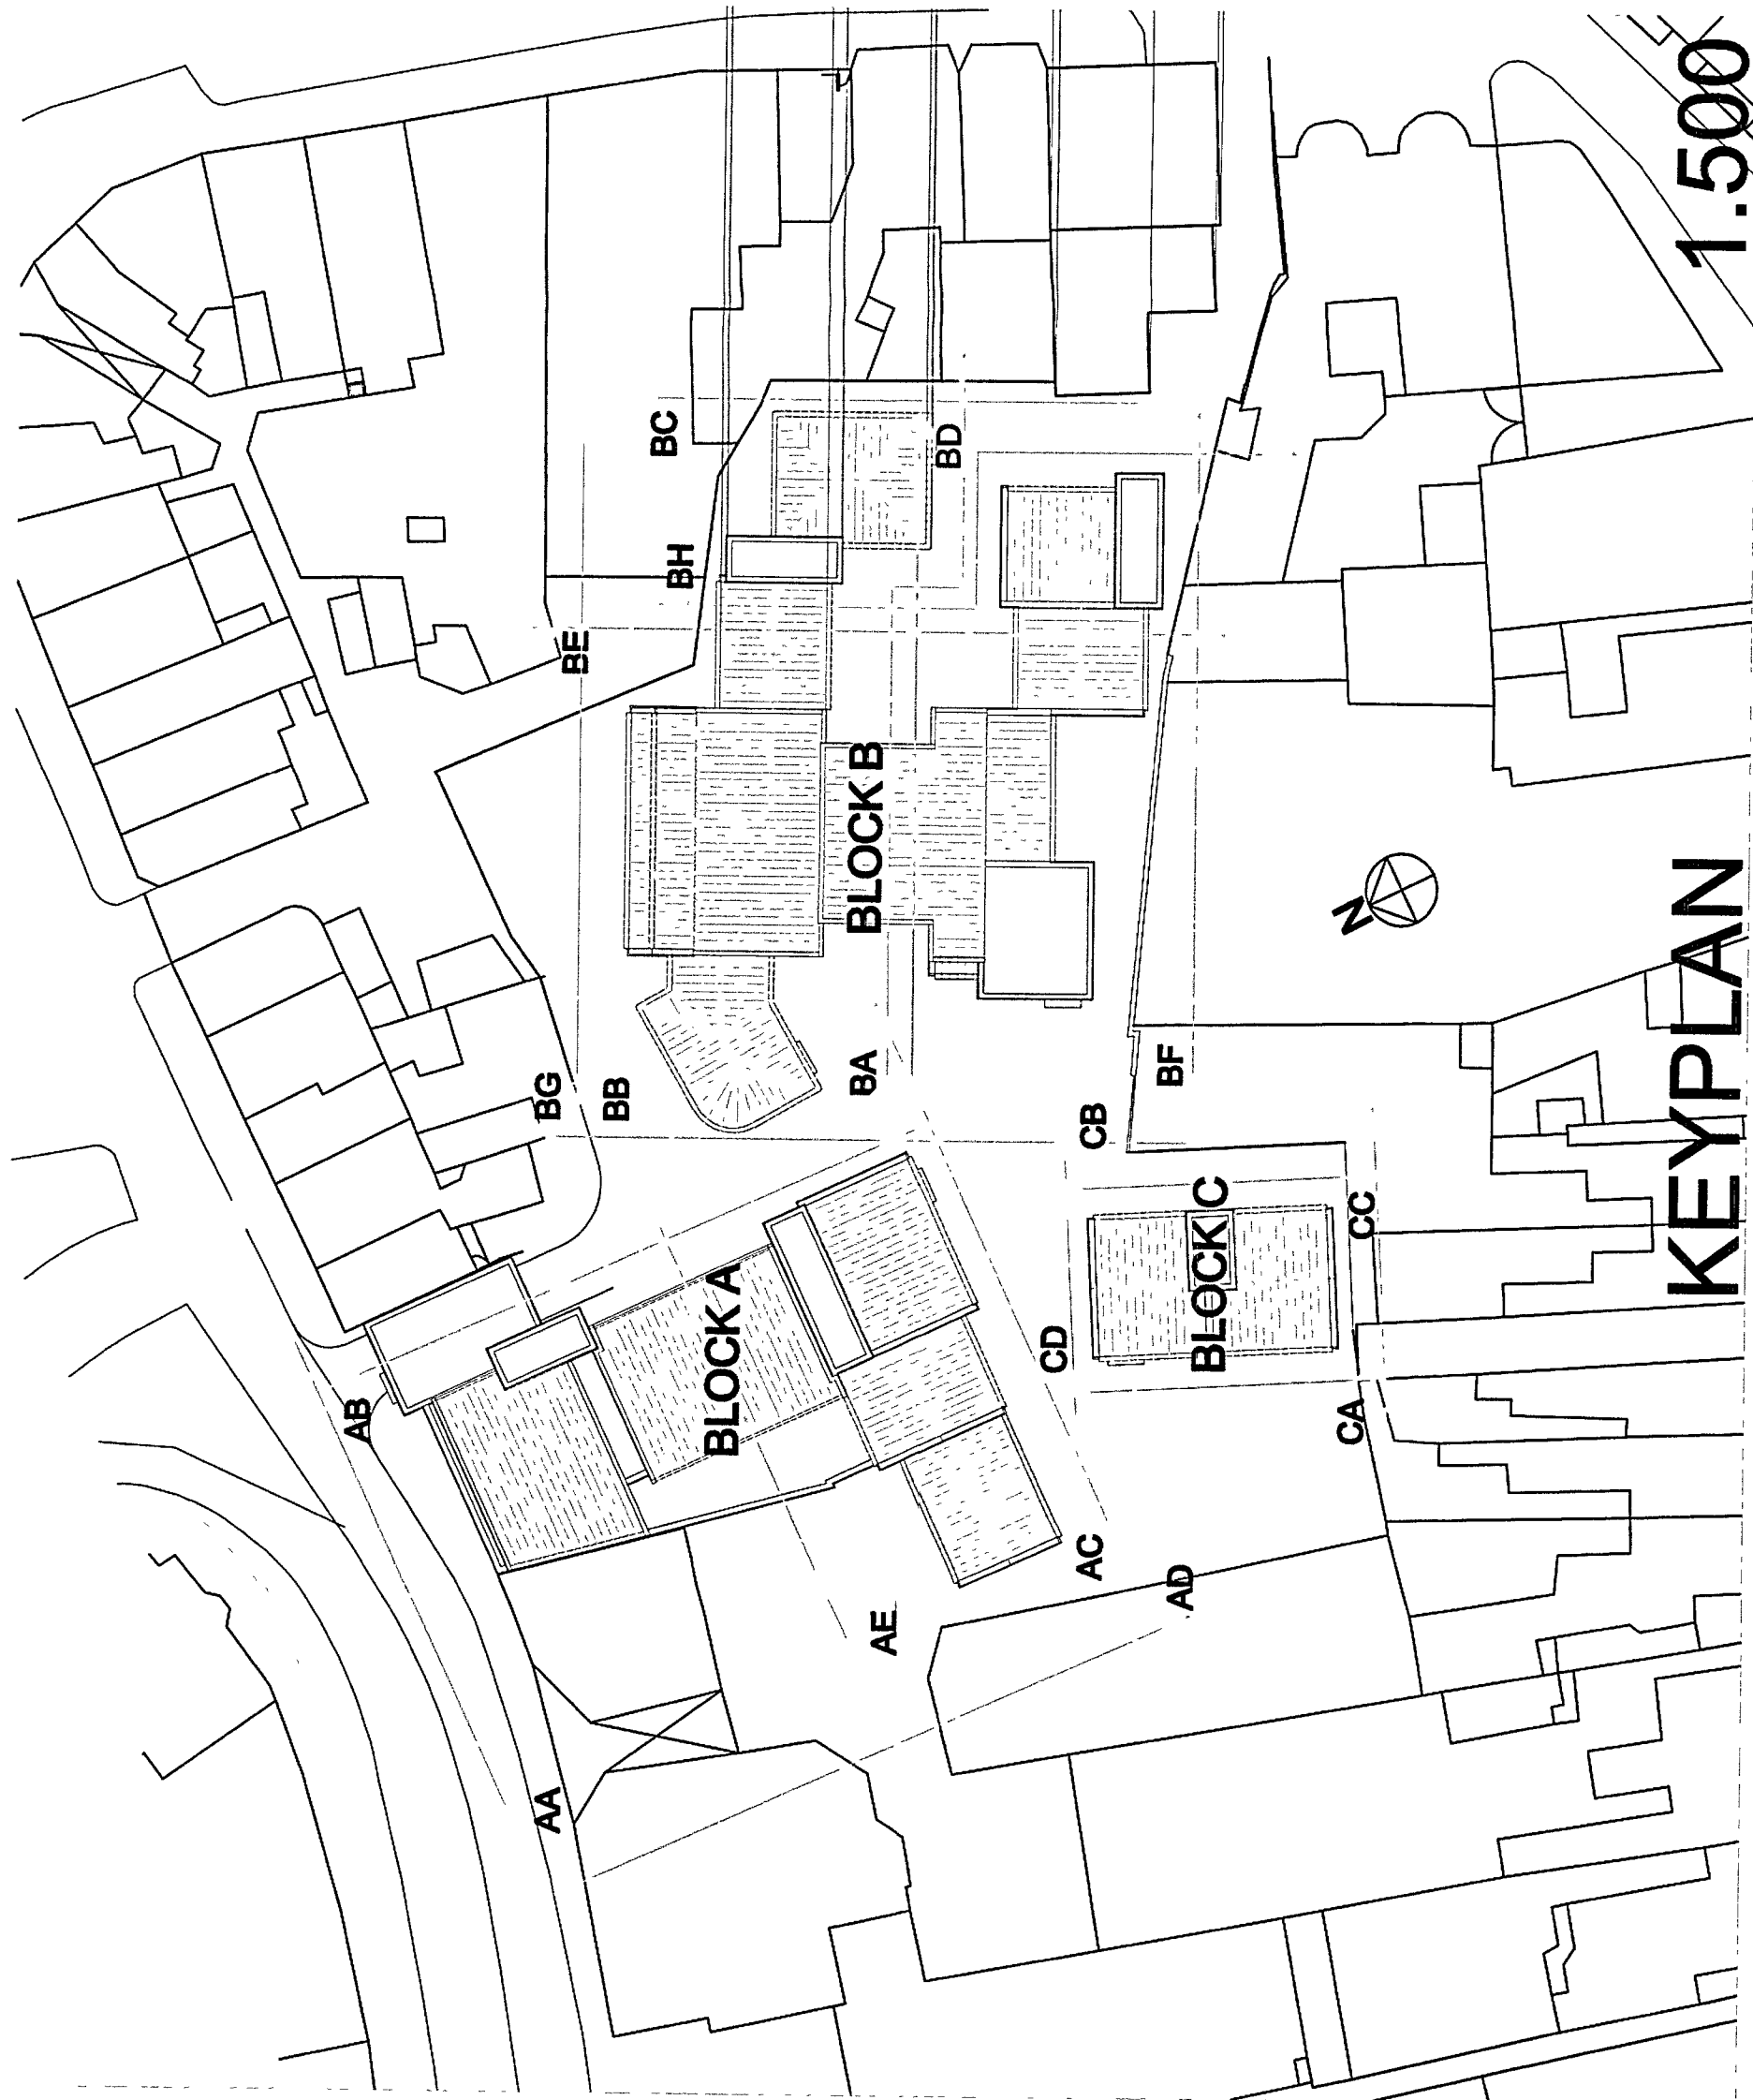

Schedule of Materials	
Windows and Doors to be grey powder coated Aluminium	
	Render - Mansfield structural company Ltd "K Rend" Biltamark
	Brickwork - Baginbidge Bricks Ltd Mastor Red bricks
	Metal standing seam roofing system Kuzip standing seam roofing system, colour RAL8027
	Glazing system - Kierwood Ltd Polyester powder coat, colour M4L0587-2018
Ceppings to be grey powder coated aluminium to match Doors, Windows and Cladding	

FLOOR LEVELS, ELEVATION PLAN AND SCHEDULE OF MATERIALS ADDED	
REV	DATE
DATE	NOTE

Project
LITTLEHAMPTON MARKET

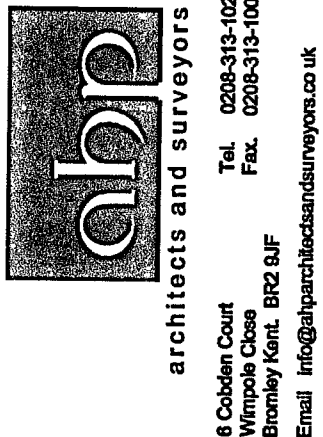

Client

HYDE-MARTLET

Title

PROPOSED ELEVATIONS
BLOCK A

Scale	Date
1:100@A1	15.07.08
Drawn	Drwg. No.
RJ	A217-110
Rev.	
A	

All dimensions to be checked on site. Any discrepancy between the drawing and other information is to be referred to the Partnership. This drawing is copyright.