
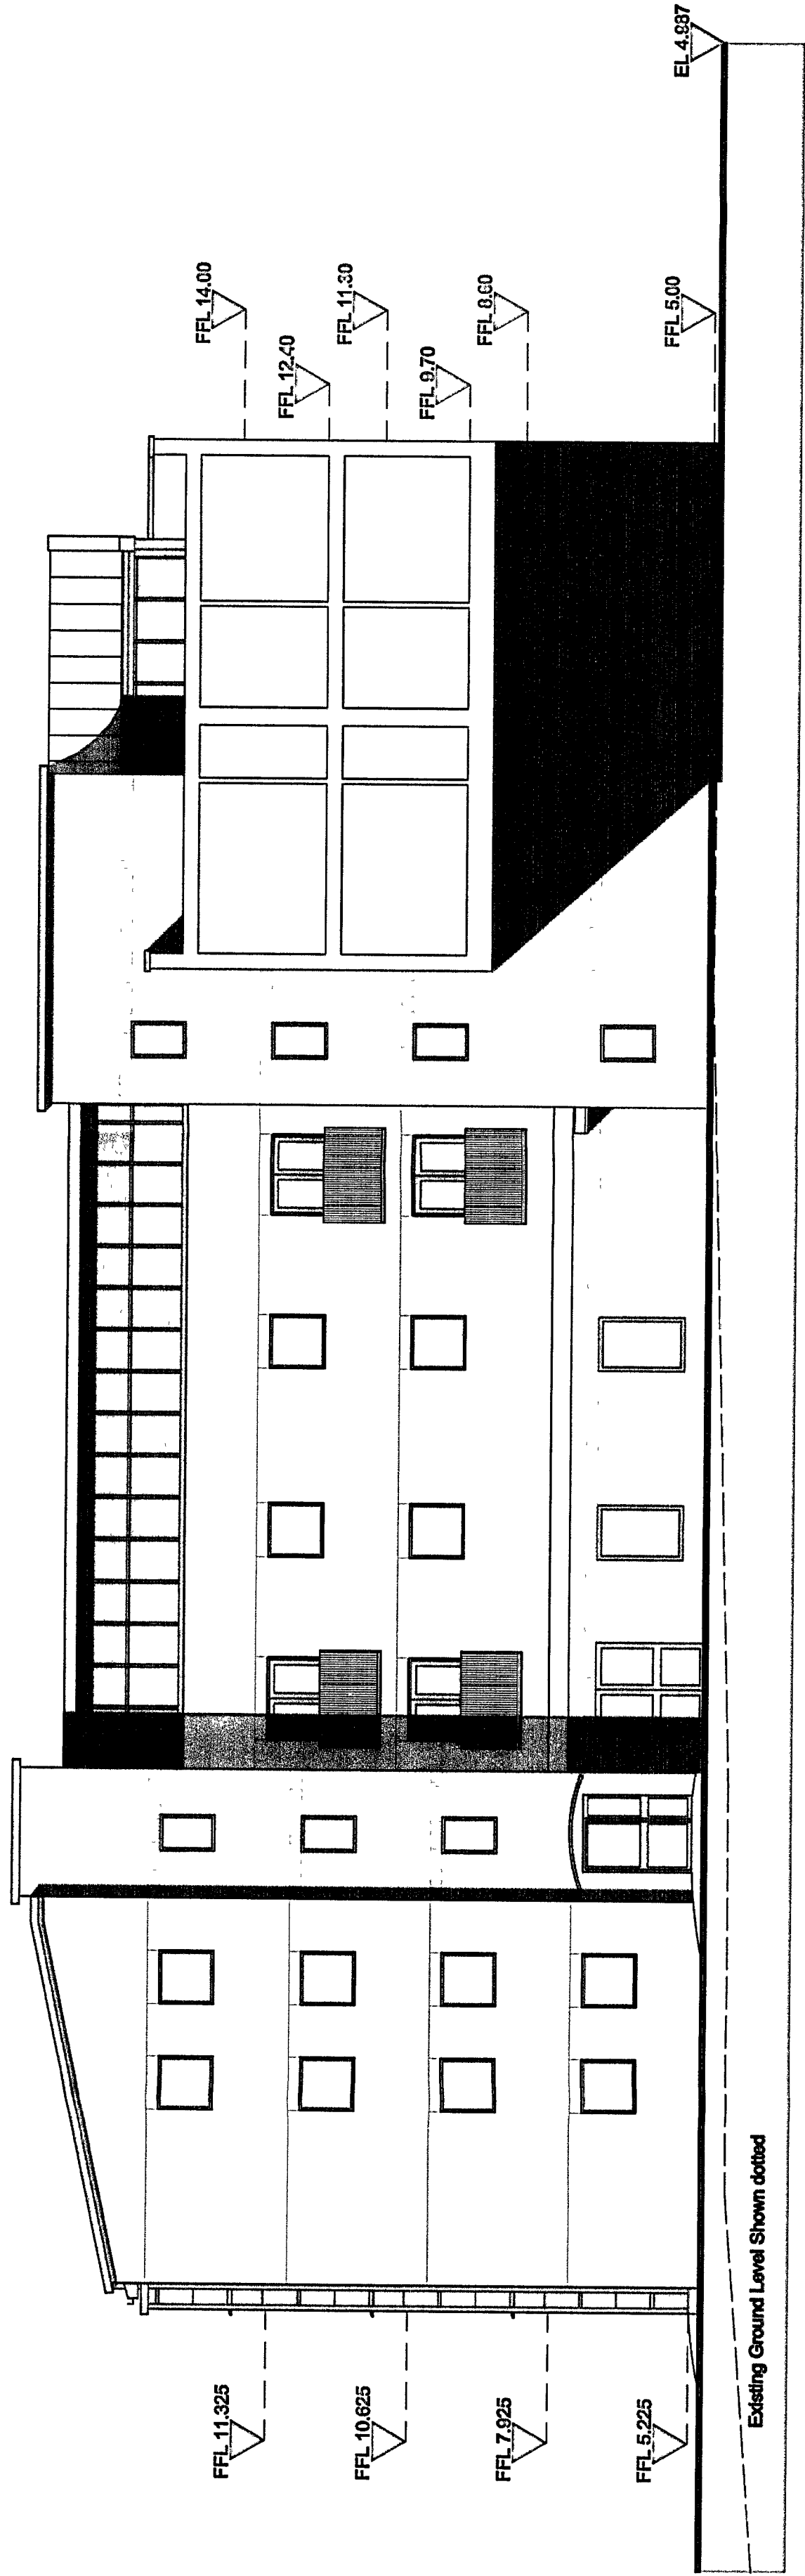


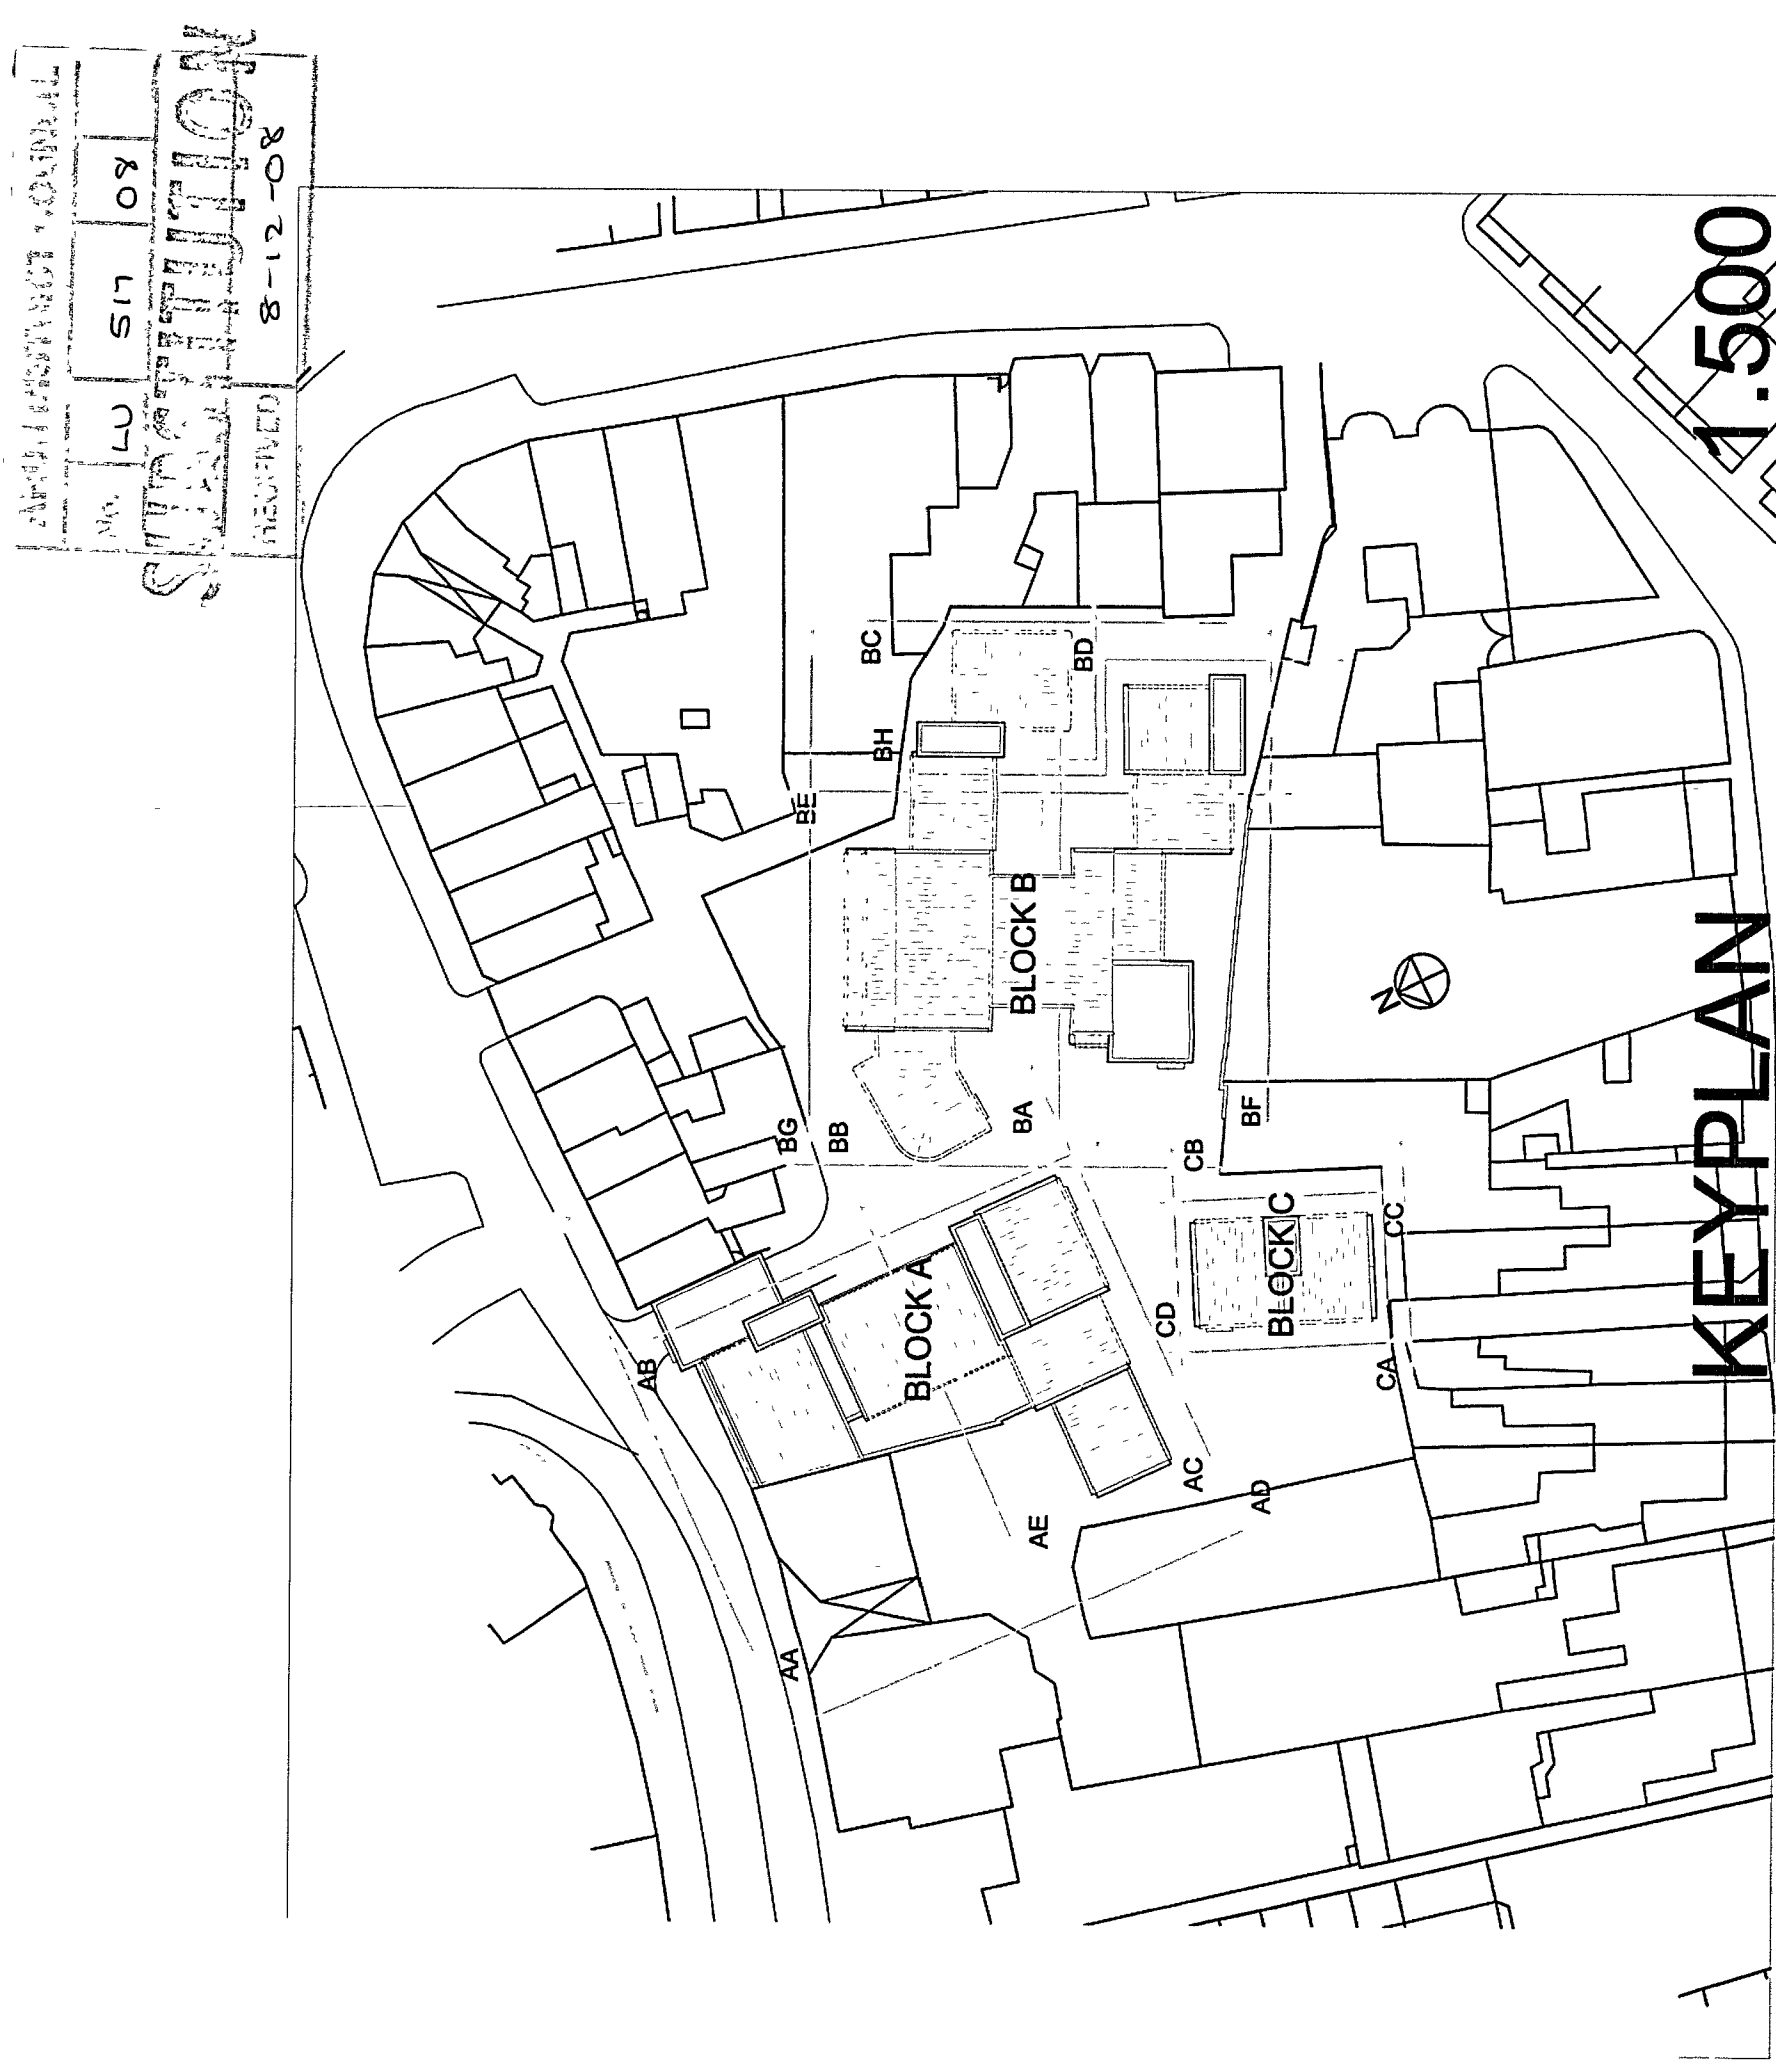

EVATION AB

Schedule of Materials	
Windows and Doors to be grey powder coated Aluminium	
Render - khwaighier chemical company Ltd	
K Rend Butamix	
Brickwork - Bangorade Bricks Ltd	
Malmo Red bricks	
Match standing seam roofing system	
Kalpa standing seam roofing system, colour RAL8027	
Glazing systems - Kawneer Ltd	
Polyester powder coat, colour M4L087-7016	
Cappings to be grey powder coated aluminium to match Doors, Windows and Cladding	

B	26.11.08	ELEVATION AB SHOP
		WINDOWS ADDED
A	03.07.08	FLOOR LEVELS, ELEVATION
		PLAN AND SCHEDULE OF
		MATERIALS ADDED

REV	DATE	NOTE
Project		

LITTLEHAMPTON MARKET



architects and surveyors
8 Cobden Court
Wimpole Close
Brimley Hill
B20 2AF
Email: info@abpsurveyors.co.uk
Tel: 0208-313-1023
Fax: 0208-313-1009

Client

HYDE-MARTLET


Title

PROPOSED ELEVATIONS
BLOCK A

Scale Date
1:100@A1 15.07.08

Drawn Drwg. No. Rev.
RJ A217-111 B

All dimensions to be checked on site. Any discrepancy between this drawing and other information is to be referred to the Partnership. This drawing is copyright.

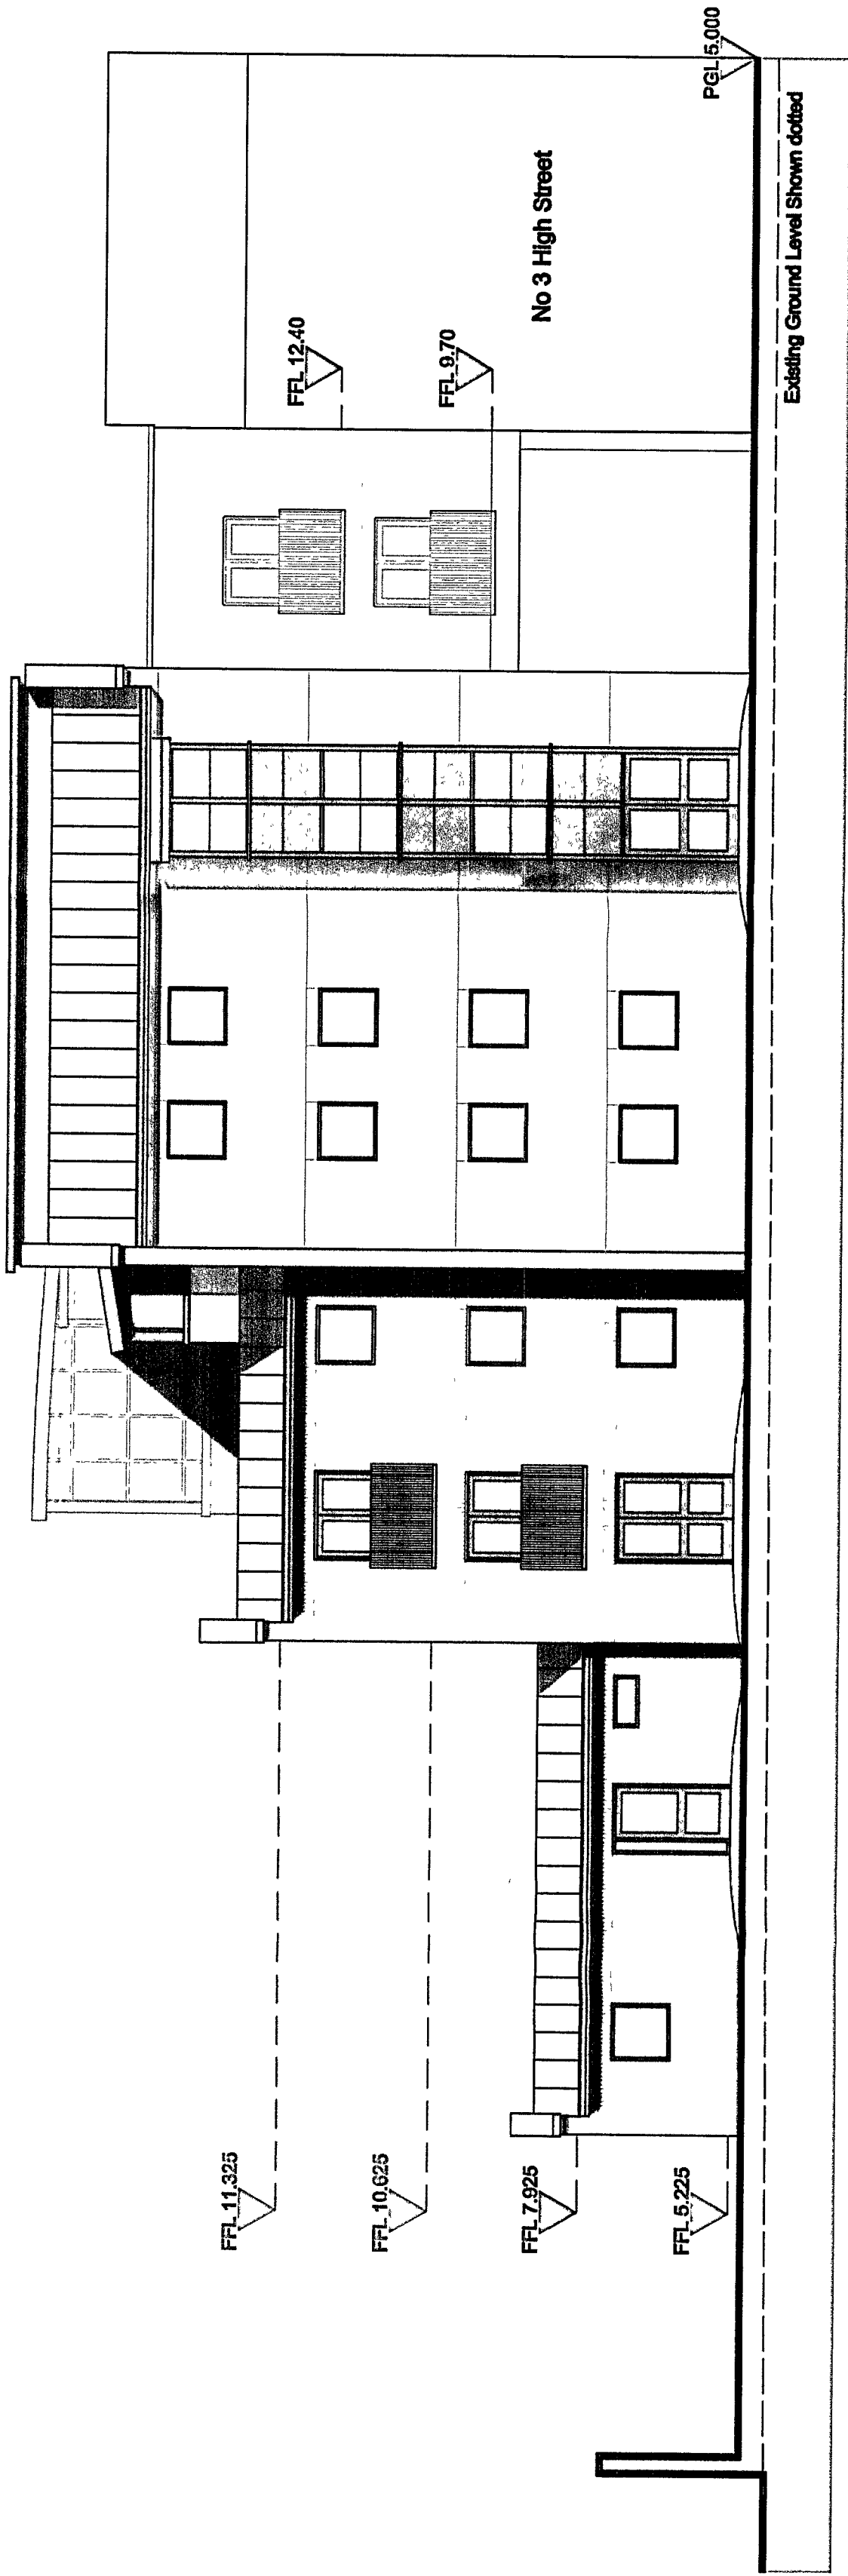

ELEVATION AC