


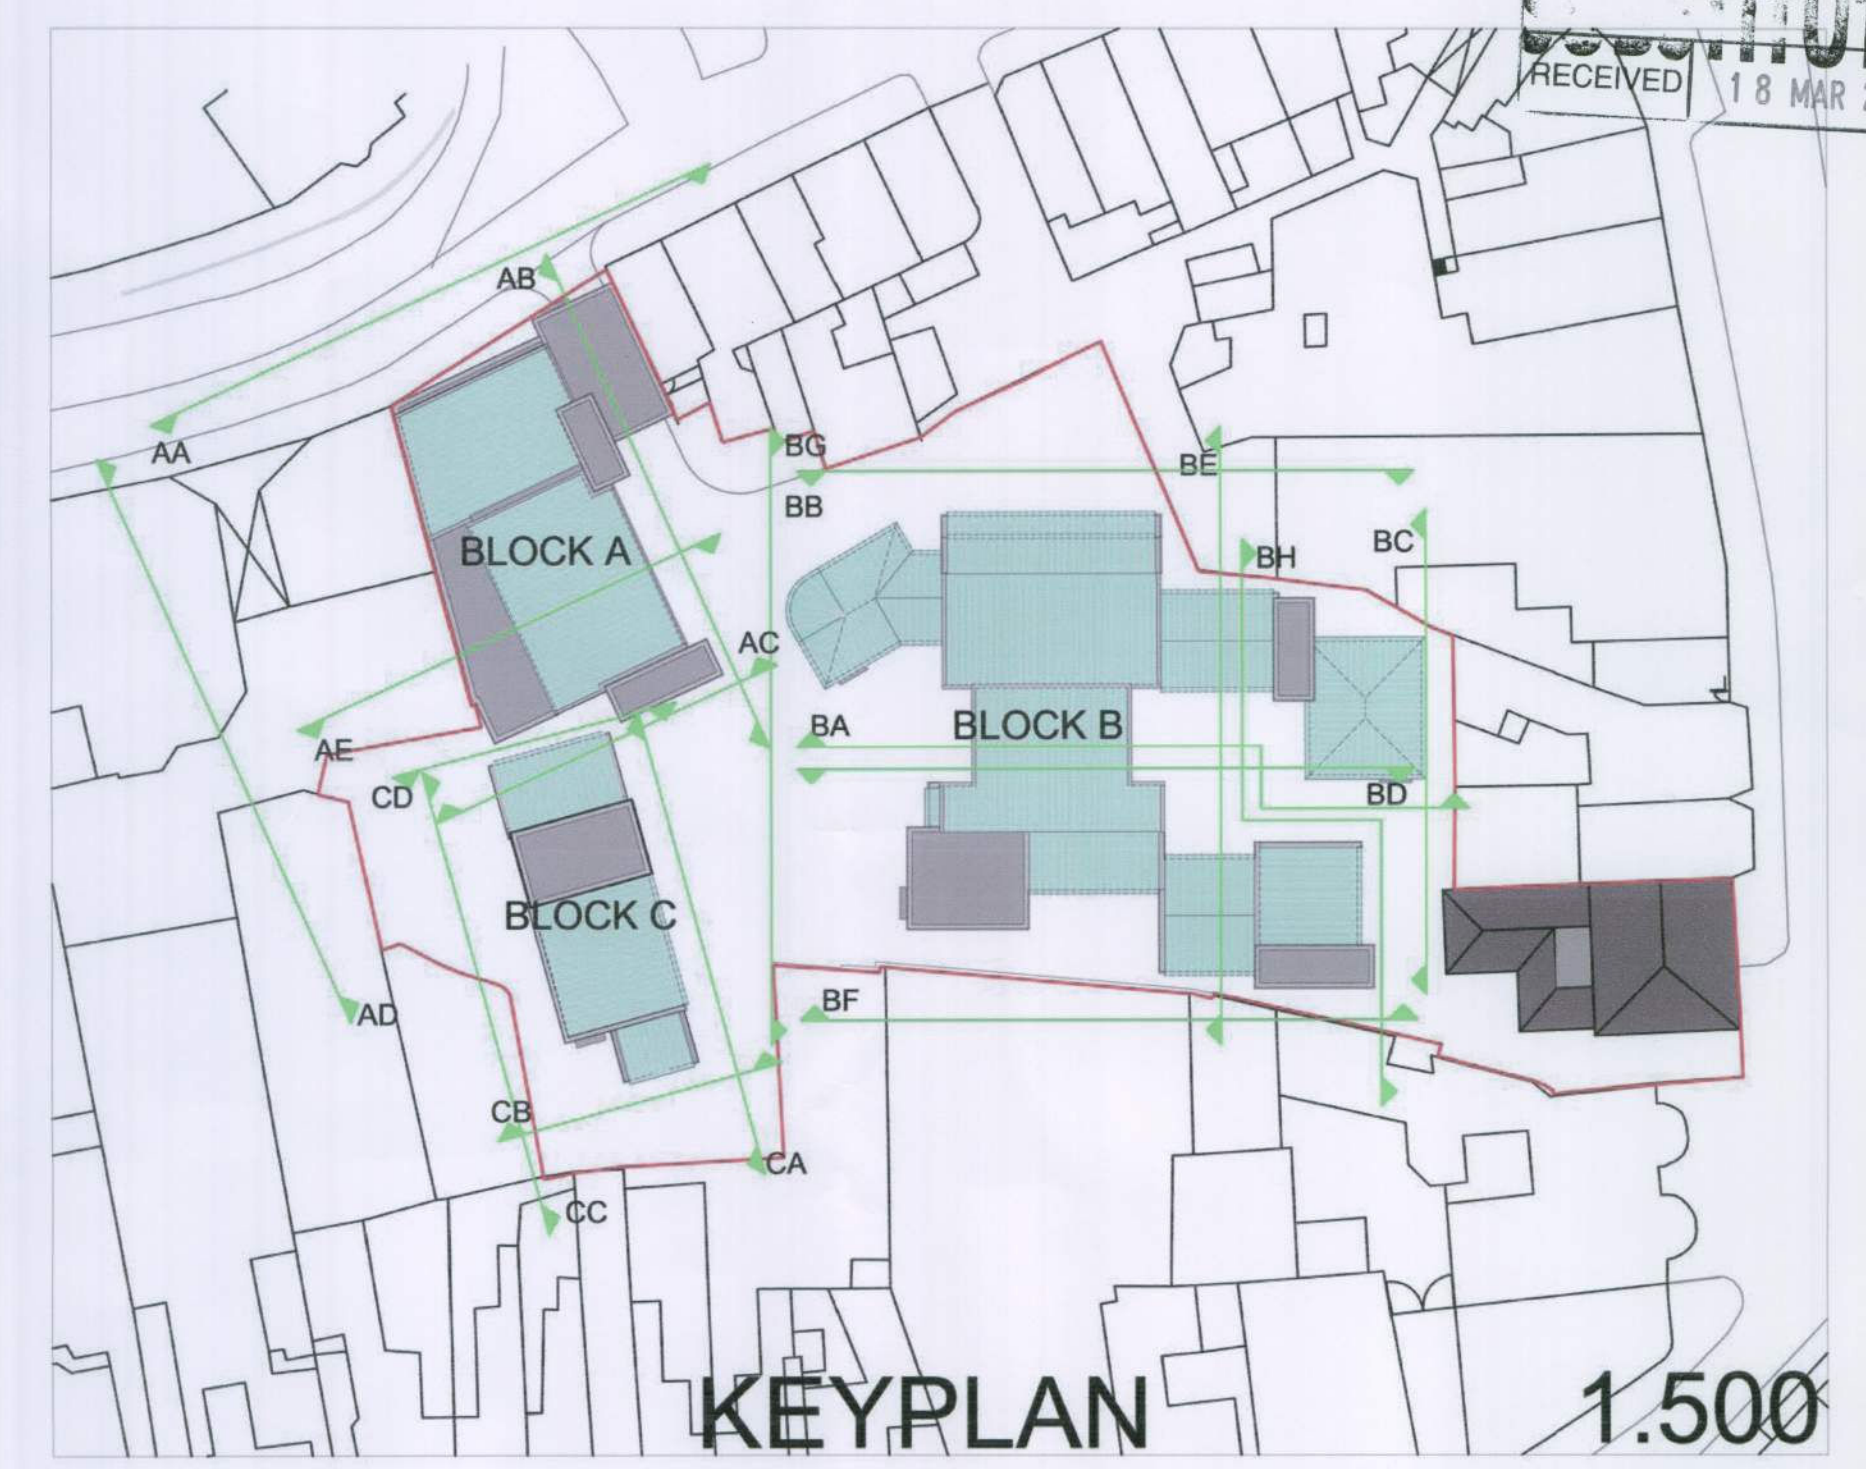

ELEVATION AB



Schedule of Materials

Windows and Doors to be grey powder coated Aluminium

Render - kilvaughter chemical company Ltd
 'K Rend' Butternik

Brickwork - Baggeridge Bricks Ltd
 Mataro Red bricks

Metal standing seam roofing system
 Kalzip standing seam roofing system, colour RAL6027

Glazing systems - Kawneer Ltd
 Polyester powder coat, colour M4L0367-7016

Cappings to be grey powder coated aluminium to match Doors, Windows and Cladding

D	05.03.09	CHANGES TO STAIRWELL WINDOWS ADDED
C	12.01.09	3RD FLOOR LEVEL VALUE CORRECTED
B	26.11.08	ELEVATION AB SHOP WINDOWS ADDED
A	03.07.08	FLOOR LEVELS, ELEVATION PLAN AND SCHEDULE OF MATERIALS ADDED

REV	DATE	NOTE
-----	------	------

Project
 LITTLEHAMPTON MARKET



Client


HYDE-MARTLET

Title

PROPOSED ELEVATIONS
 BLOCK A

Scale	Date	
1:100@A1	15.07.08	
Drawn	Drwg. No.	Rev.
RJ	A217-111	D

All dimensions to be checked on site. Any discrepancy between the drawing and other information is to be referred to the Partnership. This drawing is copyright.

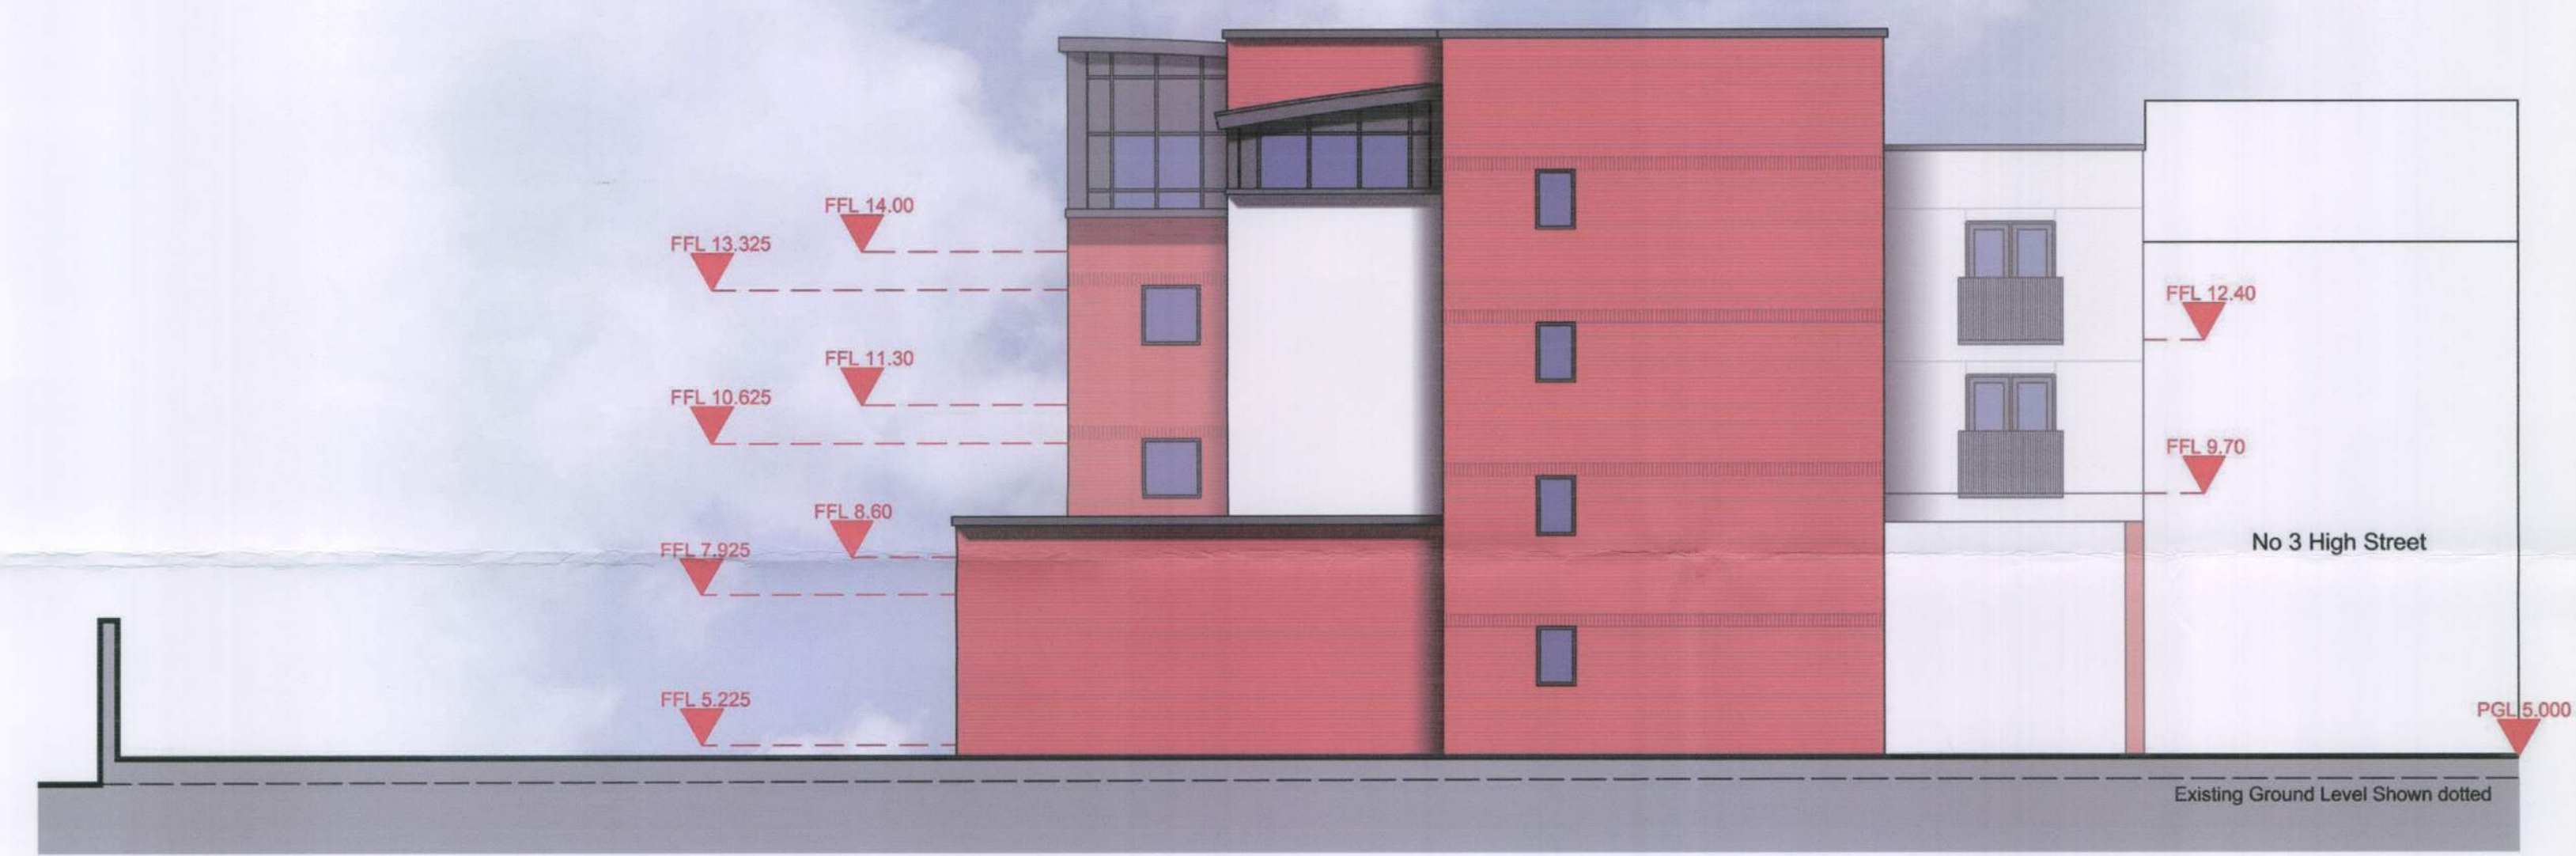

ELEVATION AC