




ELEVATION BC

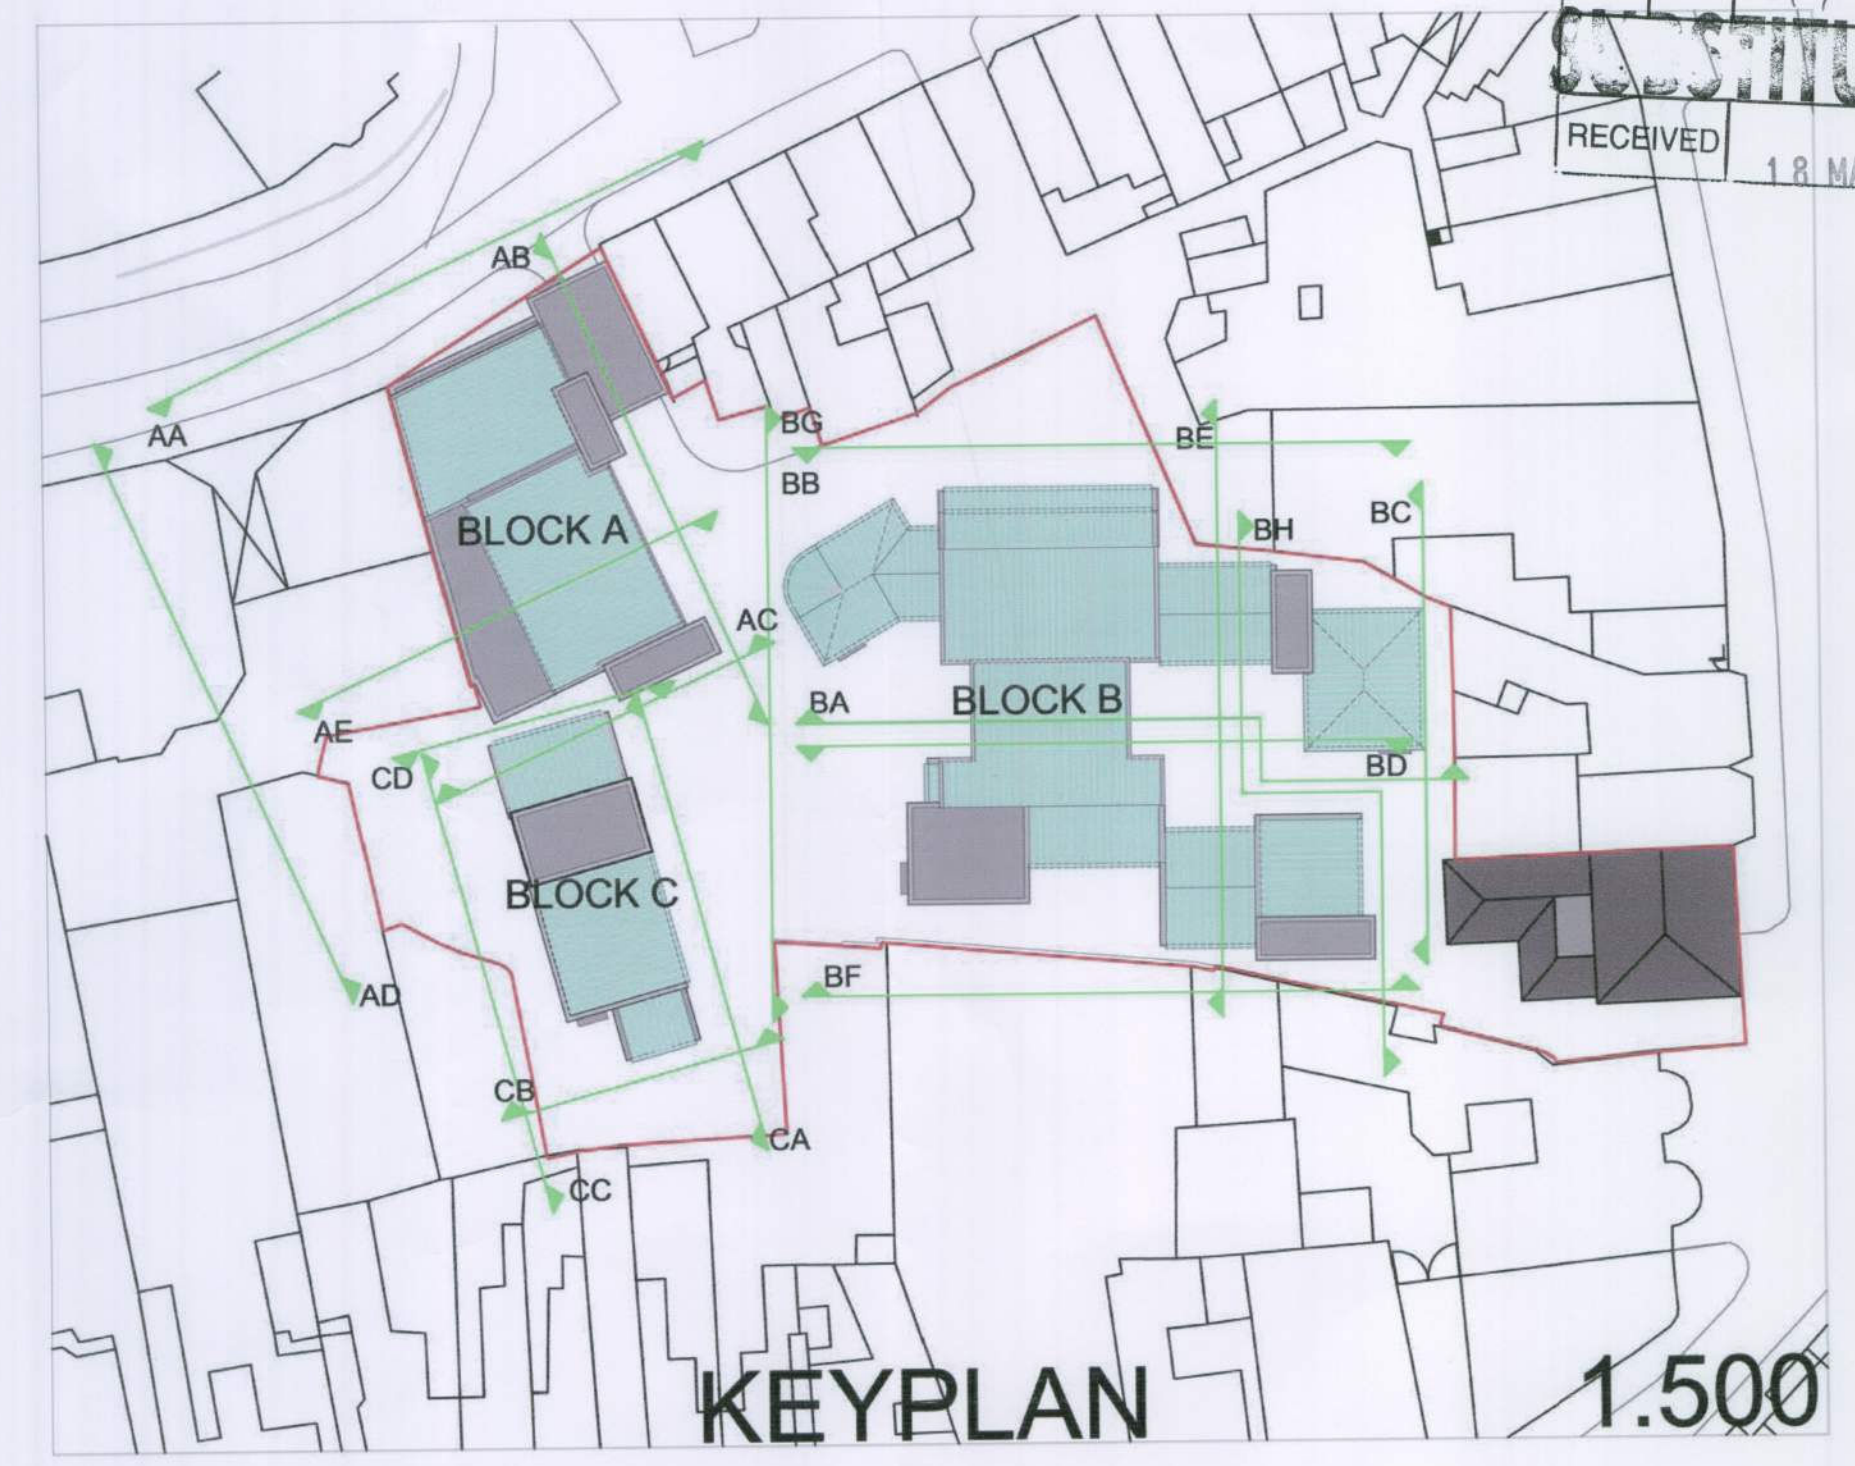

KEYPLAN 1:500

Schedule of Materials

Windows and Doors to be grey powder coated Aluminium

Render - kilwaughter chemical company Ltd
 'K Rend' Buttermilk

Brickwork - Bagbridge Bricks Ltd
 Mataro Red bricks

Metal standing seam roofing system
 Kalzip standing seam roofing system, colour RAL6027

Glazing systems - Kawneer Ltd
 Polyester powder coat, colour M4L0367-7016

Cappings to be grey powder coated aluminium to match Doors, Windows and Cladding

W	Fixed Triple Glazed Window With Forced Ventilation
W	Operable Triple Glazed Window With Forced Ventilation
C	05.03.09 UPDATED KEYPLAN
B	24.11.08 SHOP ELEVATION ADDED FLOOR LEVELS, ELEVATION PLAN AND SCHEDULE OF MATERIALS ADDED
A	03.07.08

REV	DATE	NOTE
Project LITTLEHAMPTON MARKET		



6 Cobden Court
 Wimpole Close
 Bromley Kent BR2 9JF
 Email info@abparchitectsandsurveyors.co.uk

Client
 HYDE-MARTLET
 Title

PROPOSED ELEVATIONS
 BLOCK B

Scale 1:100@A1	Date 15.07.08	
Drawn RJ	Drwg. No. A217-114	Rev. C

All dimensions to be checked on site. Any discrepancy between the drawing and other information is to be referred to the Partnership. This drawing is copyright.



ELEVATION BD