


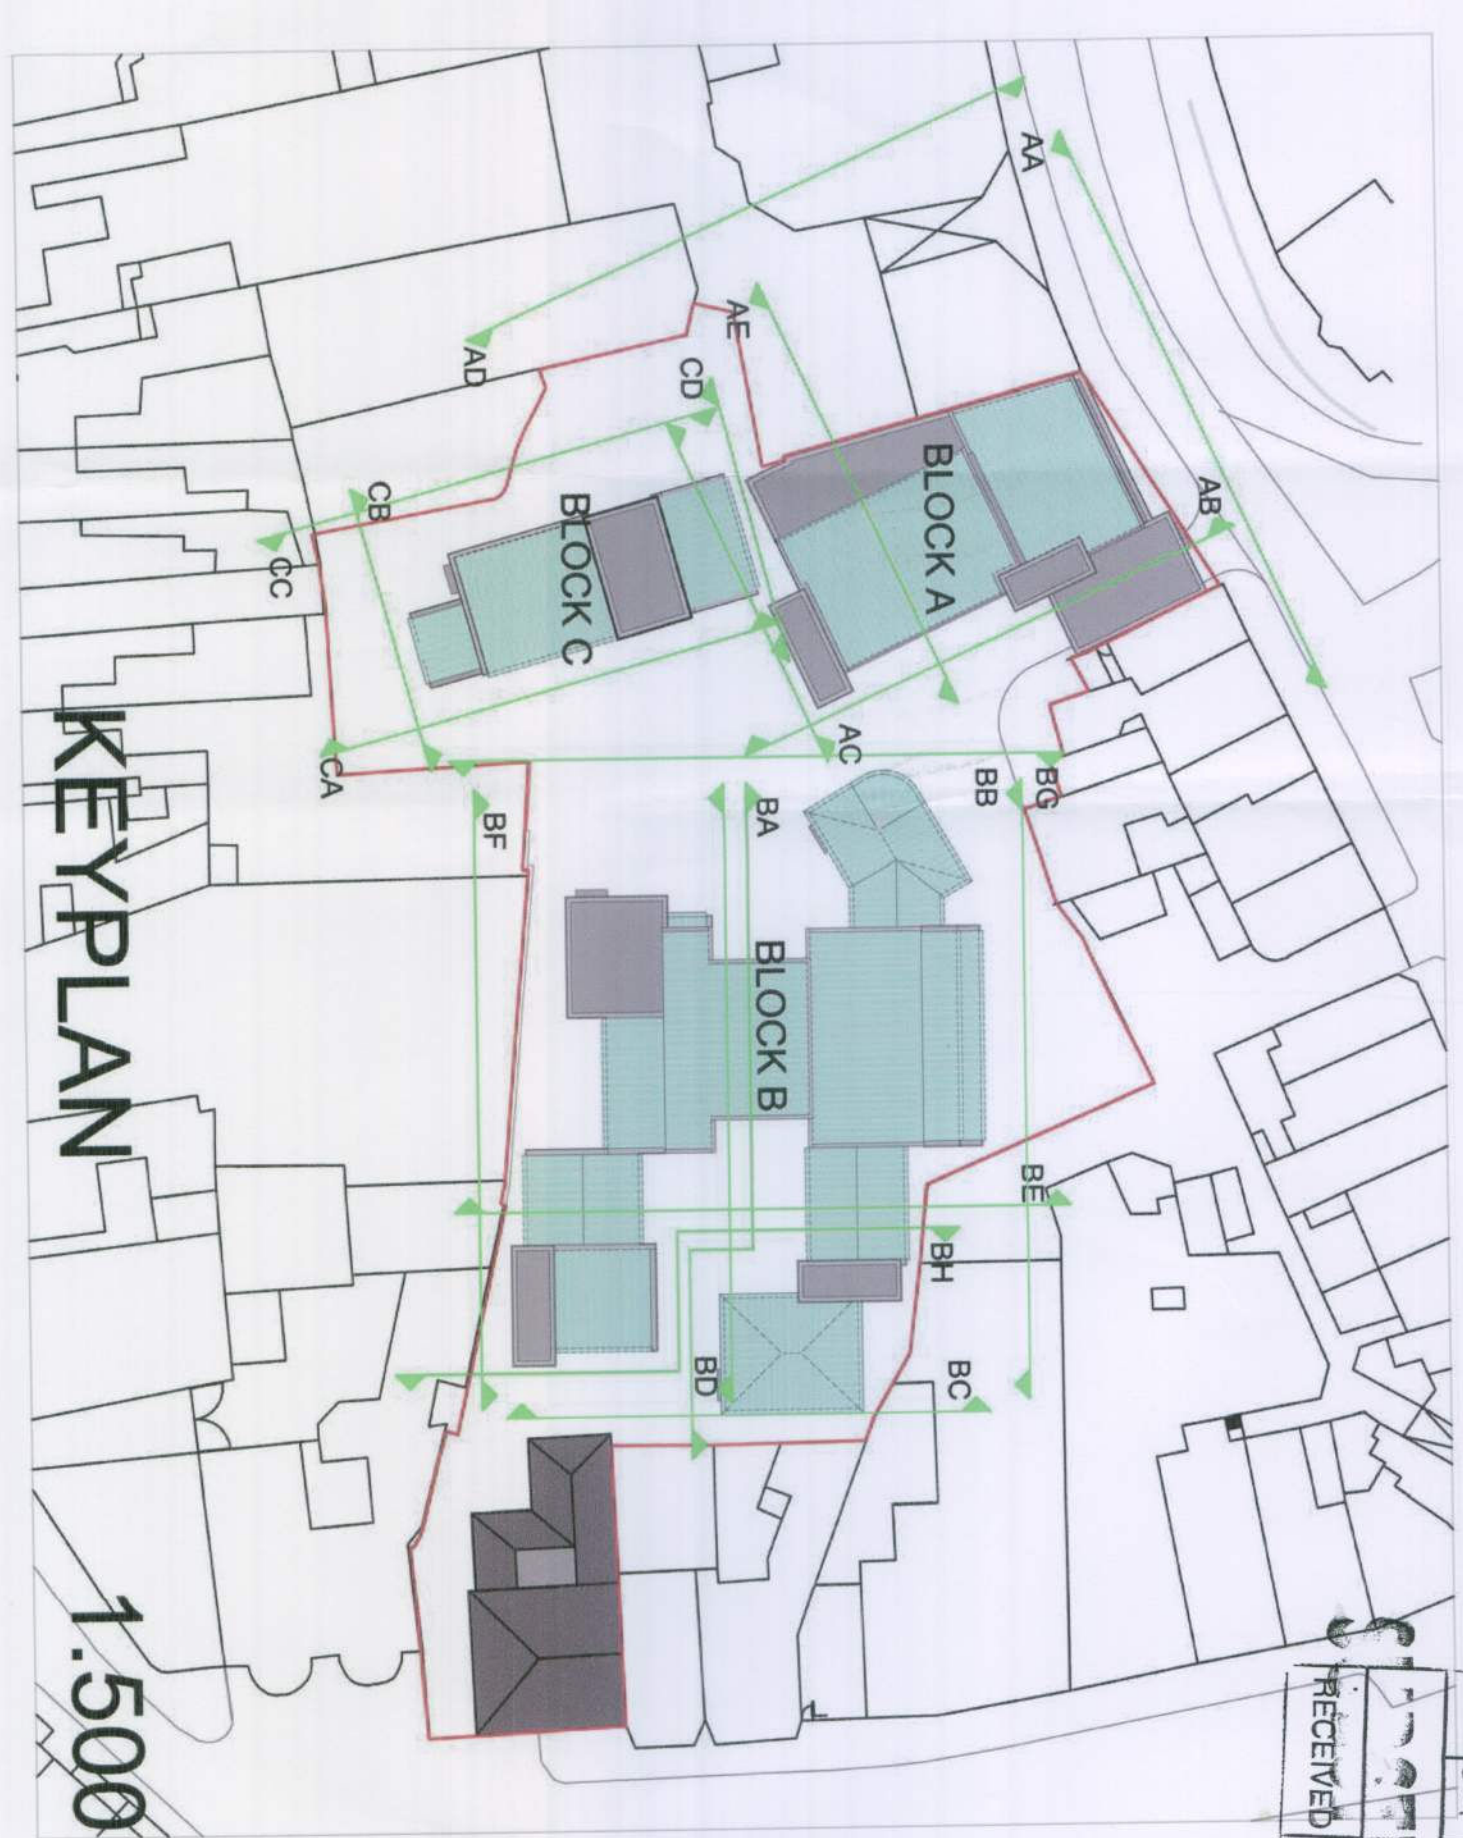


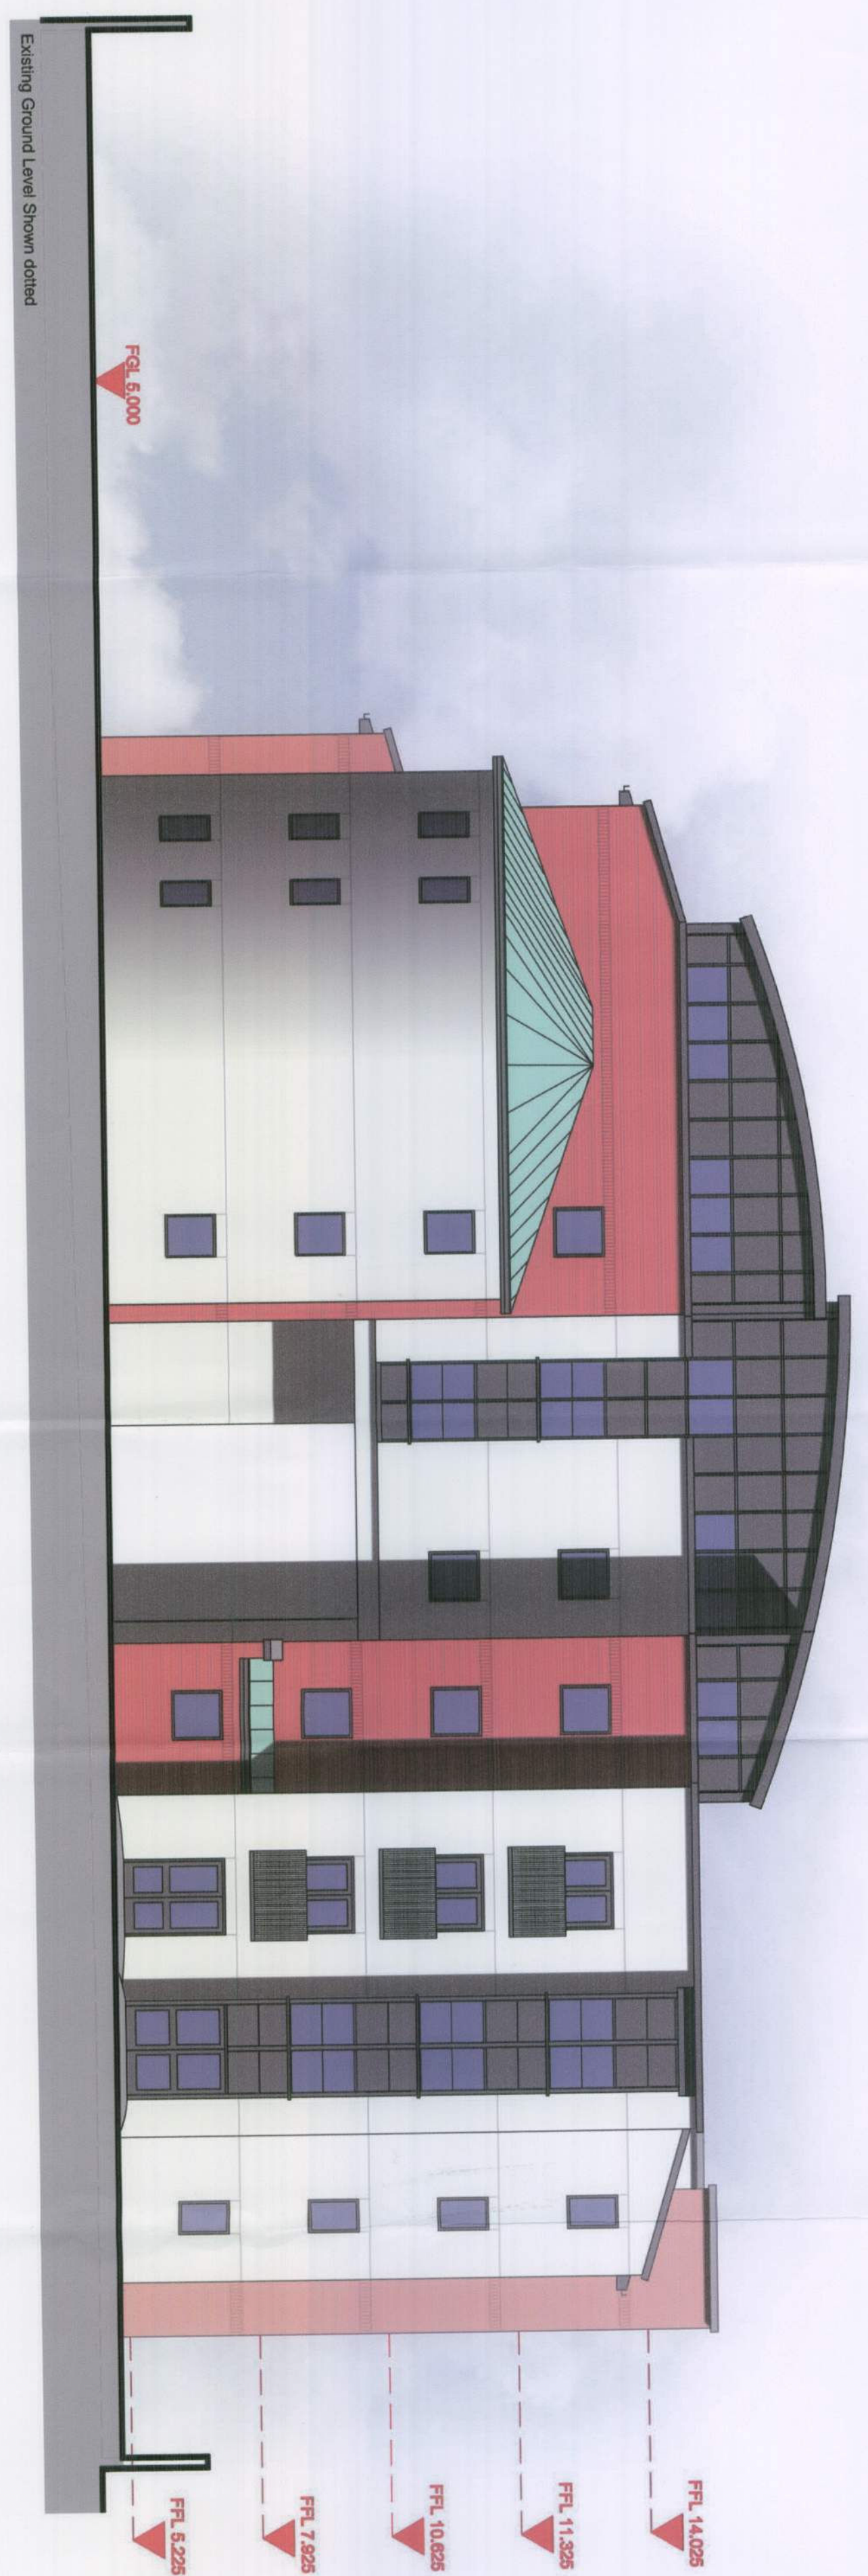


ELEVATION BG

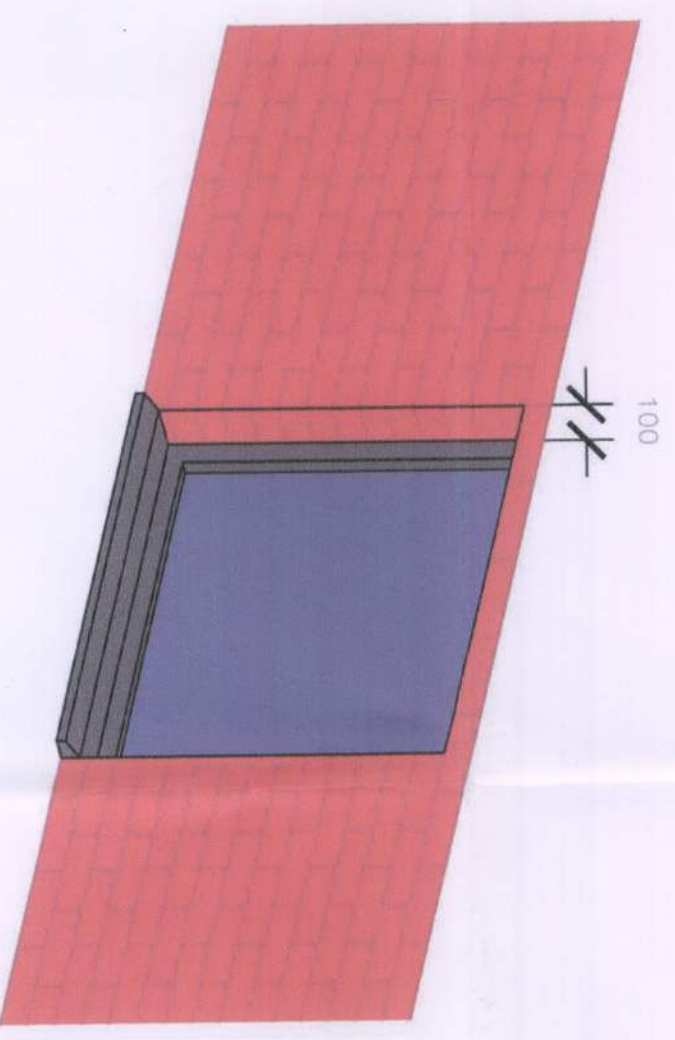

ELEVATION BH

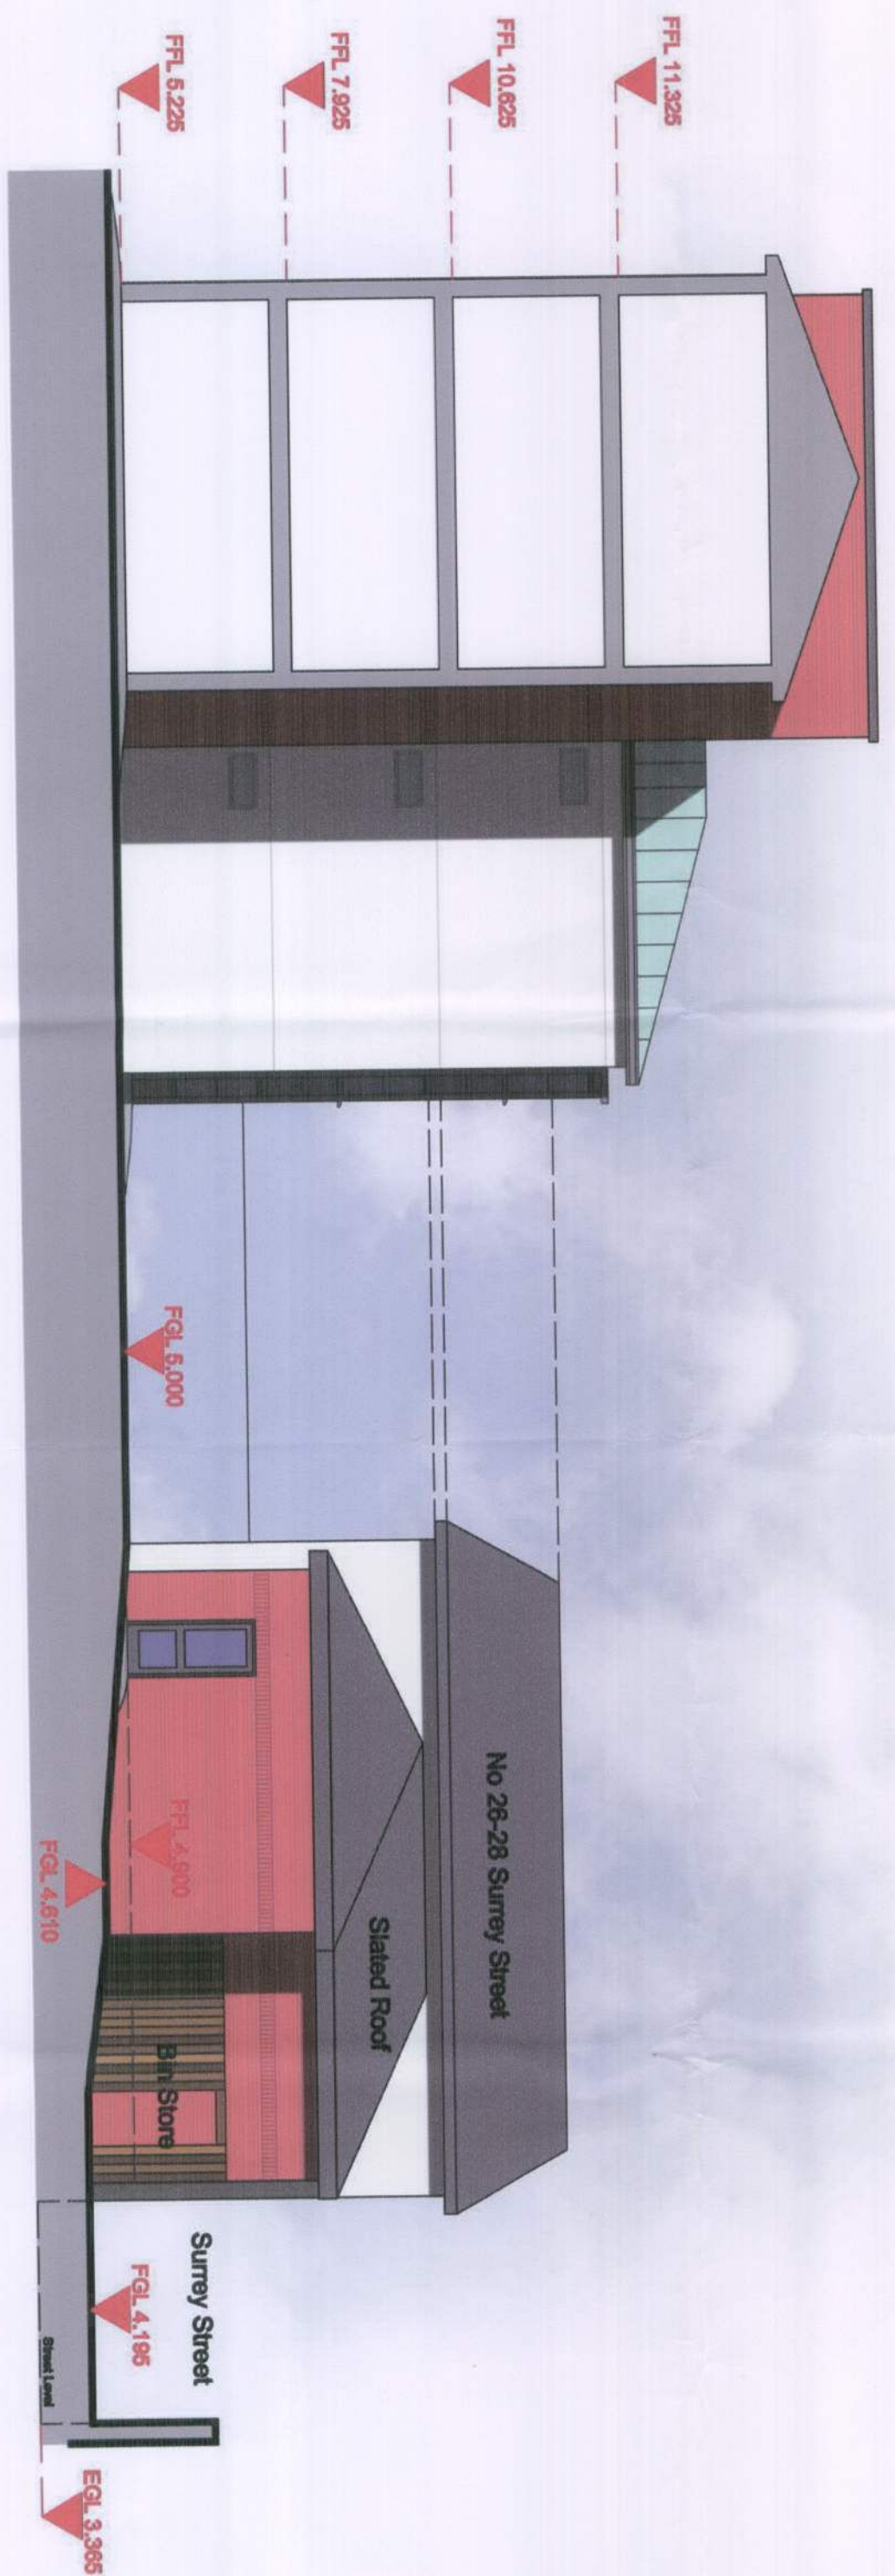


TYPICAL WINDOW RECESS
DETAIL

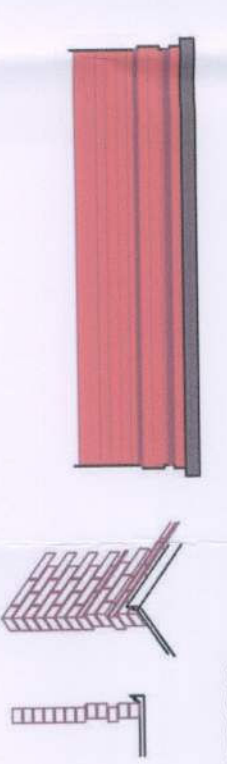

TYPICAL COPING CROSS
SECTION

Metal Coping system with polyester powder coat finish.
Colour reference 7016

Railings to be purposely made metal framed with polyester powder coat finish
Colour reference 7016

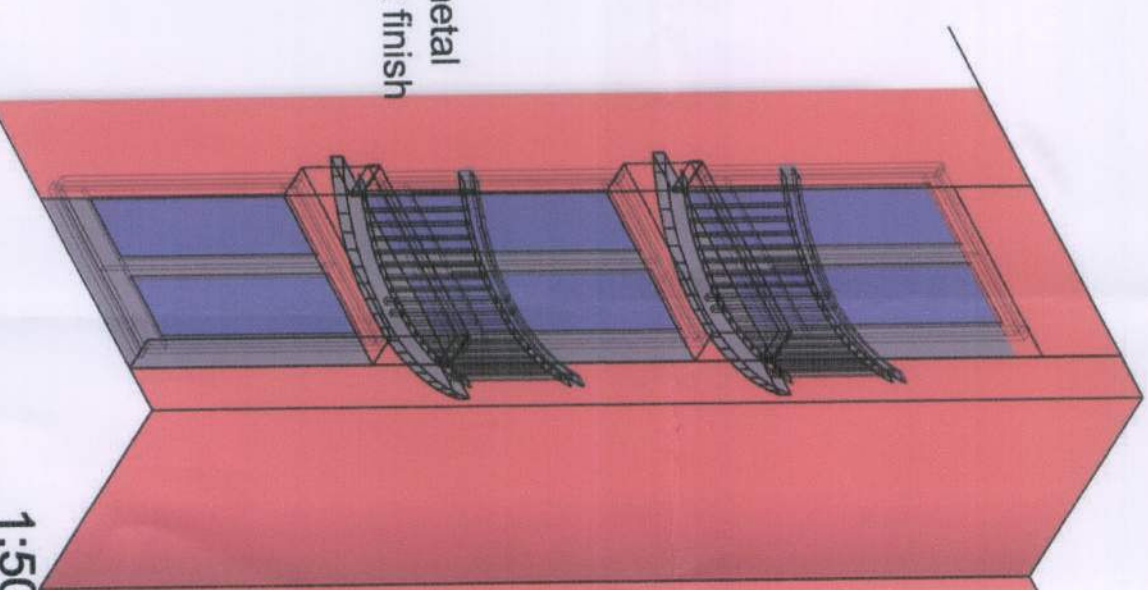

TYPICAL CURVED JULIET
BALCONIES TO UPPER
STOREYS

Schedule of Materials	
Windows and Doors to be grey powder coated Aluminium	
Render - Knaufcester Chemical company Ltd	
Ki Rend Slabmark	
Masuro Red bricks	
Blockwork - Baggersidge Bricks Ltd	
Metal standing seam roofing system	
Kalsco standing seam roofing system, colour RAL8027	
Guttering system - Koverner Ltd	
Polyester powder coat, colour RAL0367-7016	

REV	DATE	NOTE
D	05.03.09	UPDATED KEYPLAN
C	12.01.09	3RD FLOOR LEVEL VALUE CORRECTED
B	26.11.08	MINOR AMENDMENTS
A	03.07.08	ELEV BH, FLOOR LEVELS, ELEVATION PLAN, WINDOW DETAILS AND SCHEDULE OF MATERIALS ADDED

Project
LITTLEHAMPTON MARKET

abp
architects and surveyors
6 Coldest Court
Bridgwater, Somerset
Bridgwater, Somerset
Email: info@architectsandsurveyors.co.uk
Tel: 0206-313-1023
Fax: 0206-313-1009

Client

HYDE-MARTLET

Title
PROPOSED ELEVATIONS
BLOCK B + DETAILING

Scale	Date
1:100@A1	15.07.08
Drawn	Dwg. No.
RJ	A217-116
Rev.	
D	

All dimensions to be obtained on site. Any discrepancies between this drawing and other information is to be referred to the architect. This drawing is copyright.