ARUN DISTRICT COUNCIL
No. LA/517/09
SUBSTITUTION
RECEIVED 18 MAR 2009

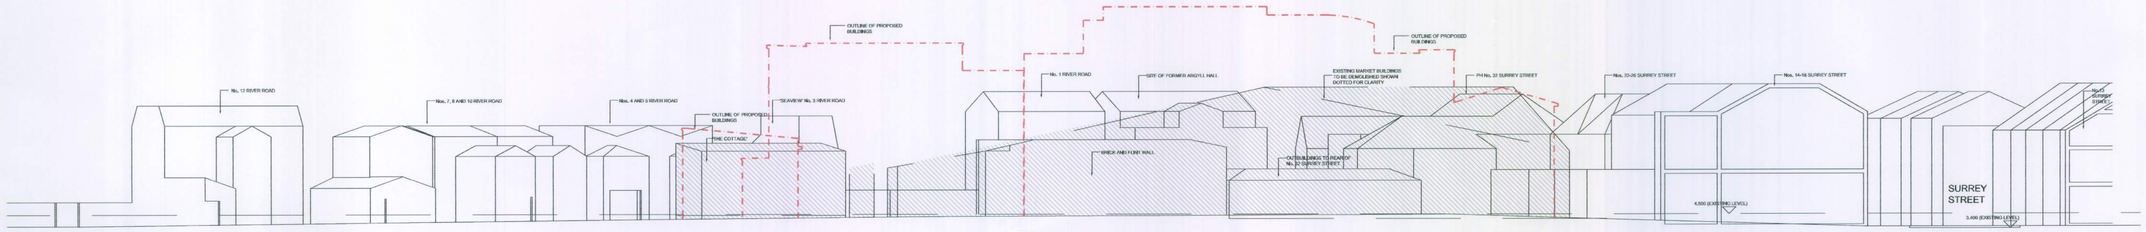

SECTION A

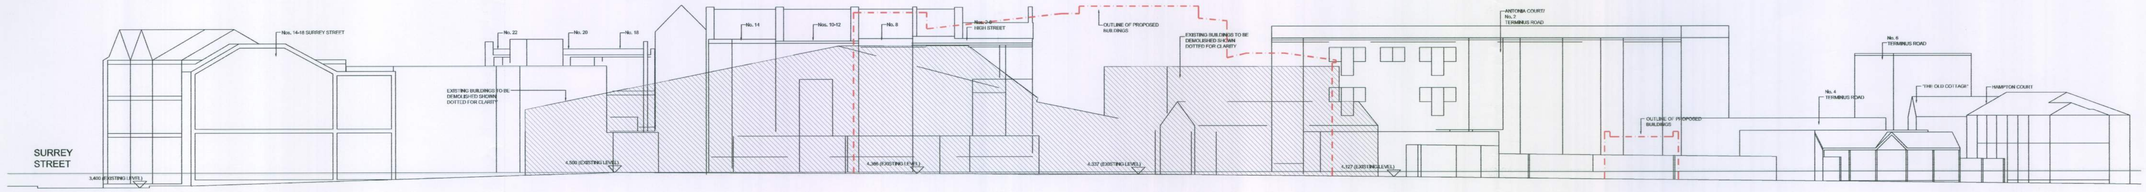

SECTION B

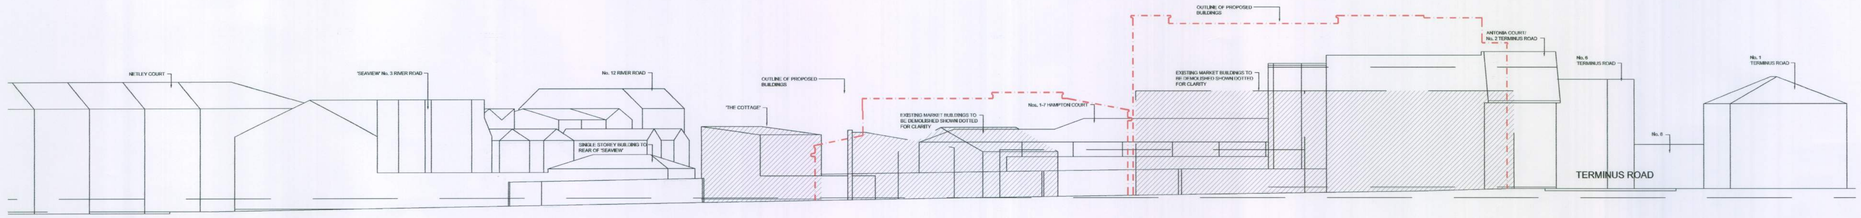

SECTION C

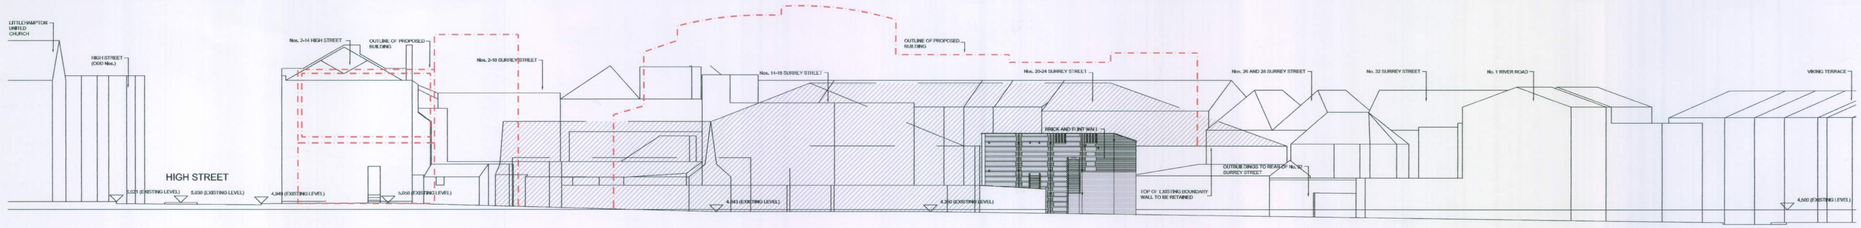

SECTION D

REV	DATE	NOTE
A	06.03.09	UPDATED TO NEW SCHEME

Project

LITTLEHAMPTON MARKET

abp architects and surveyors
6 Cobden Court
Wimpole Close
Bromley Kent. BR2 9JF
Tel. 0208-313-1023
Fax. 0208-313-1009
Email info@abparchitectsandsurveyors.co.uk

Client

HYDE-MARTLET

Title

SKETCH CROSS SECTION

Scale	Date
1:200@A1	15.07.08

Drawn	Drwg. No.	Rev.
RJ	A217-119	A

All dimensions to be checked on site. Any discrepancy between the drawing and other information is to be referred to the Partnership. This drawing is copyright.

ARUN DISTRICT COUNCIL LU/517/04/