


| Bin Store | Capacity | Recycling | Supplies                                                                    | Estimated Capacity Required                                  | Distance                                         | Distance to Dust Cart |
|-----------|----------|-----------|-----------------------------------------------------------------------------|--------------------------------------------------------------|--------------------------------------------------|-----------------------|
| A         | 5500k    | 1440      | Starwell 1<br>2<br>3                                                        | 1960k<br>600k<br>800k<br>Total 3360k                         | 8.6m<br>12.6m<br>29.4m                           | Approx 7m             |
| B         | 2200k    |           | Retail                                                                      | Unknown                                                      | 7.2m                                             | Approx 5m             |
| C         | 6500k    | 240       | Starwell 4<br>Starwell 7<br>Pld 1<br>Pld 2<br>Pld 3<br>Pld 4<br>Total 4800k | 3120k<br>380k<br>280k<br>220k<br>240k<br>240k<br>Total 4800k | 28.4m<br>28.7m<br>28.8m<br>28.8m<br>16.4m<br>15m | Approx 11.3m          |
| D         | 3300k    |           | Starwell 6<br>Total 2100k                                                   | 1520k<br>1600k<br>Total 2100k                                | 20m<br>9.4m                                      | Approx 20m            |

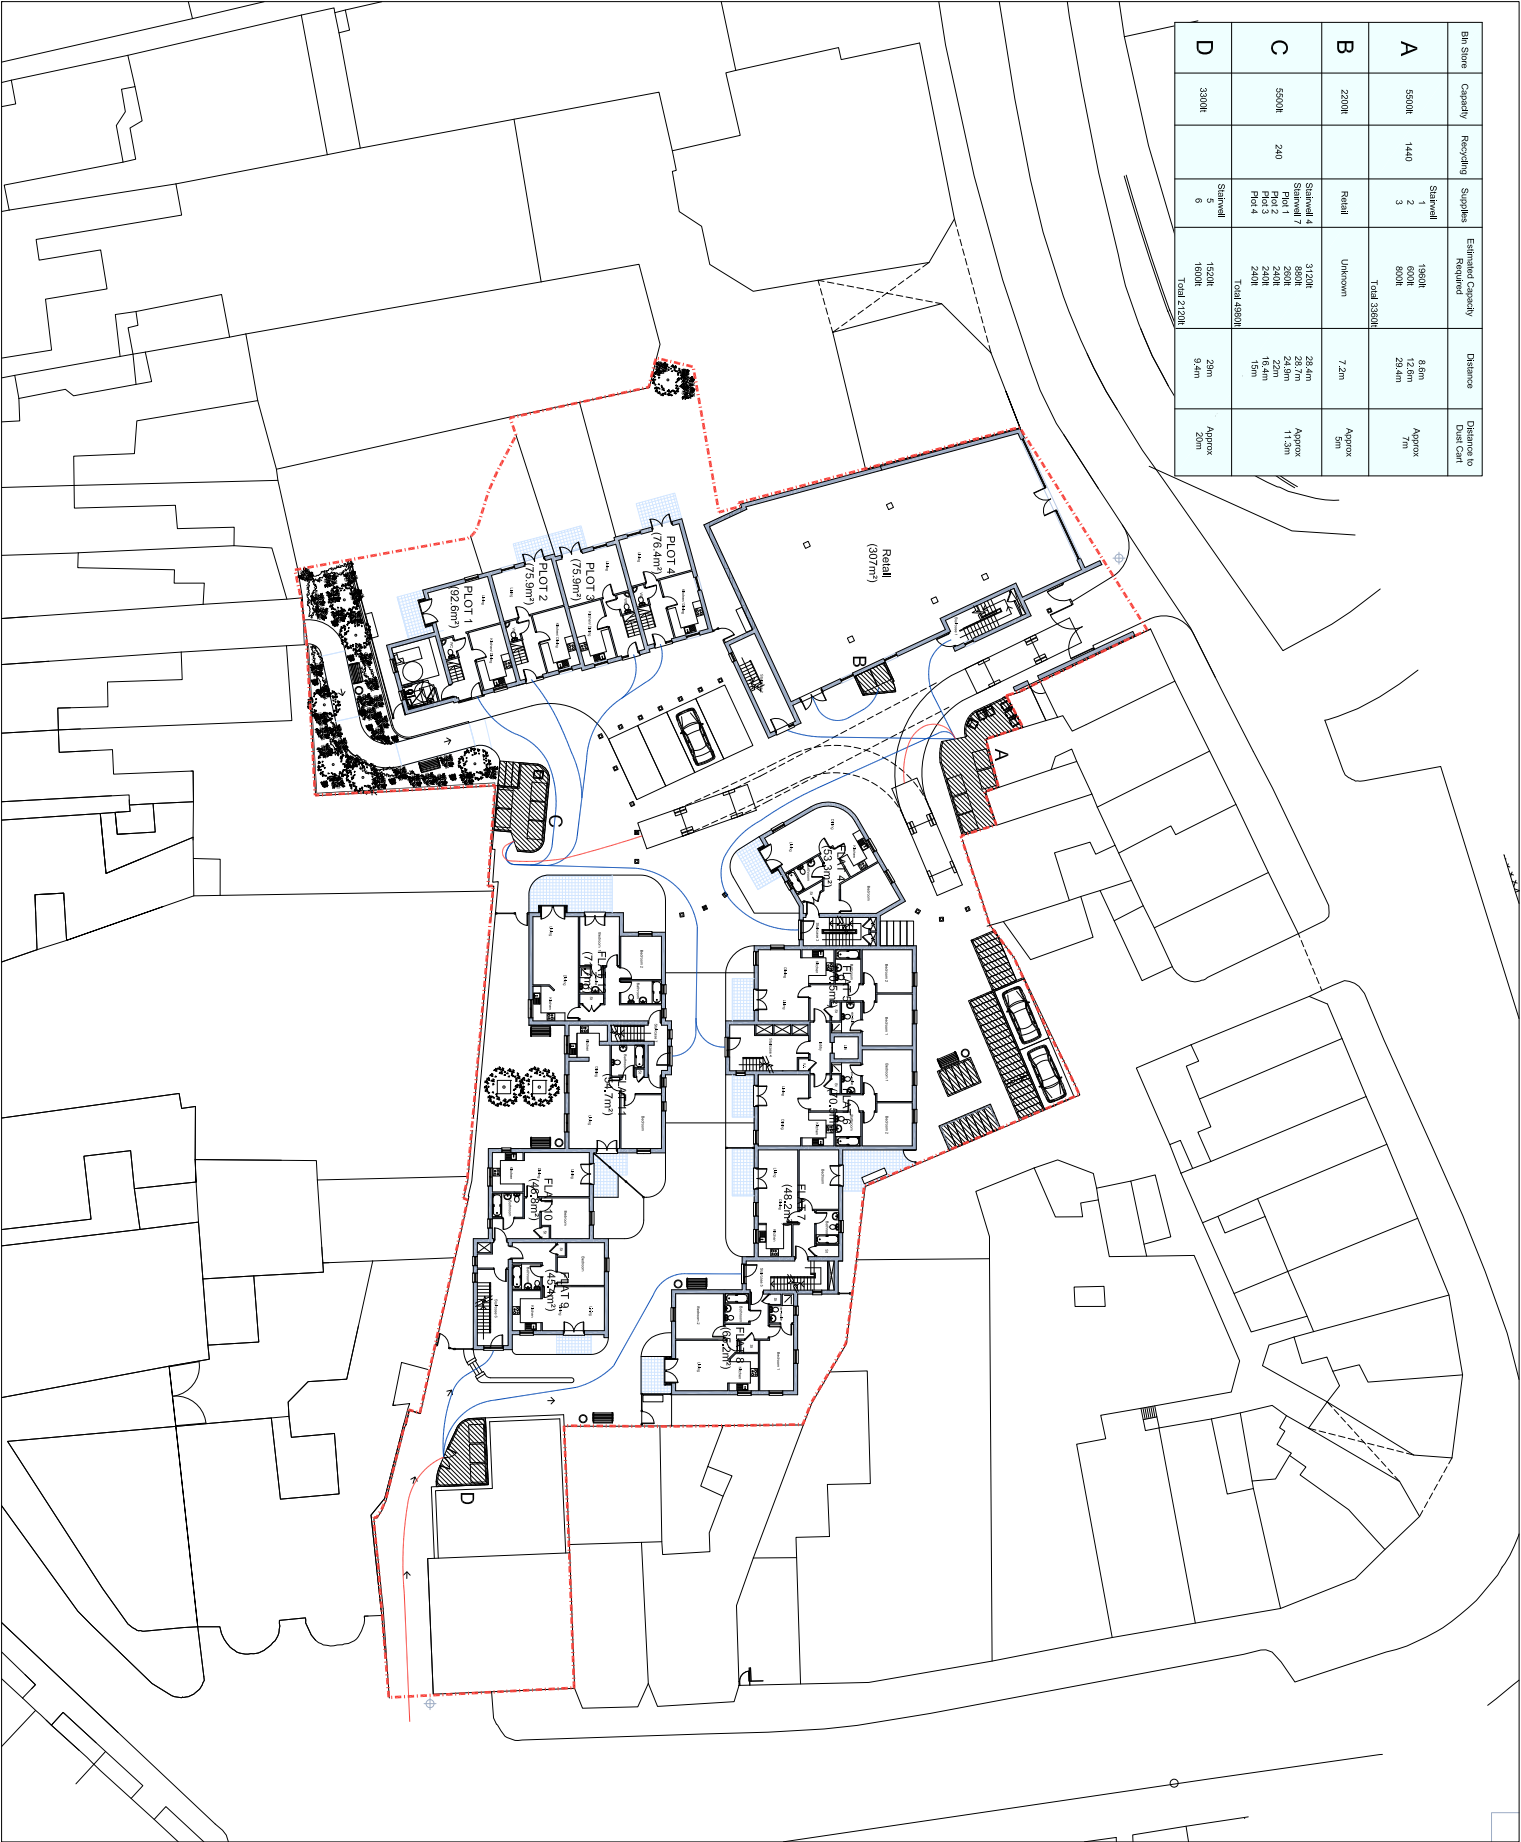

- KEY
- STARWELL TO BINSTORE ROUTE
  - BINSTORE TO DUSTCART
  - SITE BOUNDARY



REVISED SITE LAYOUT  
BIN CAPACITY GRID UPDATED  
MINOR AMENDMENTS

REV DATE NOTE

Project  
LITTLEHAMPTON MARKET



Client

HYDE-MARTLET

Title

PROPOSED  
BIN STORES AND ROUTES

Scale  
1:200@A1  
Date  
15.07.08

Drawn  
RU  
Date  
A217-124 B

This document is the property of the client. It is to be used for the purposes stated and not for any other purpose. It is to be returned to the client when requested to do so.