




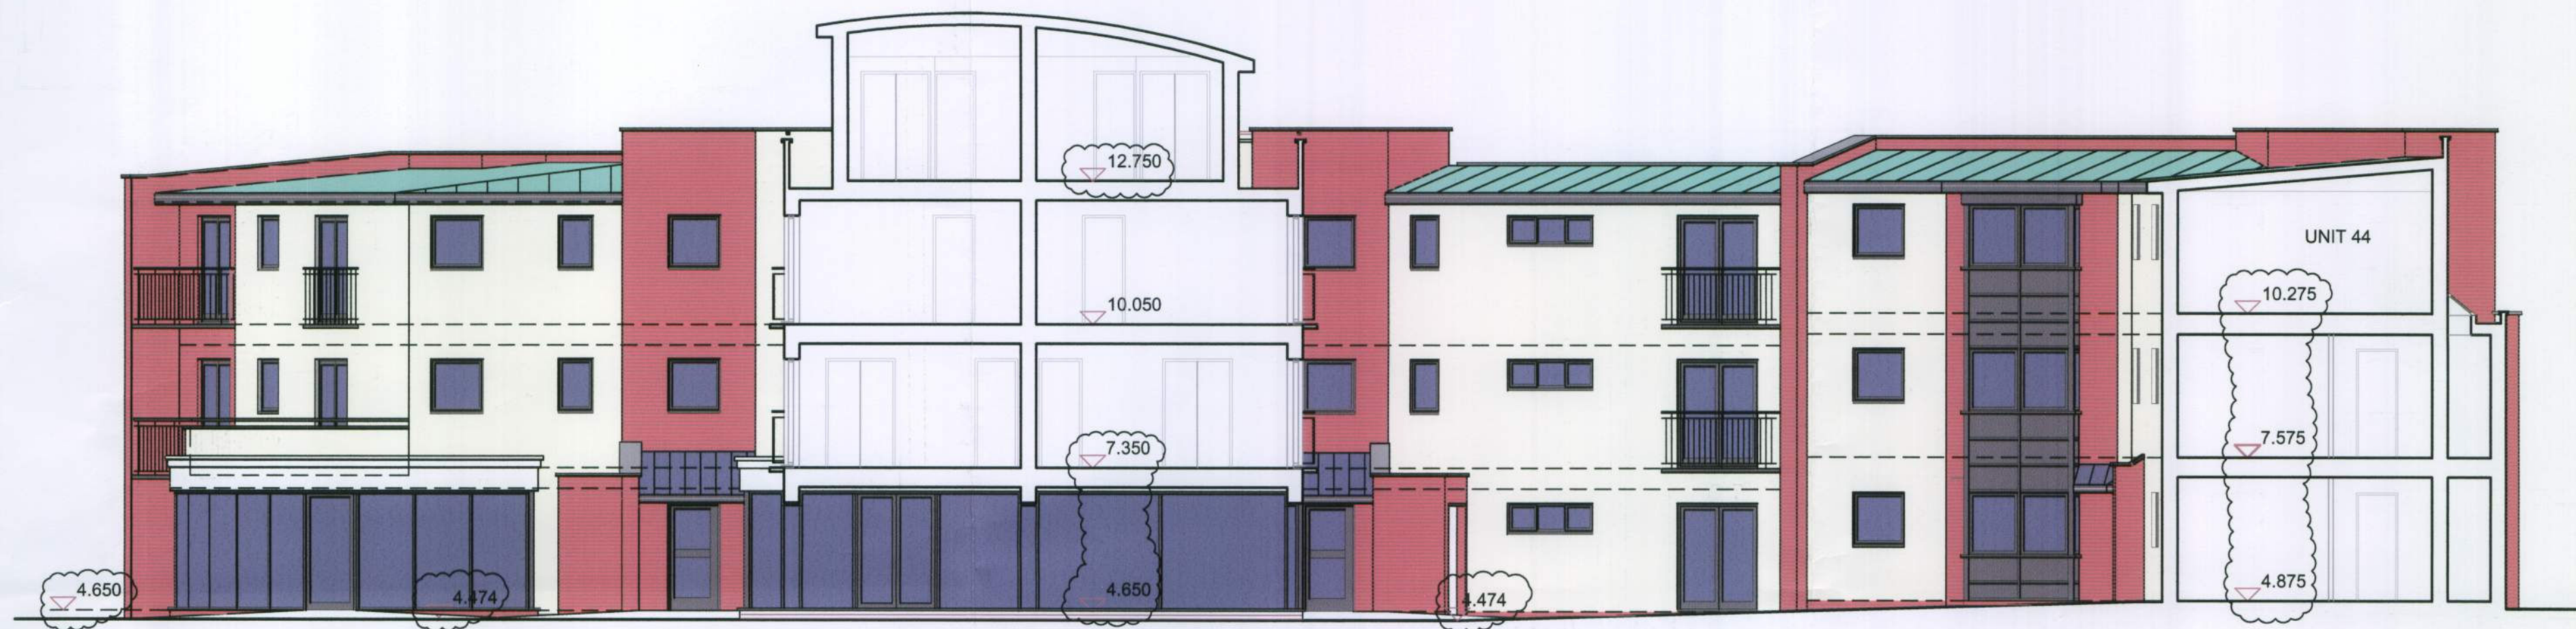

SECTION A-A

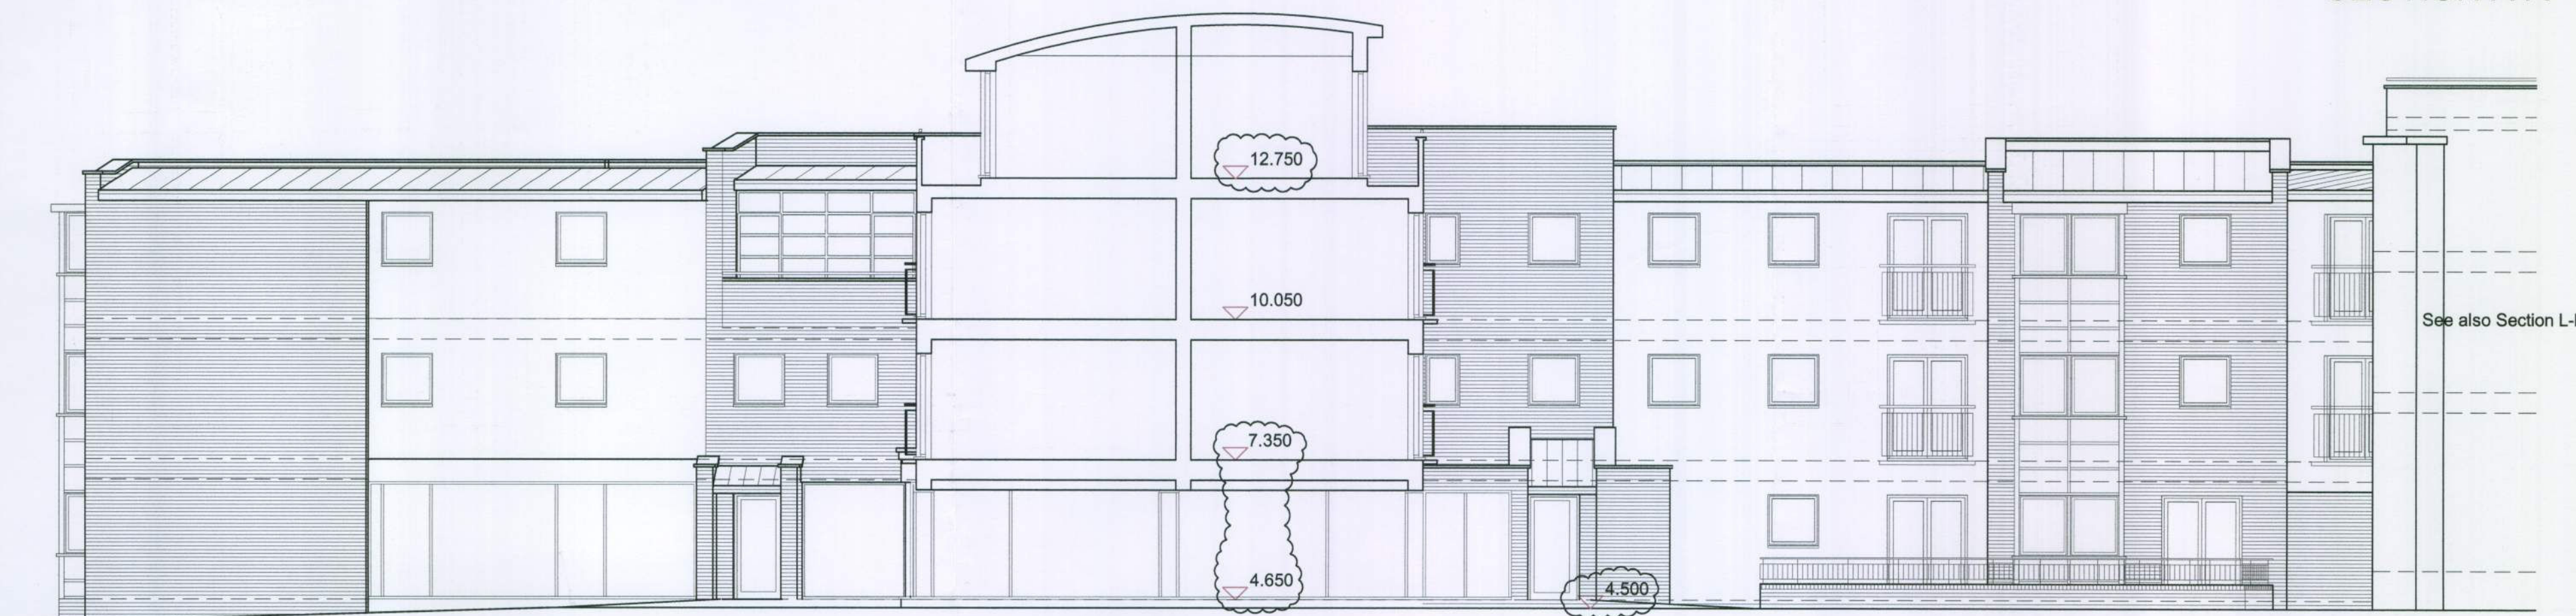

SECTION B-B

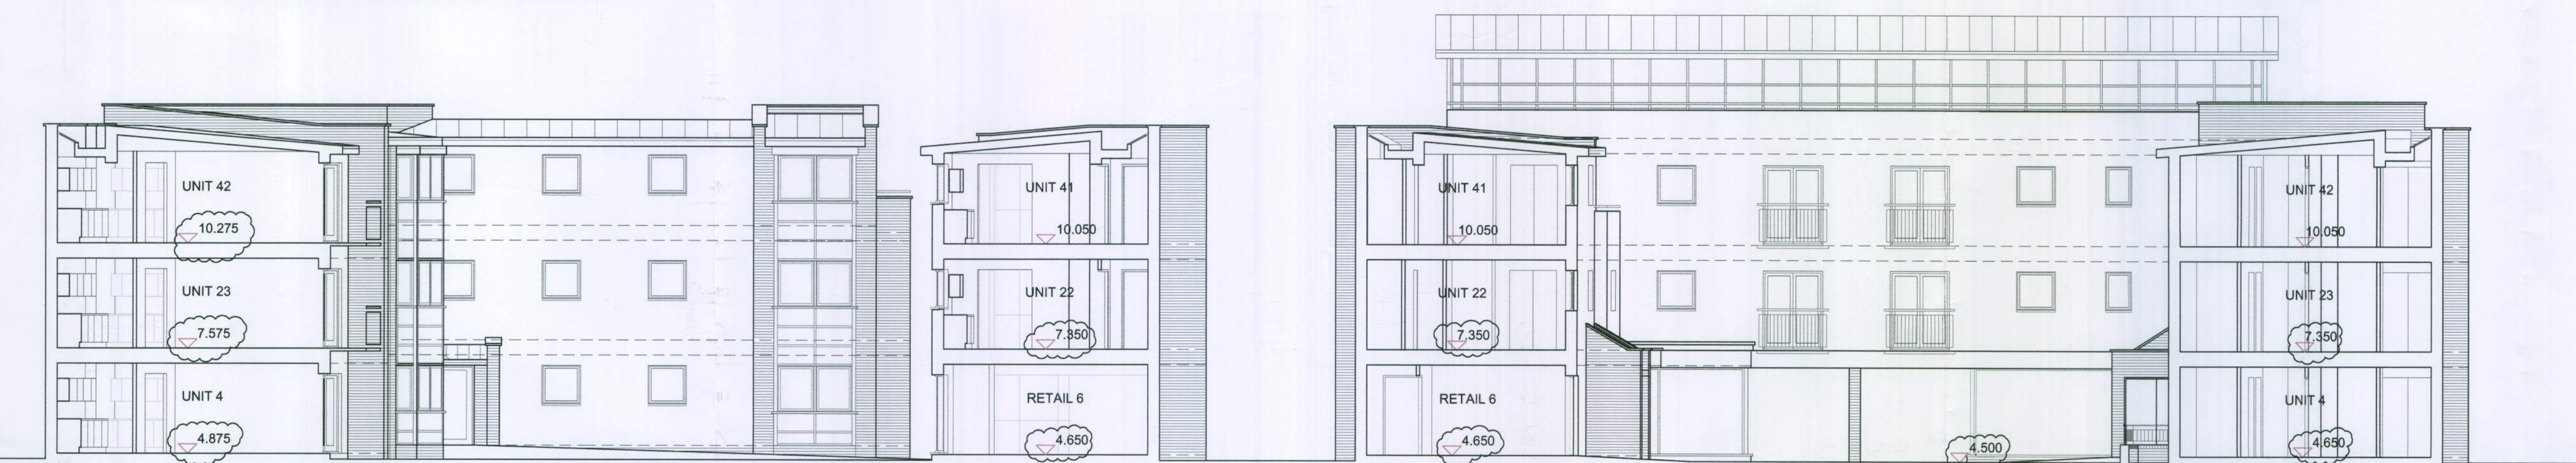

SECTION C-C

SECTION D-D



SECTION E-E

PLANNING

P03 28/04/05 FLOOR LEVELS REVISED
P02 8/12/04 DETAILED FOR PLANNING
P01 14/11/04 PRELIMINARY PLANNING
ISSUE

REV DATE NOTE

Job

**LITTLEHAMPTON MARKET
REDEVELOPMENT**



8 Cobden Court
Wimpole Close
Bromley Kent BR2 9JF
Email info@ahparchitectsandsurveyors.co.uk

Tel: 0208-313-1023
Fax: 0208-313-1009

Client

**SOUTHERN HOUSING
GROUP**

Title
**PROPOSED ELEVATIONS
1 OF 4**

Scale
1:100

Date
14/11/04

Drawn
DJMcC

Drwg. No.
A045/330

Rev.
P03

All dimensions to be checked on site. Any discrepancy between the drawing and other information is to be referred to the Partnership. This drawing is copyright.