
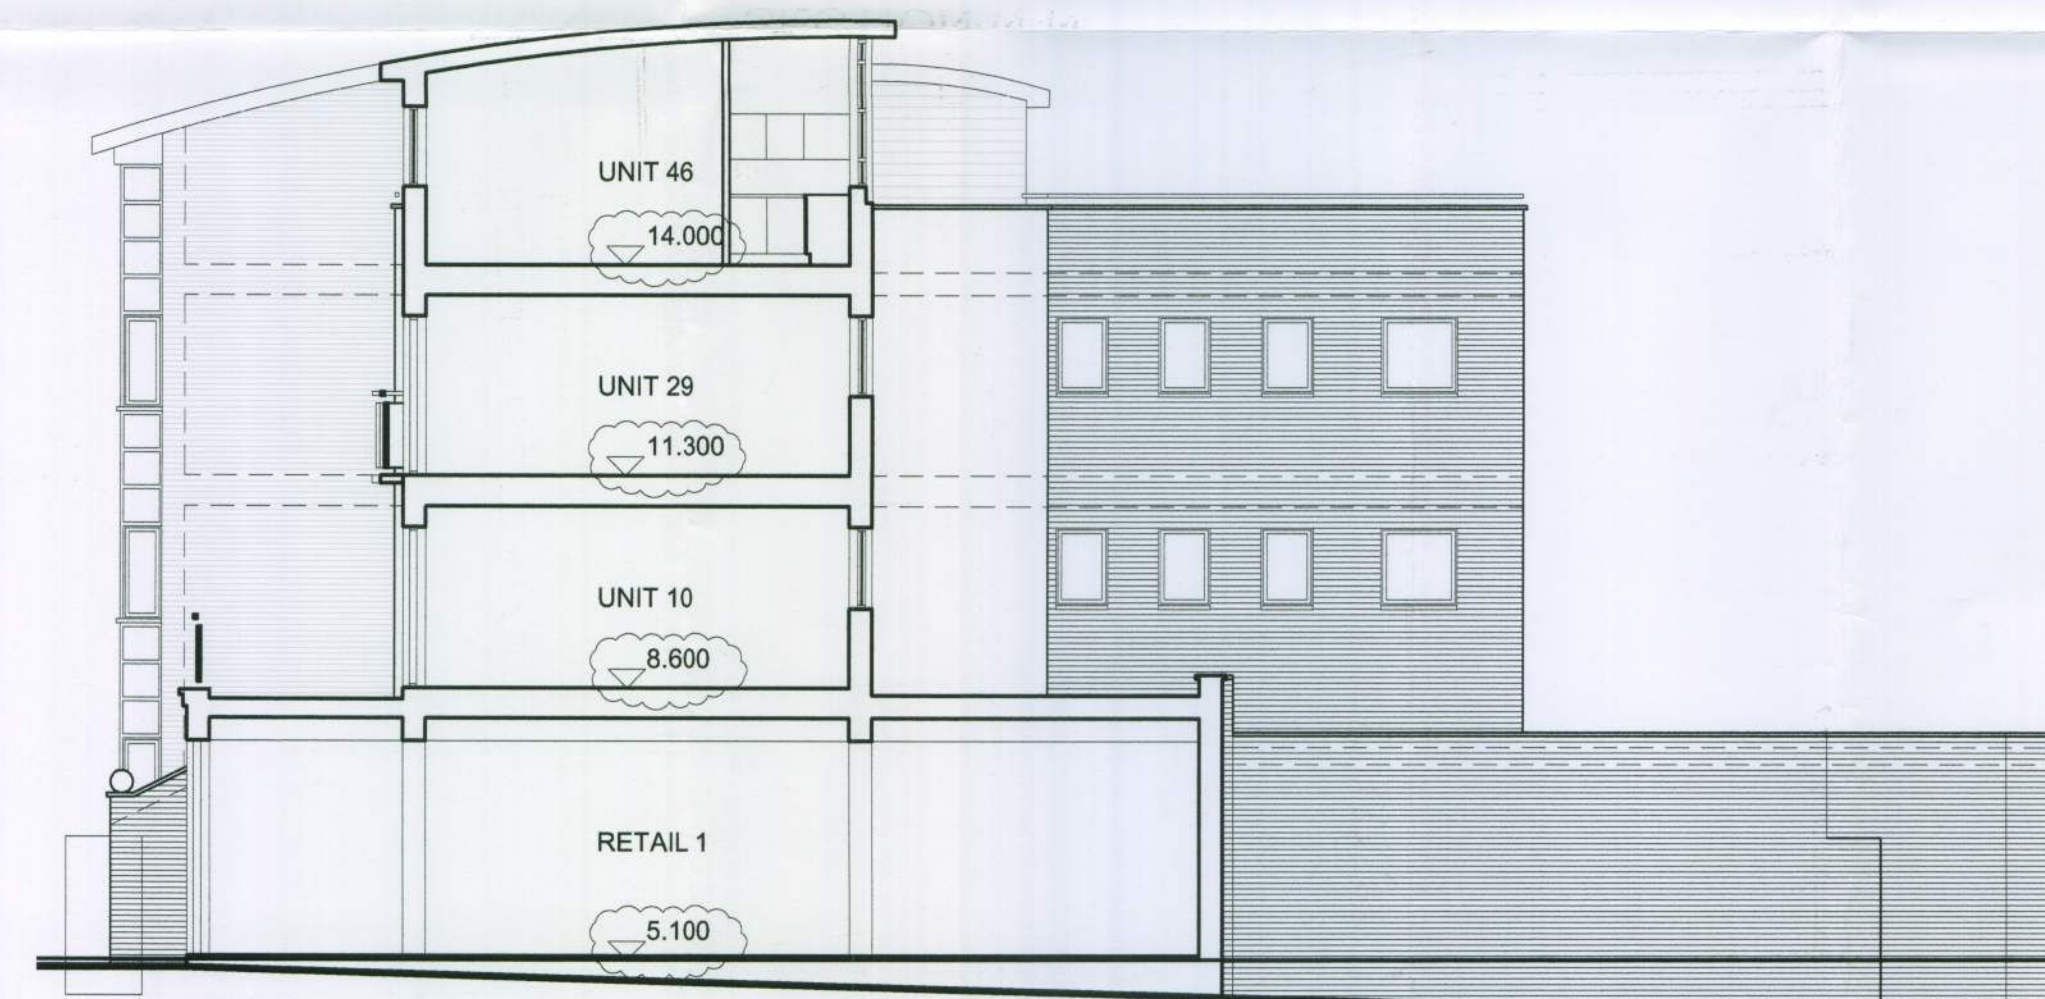
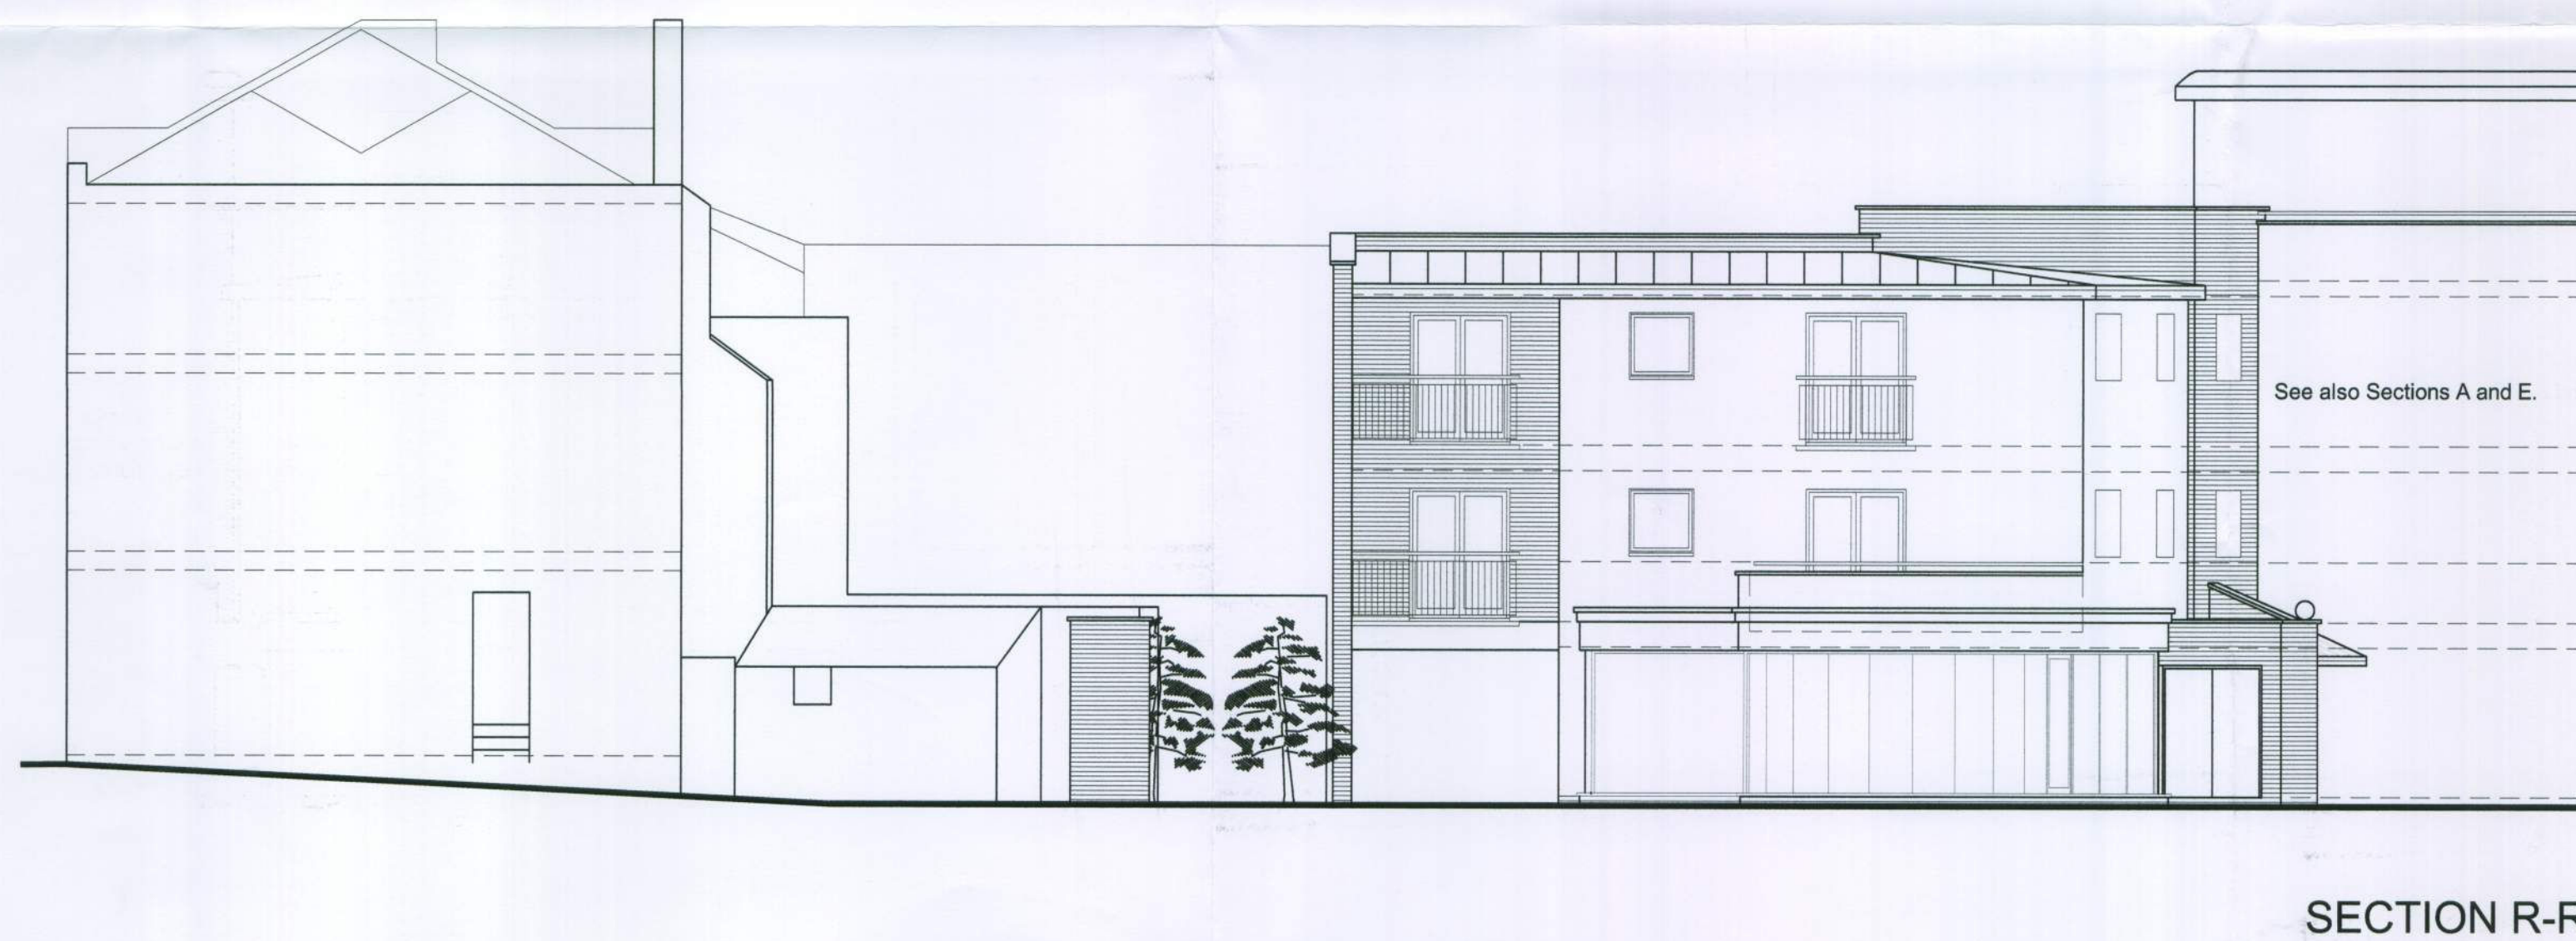
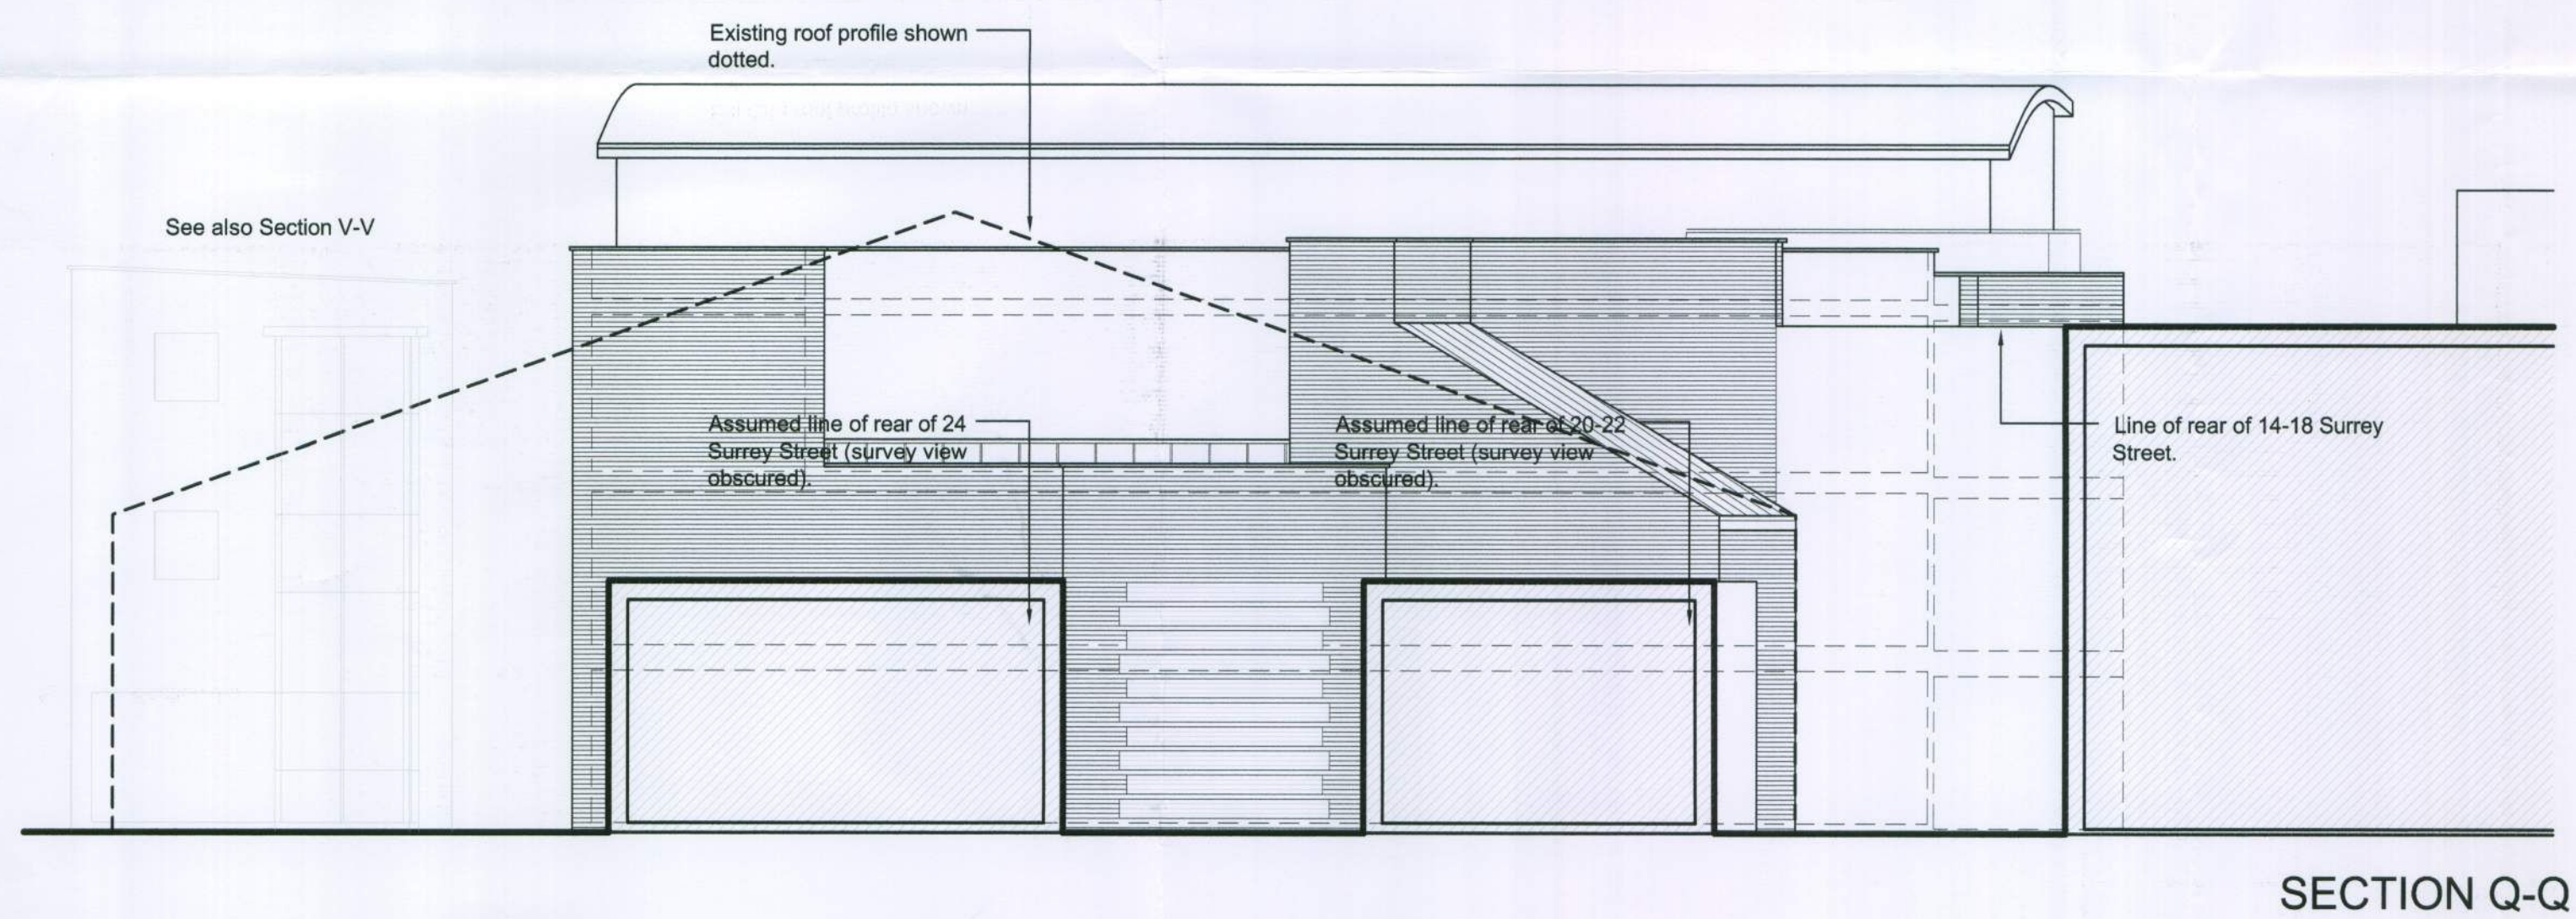
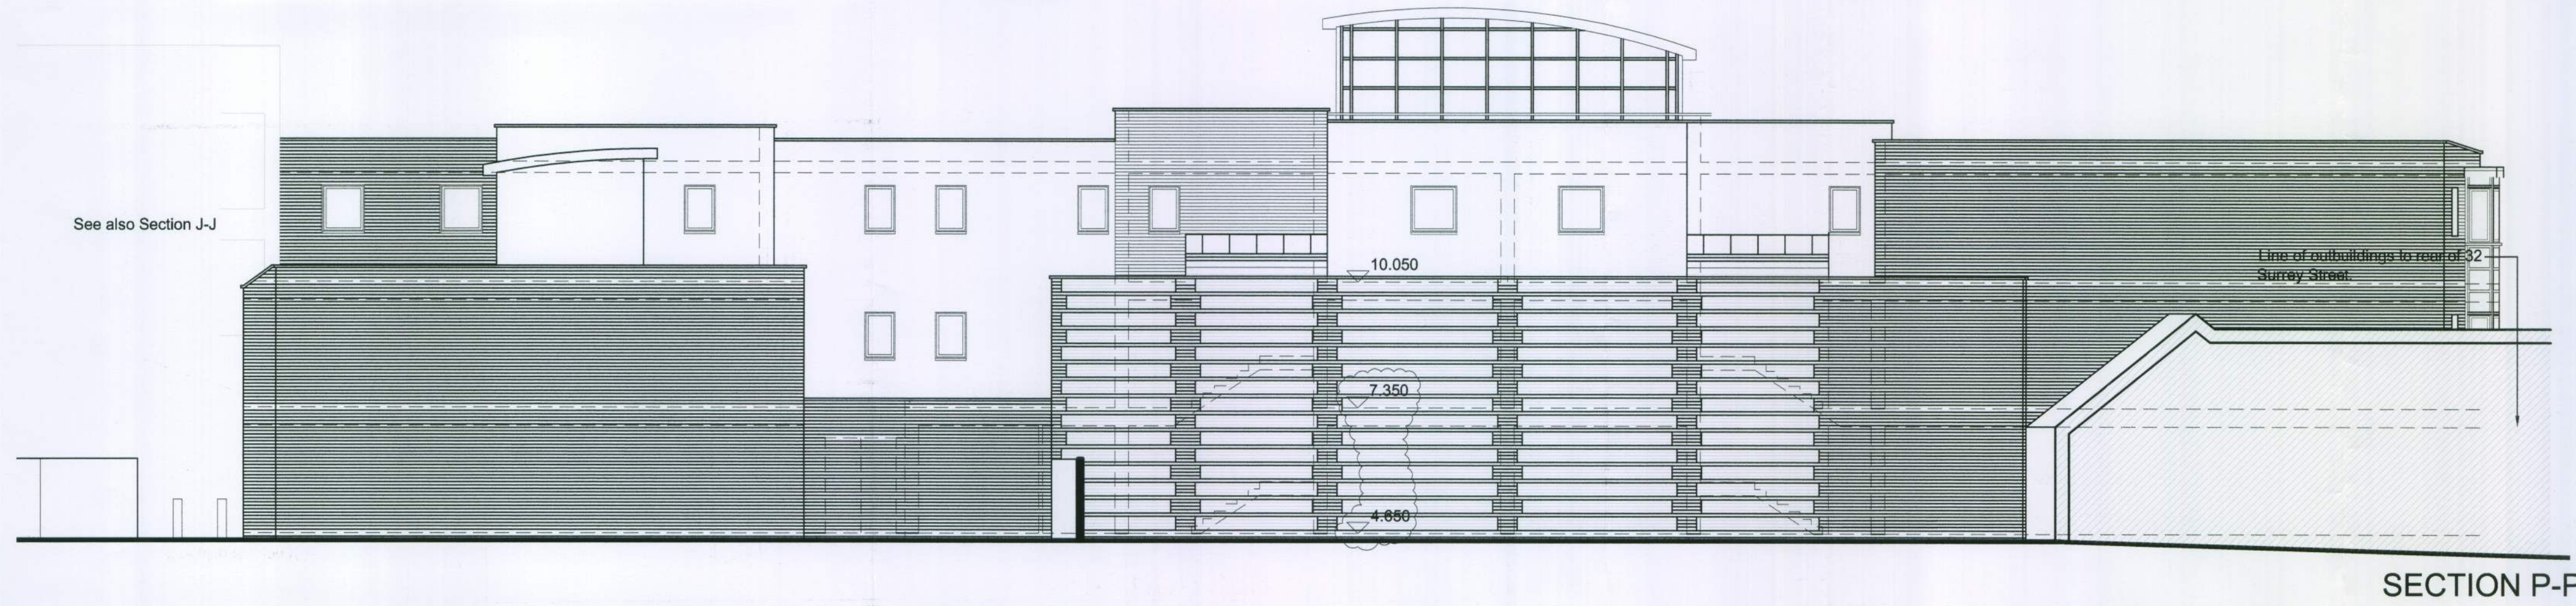


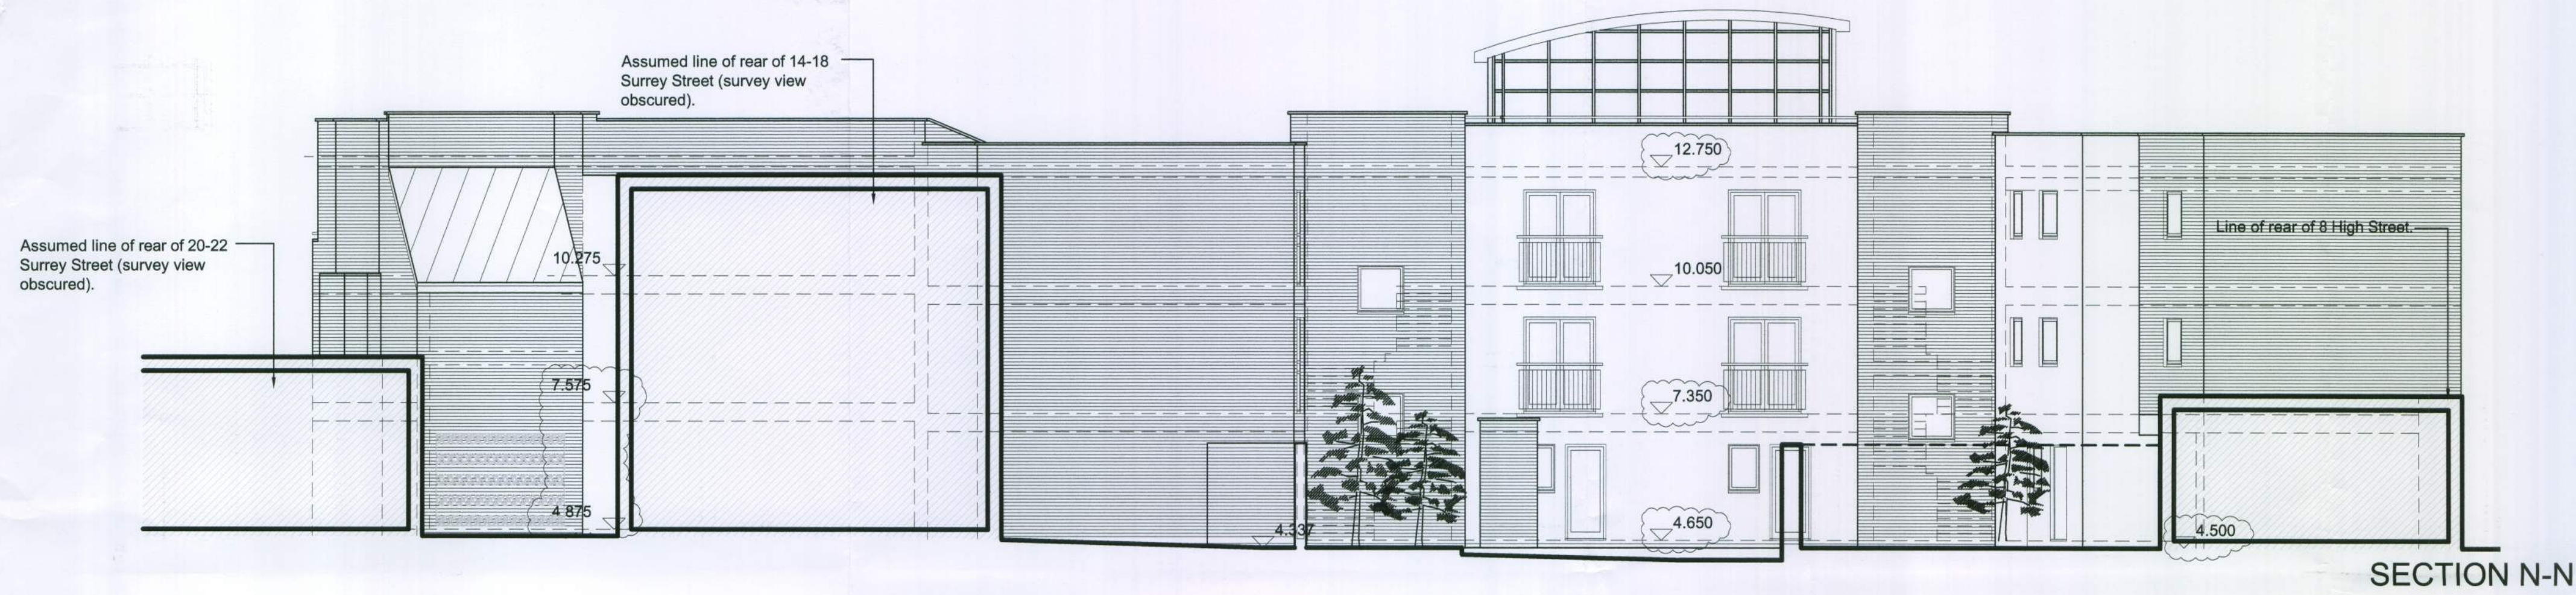

PLANNING

P03 28/04/05 FLOOR LEVELS REVISED
 P02 8/12/04 DETAILED FOR PLANNING
 P01 14/01/04 PRELIMINARY PLANNING
 ISSUE

REV	DATE	NOTE

Job
**LITTLEHAMPTON MARKET
 REDEVELOPMENT**



6 Cobden Court
 Wimpole Close
 Bromley Kent. BR2 9JF
 Email info@ahparchitectsandsurveyors.co.uk
 Tel. 0208-313-1023
 Fax. 0208-313-1009

Client
**SOUTHERN HOUSING
 GROUP**

Title
**PROPOSED ELEVATIONS
 3 OF 4**

Scale
1:100
 Date
14/11/04

Drawn
DJMcC
 Drwg. No.
A045/332
 Rev.
P03

All dimensions to be checked on site. Any discrepancy between the drawing and other information is to be referred to the Partnership. This drawing is copyright.