




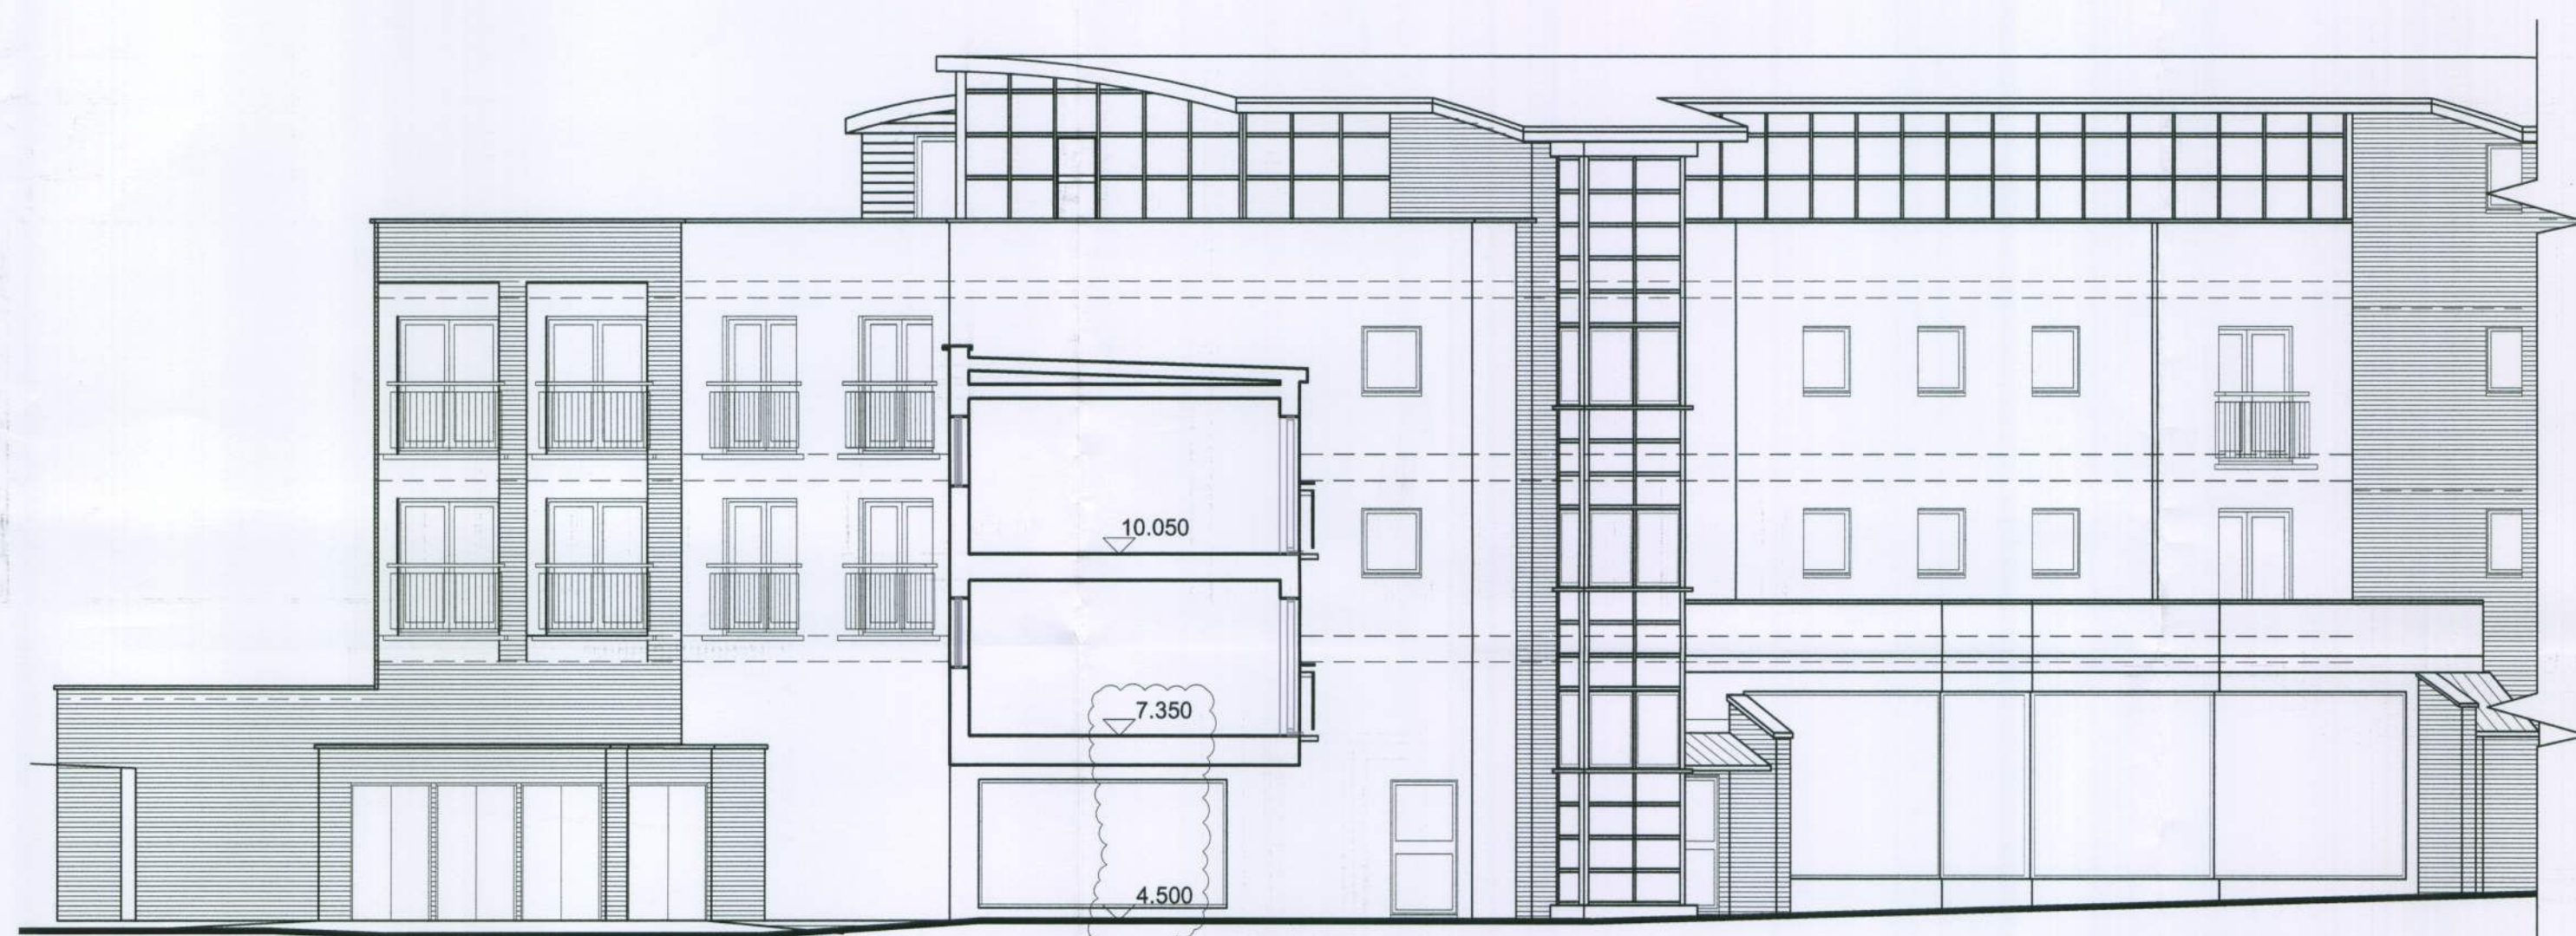

SECTION Y-Y

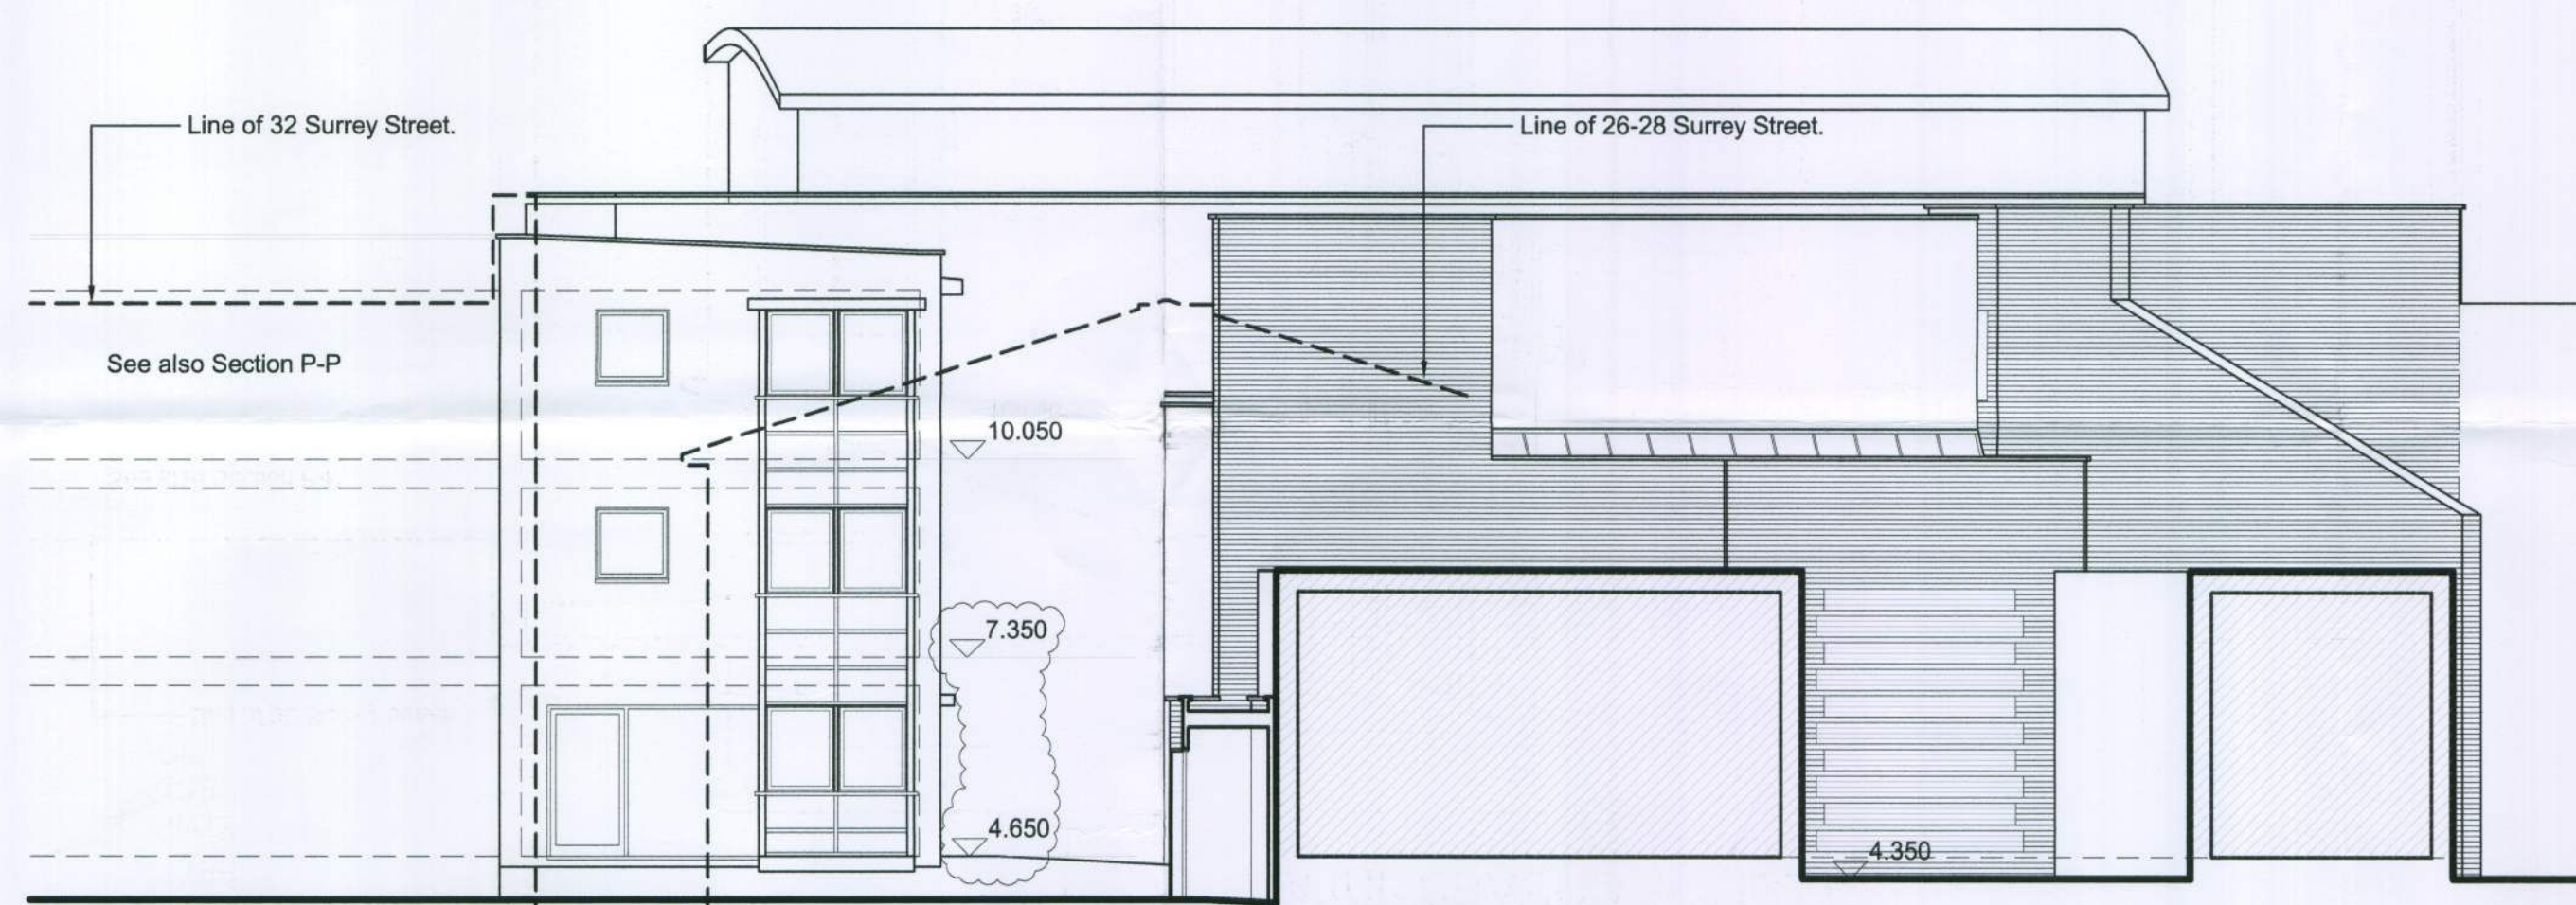


SECTION V-V

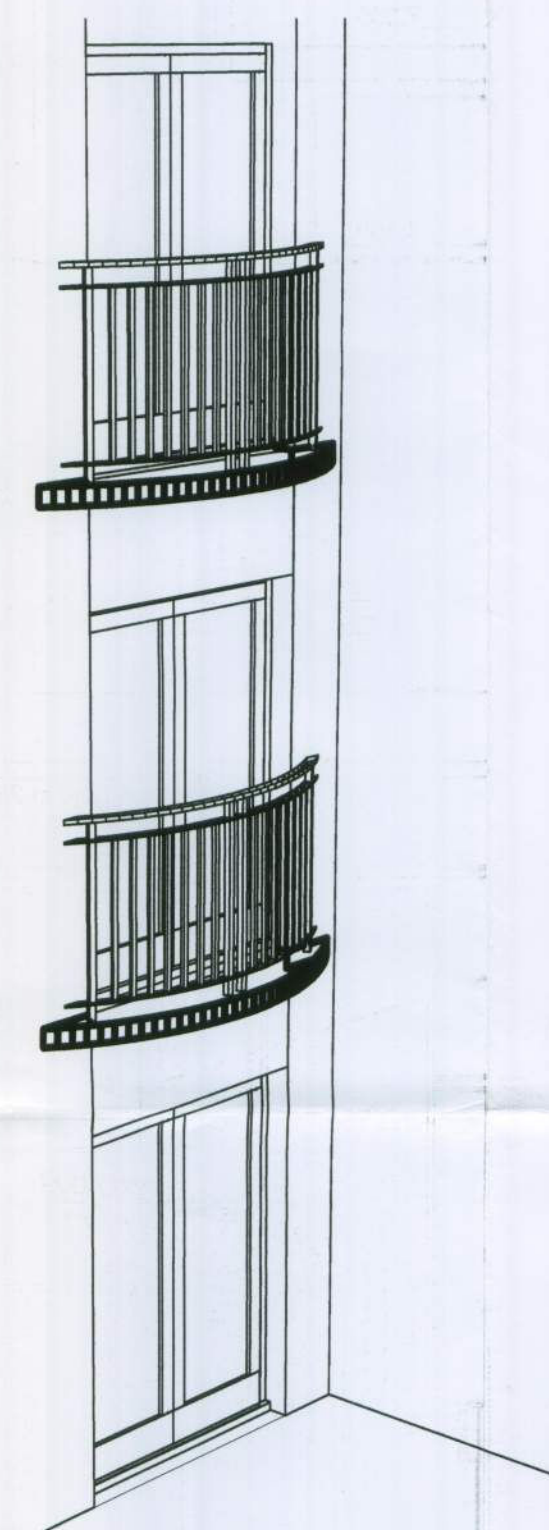

TYPICAL CURVED JULIET
BALCONIES TO UPPER
STOREYS



SECTION W-W

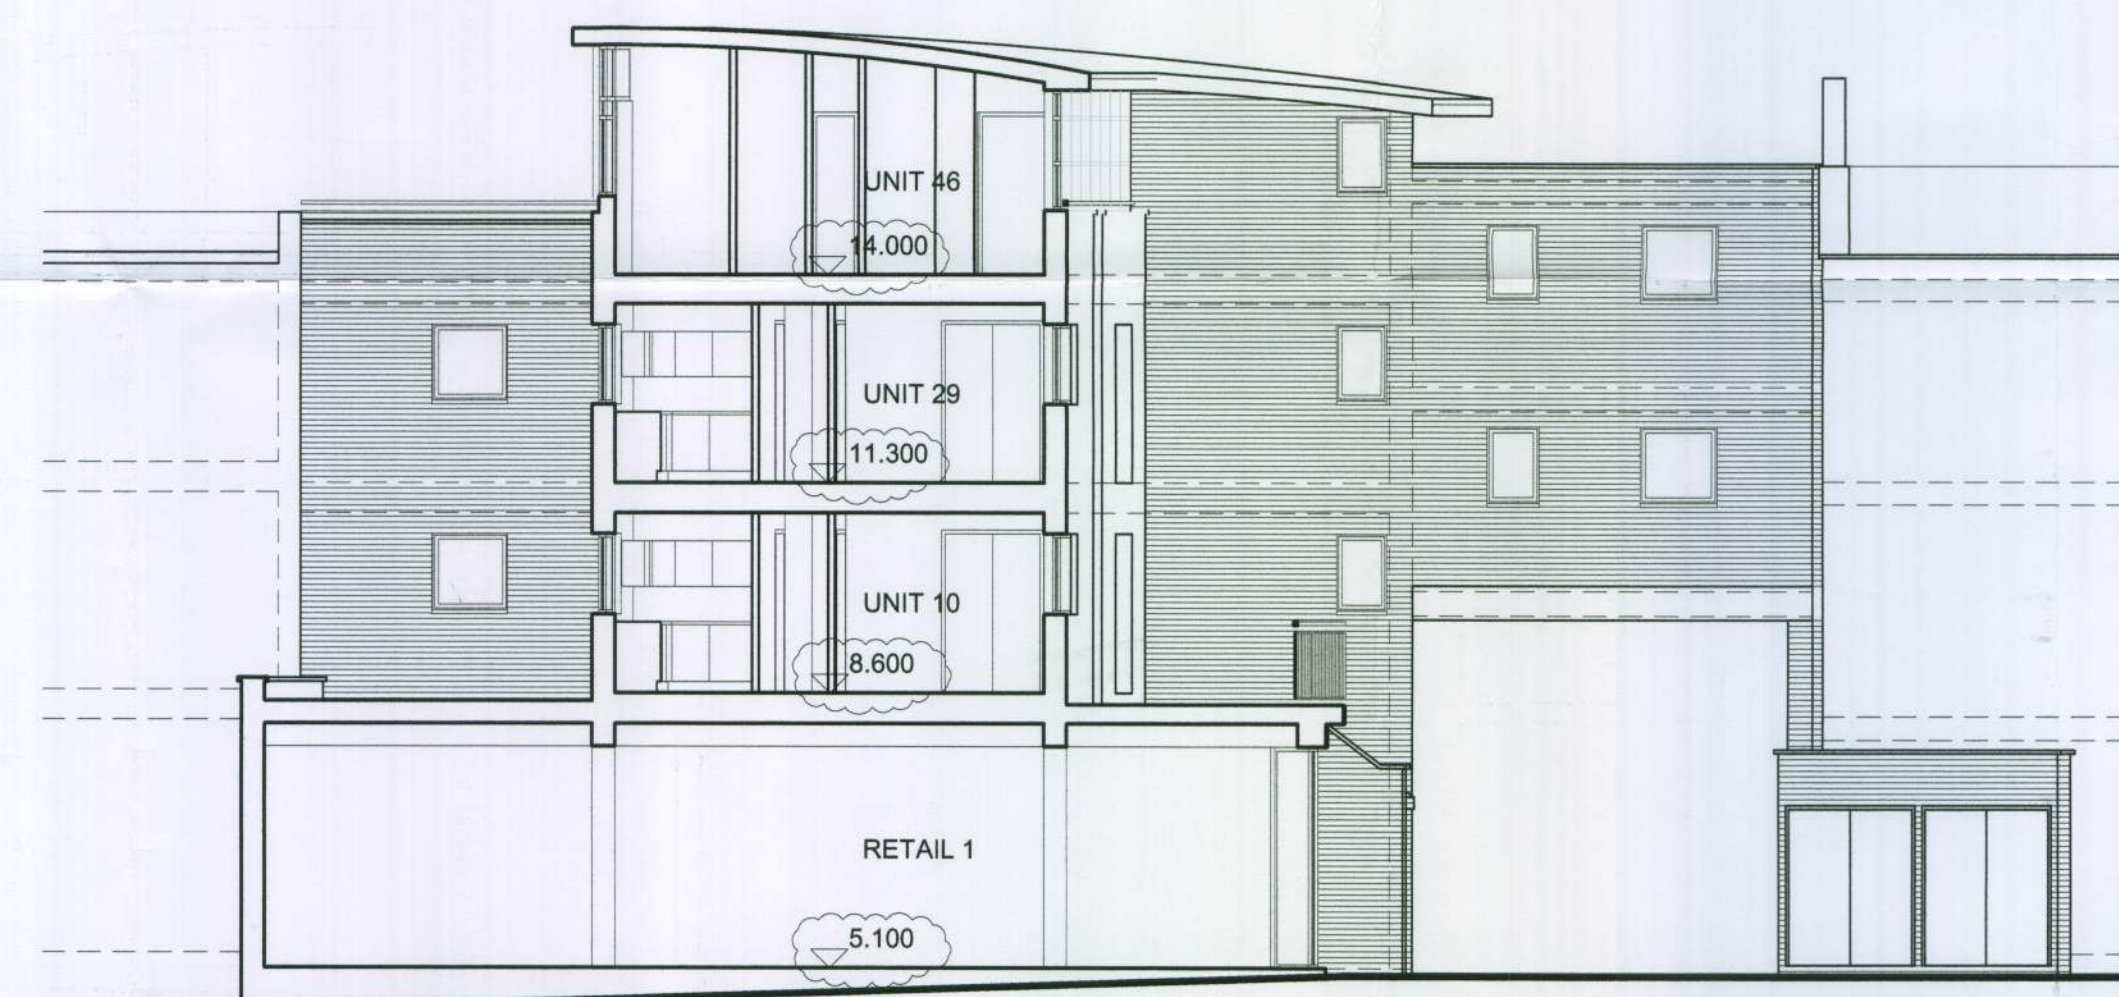

SECTION T-T

PLANNING

P04 28/04/05 FLOOR LEVELS REVISED
P03 22/03/05 SECTION Y-Y ADDED
P02 8/11/04 DETAILED FOR PLANNING
P01 14/11/04 PRELIMINARY PLANNING
ISSUE

REV	DATE	NOTE

Job

**LITTLEHAMPTON MARKET
REDEVELOPMENT**



6 Cobden Court
Wimpole Close
Bromley Kent. BR2 9JF
Email info@ahparchitectsandsurveyors.co.uk
Tel. 0208-313-1023
Fax. 0208-313-1009

Client

**SOUTHERN HOUSING
GROUP**

Title

**PROPOSED ELEVATIONS
4 OF 4**

Scale
1:100

Date
22/03/05

Drawn
DJMcC

Drwg. No.
A045/333

Rev.
P04

All dimensions to be checked on site. Any discrepancy between the drawing and other information is to be referred to the Partnership. This drawing is copyright.