





SECTION A-A

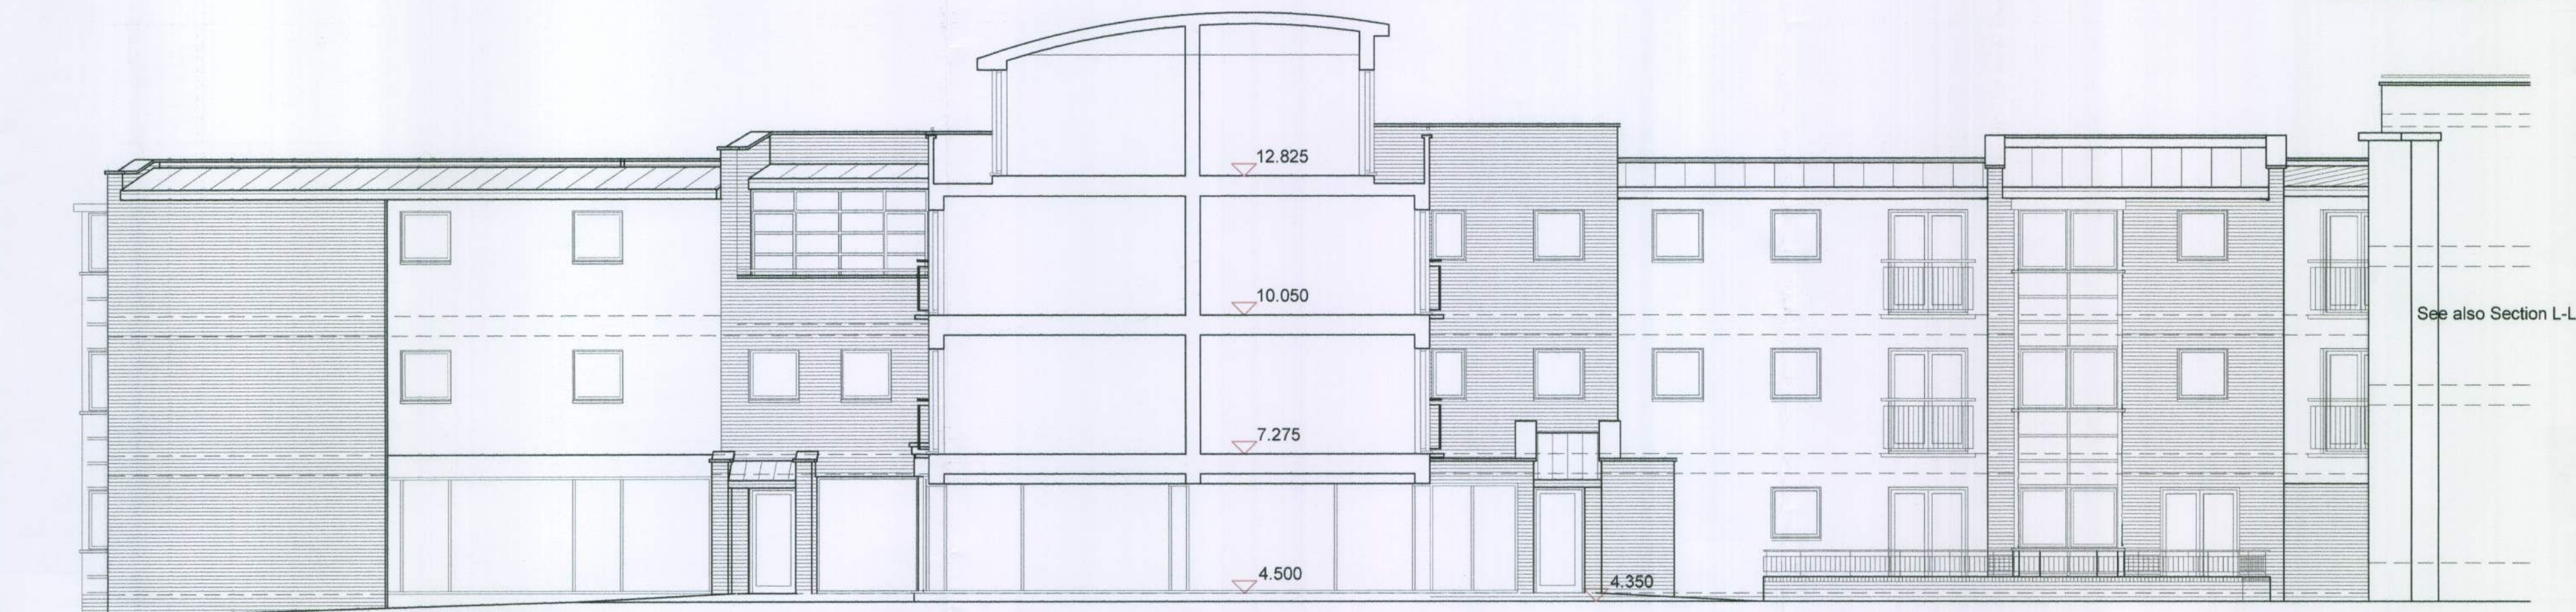


SECTION B-B

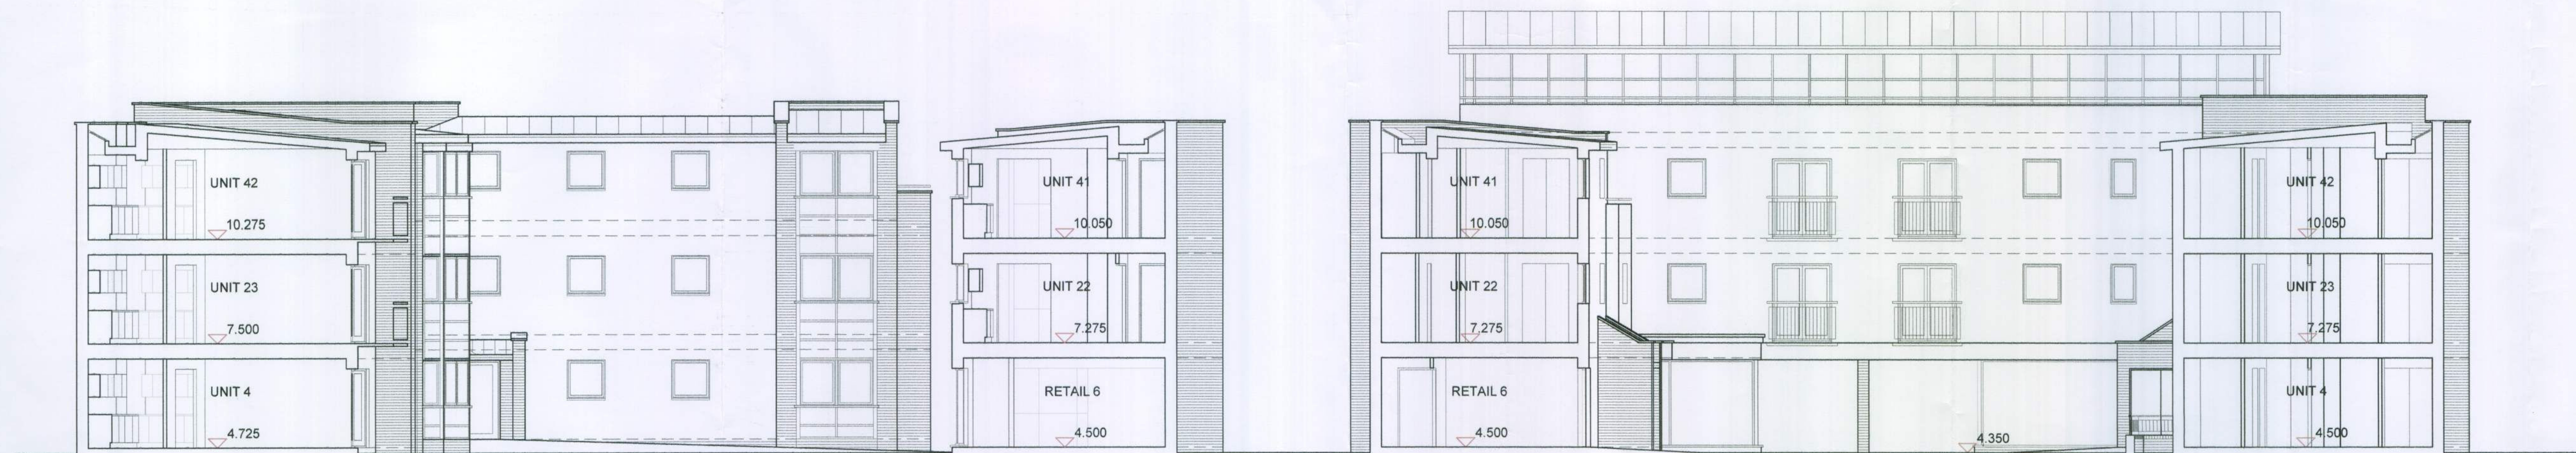

SECTION C-C

SECTION D-D

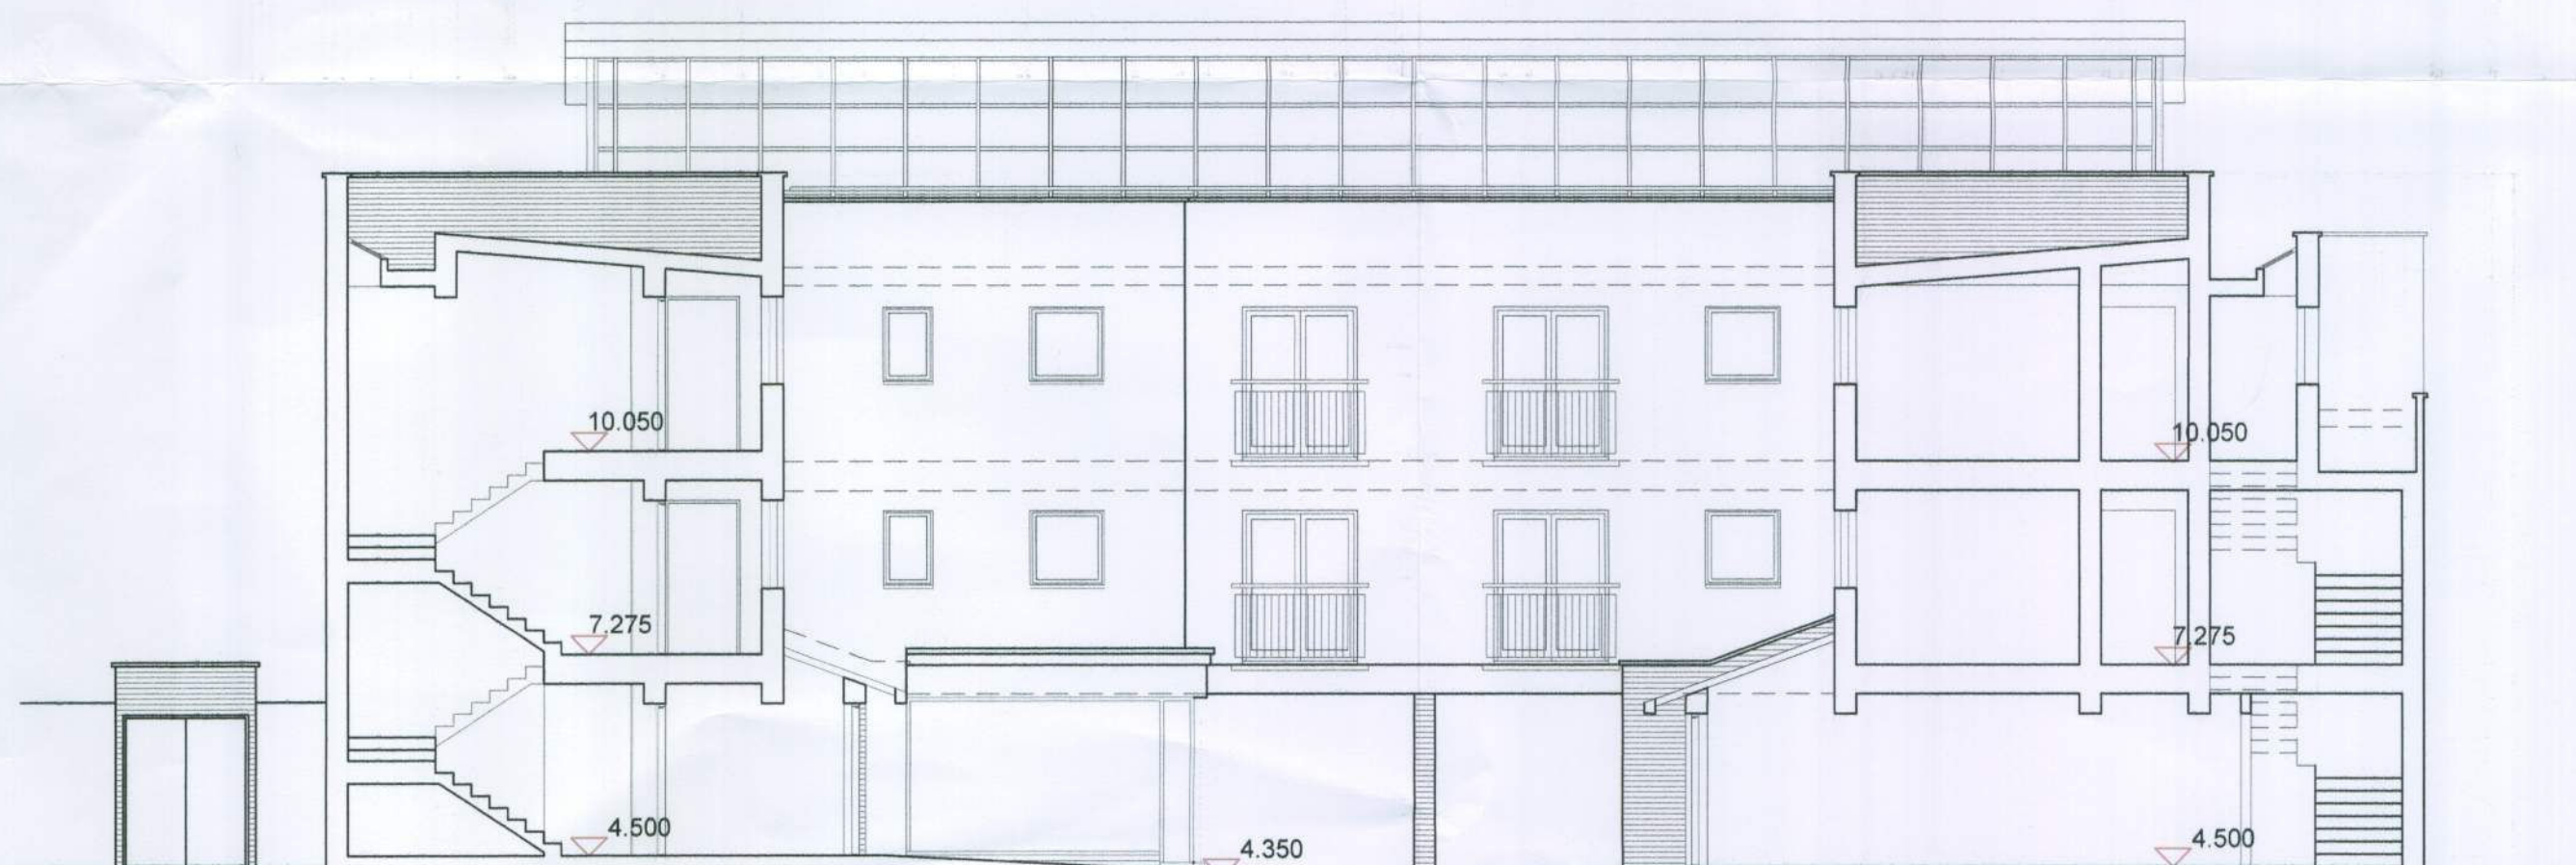

SECTION E-E

PLANNING

P02 8/12/04 DETAILED FOR PLANNING  
 P01 14/11/04 PRELIMINARY PLANNING  
 ISSUE

| REV | DATE | NOTE |
|-----|------|------|
|     |      |      |

Job

**LITTLEHAMPTON MARKET  
 REDEVELOPMENT**



6 Cobden Court  
 Wimpole Close  
 Bromley Kent, BR2 9JF  
 Email: info@ahparchitectsandsurveyors.co.uk  
 Tel: 0208-313-1023  
 Fax: 0208-313-1009

Client

**SOUTHERN HOUSING  
 GROUP**

Title  
**PROPOSED ELEVATIONS  
 1 OF 4**

|                       |                                           |
|-----------------------|-------------------------------------------|
| Scale<br><b>1:100</b> | Date<br><b>14/11/04</b>                   |
| Drawn<br><b>DJMcc</b> | Drwg. No. <b>A045/330</b> Rev. <b>P02</b> |

All dimensions to be checked on site. Any discrepancy between the drawing and other information is to be referred to the Partnership. This drawing is copyright.