
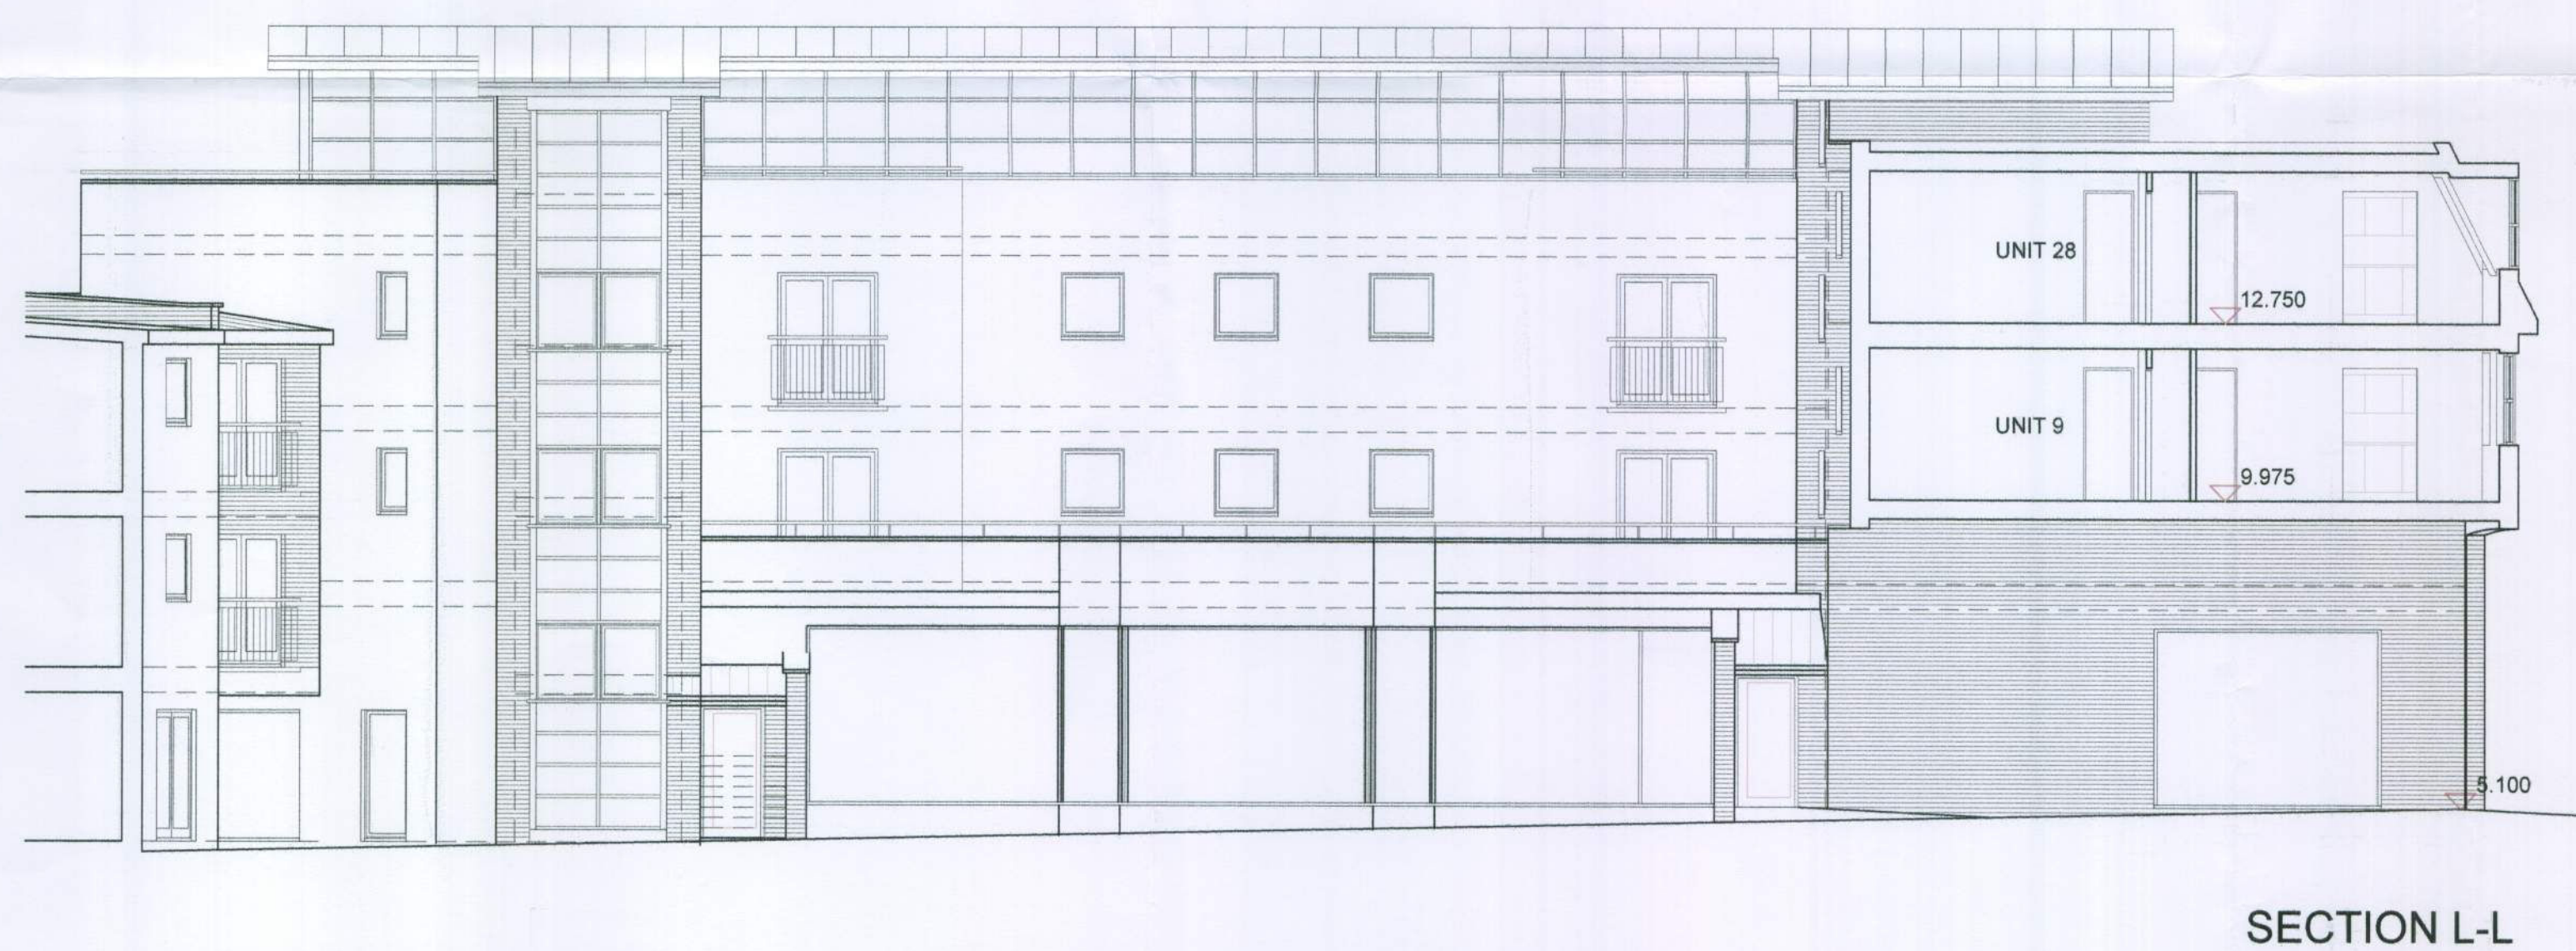
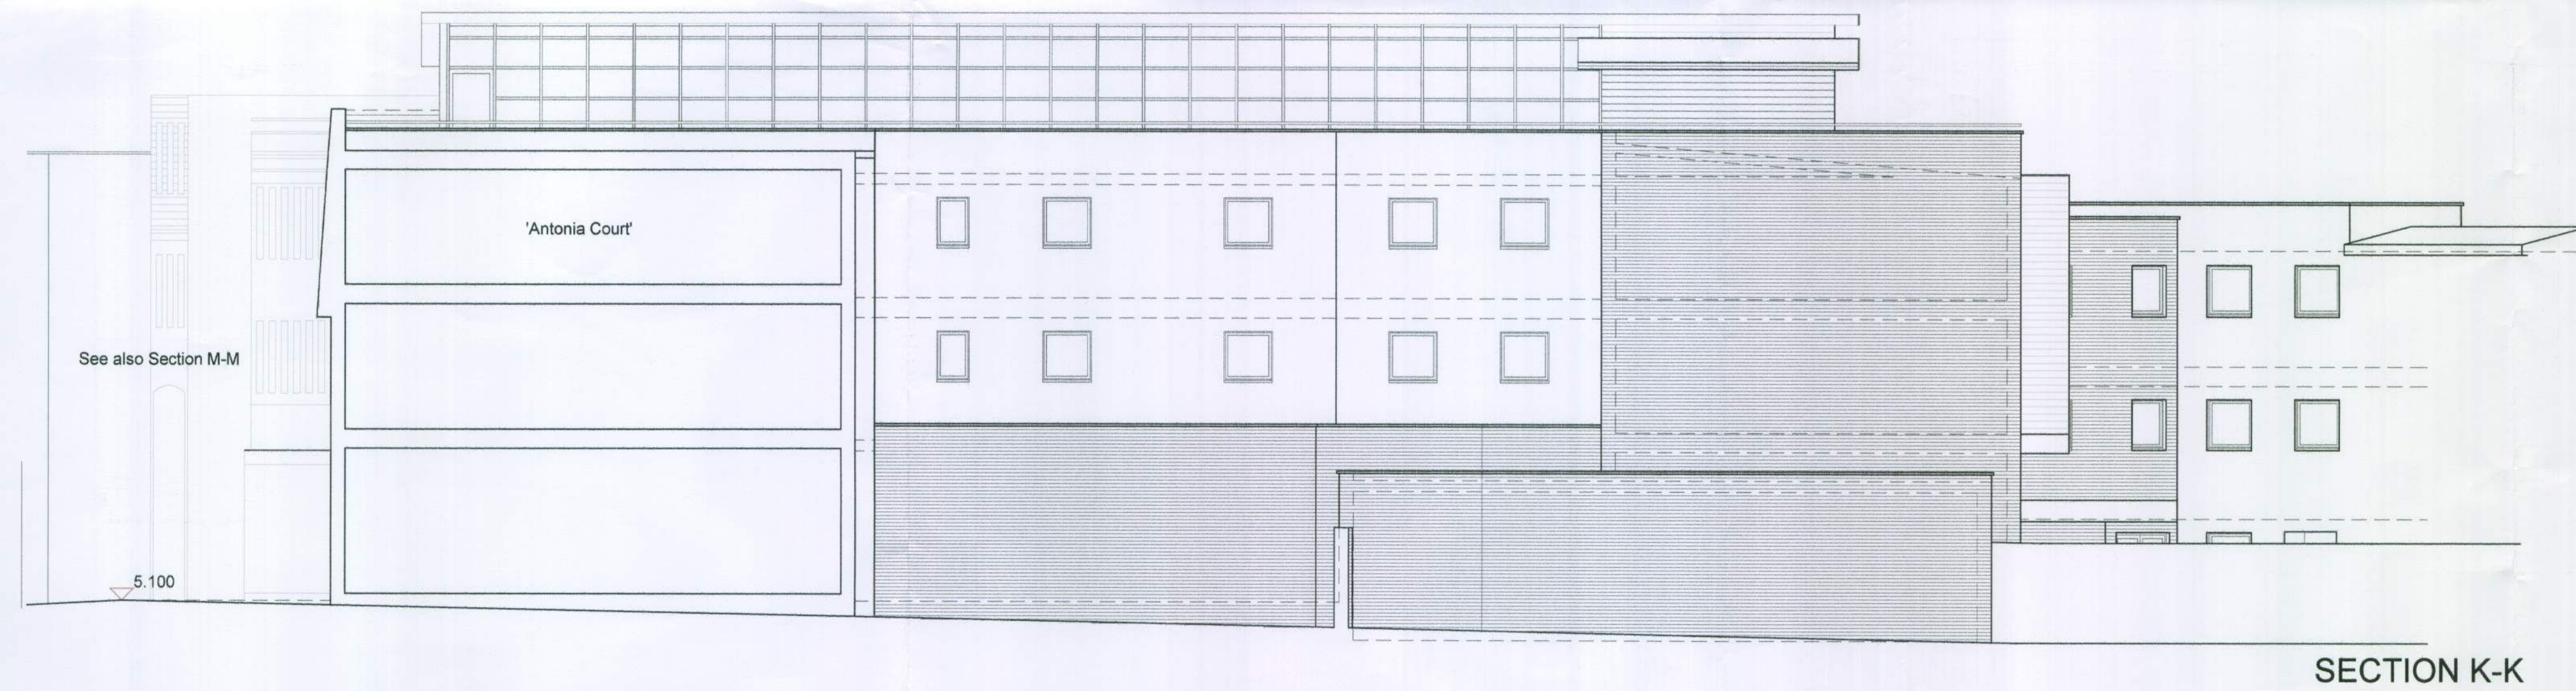
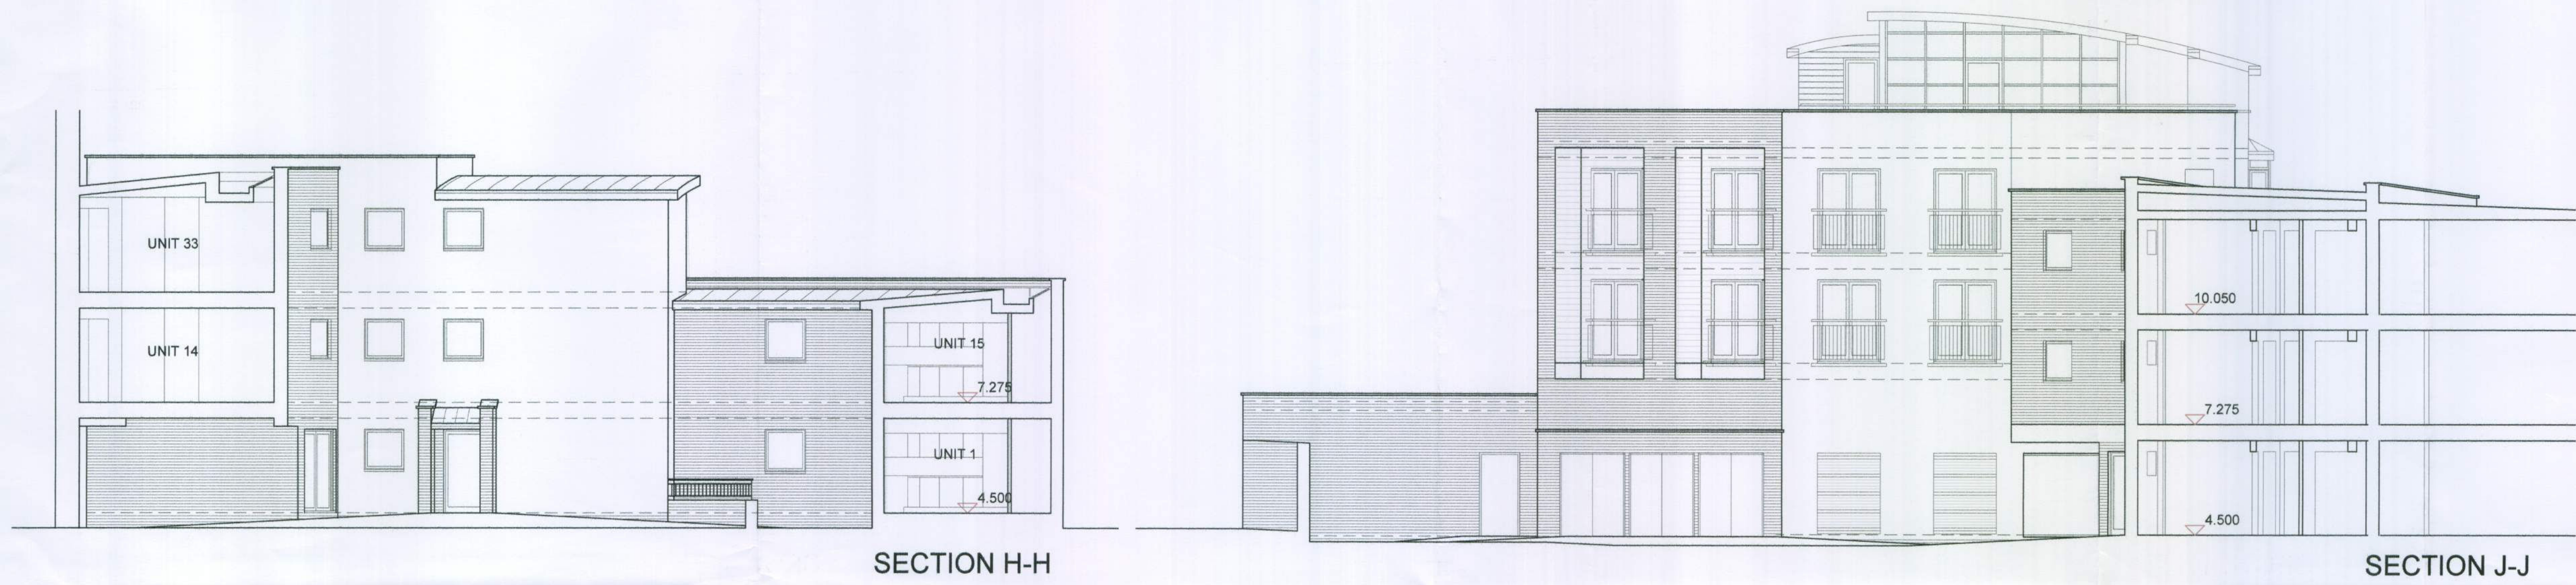


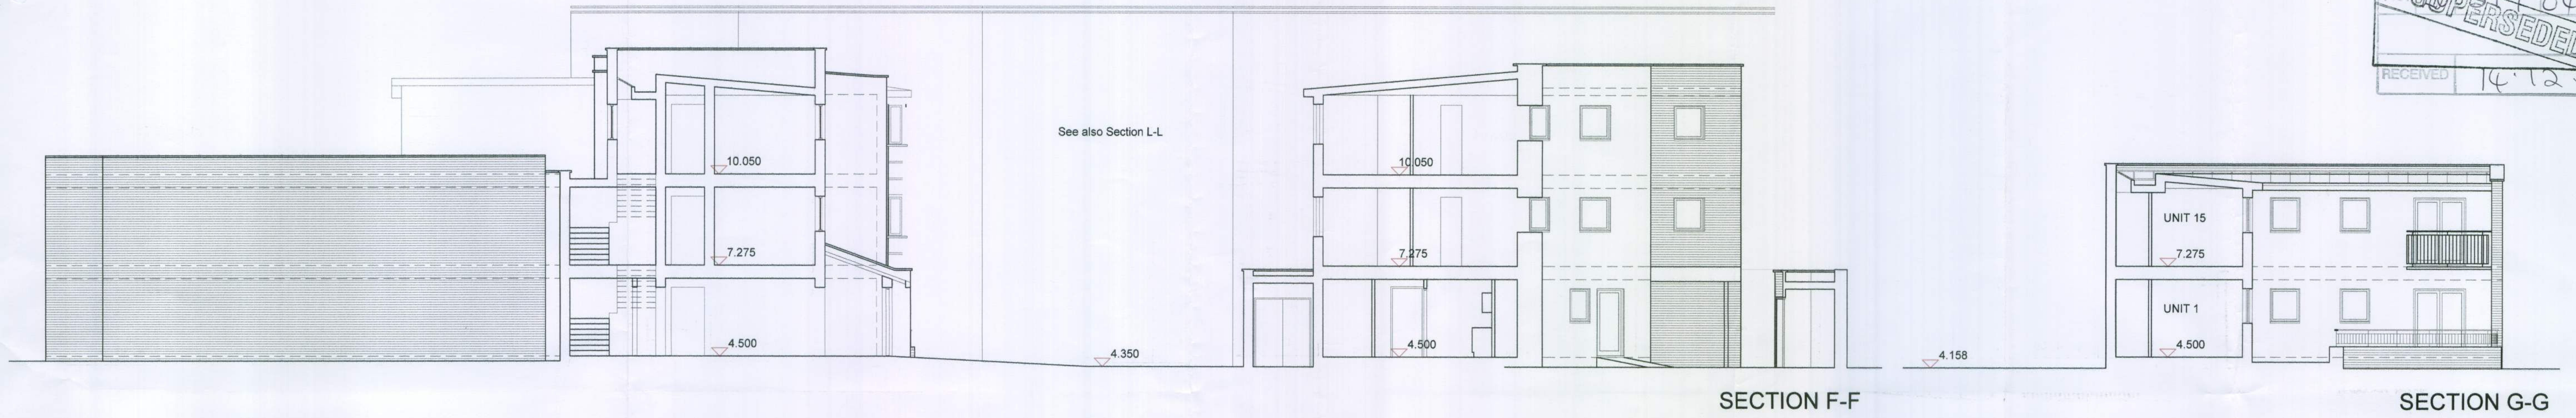

PLANNING

P02 8/12/04 DETAILED FOR PLANNING
 P01 14/11/04 PRELIMINARY PLANNING
 ISSUE

REV	DATE	NOTE

Job
**LITTLEHAMPTON MARKET
 REDEVELOPMENT**



6 Cobden Court
 Wimpole Close
 Bromley Kent, BR2 9JF
 Email: info@architectsandsurveyors.co.uk
 Tel: 0208-313-1023
 Fax: 0208-313-1009

Client
**SOUTHERN HOUSING
 GROUP**

Title
**PROPOSED ELEVATIONS
 2 OF 4**

Scale
1:100

Date
14/11/04

Drawn
DJMcC

Drwg. No.
A045/331

Rev.
P02

All dimensions to be checked on site. Any discrepancy between the drawing and other information is to be referred to the Partnership. This drawing is copyright.