
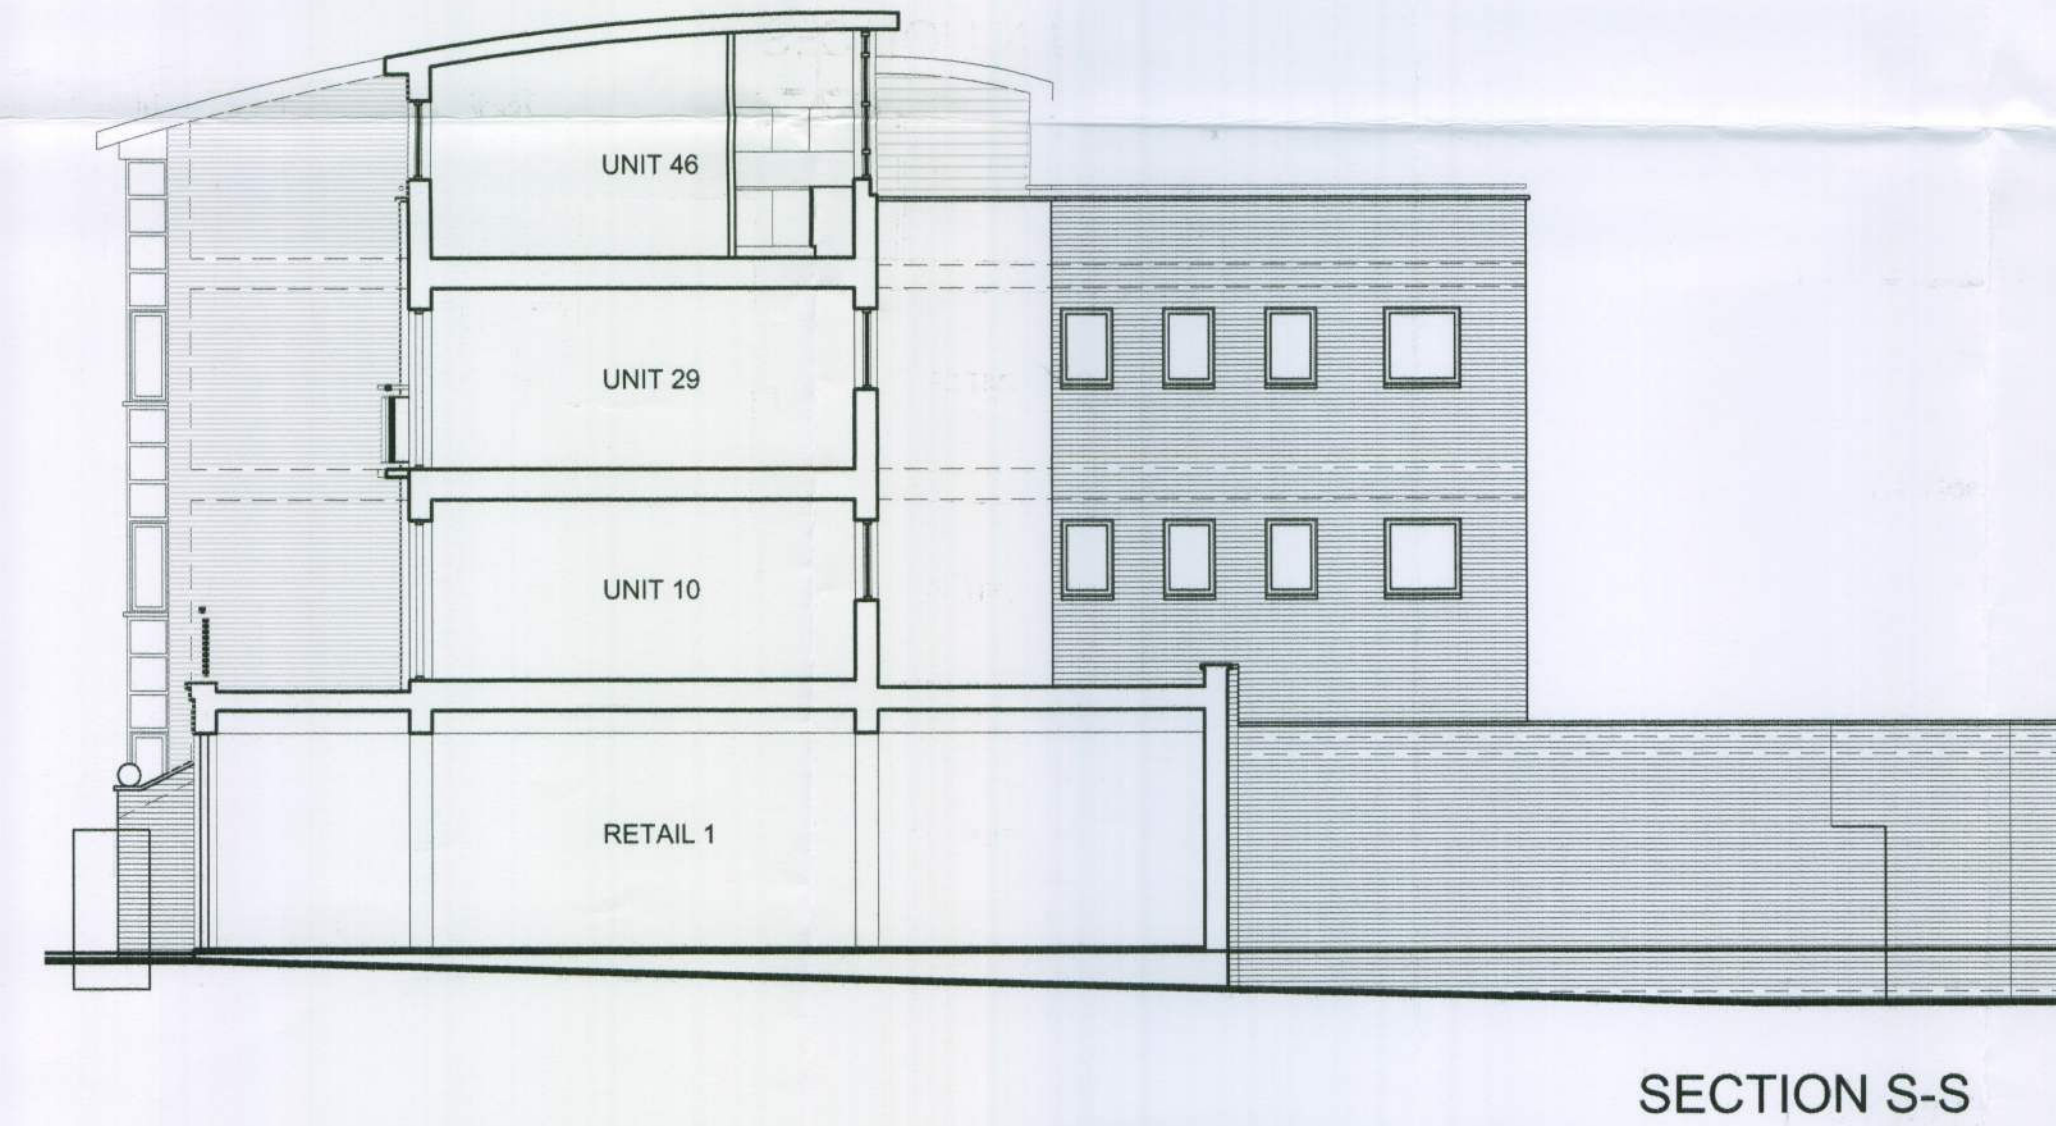
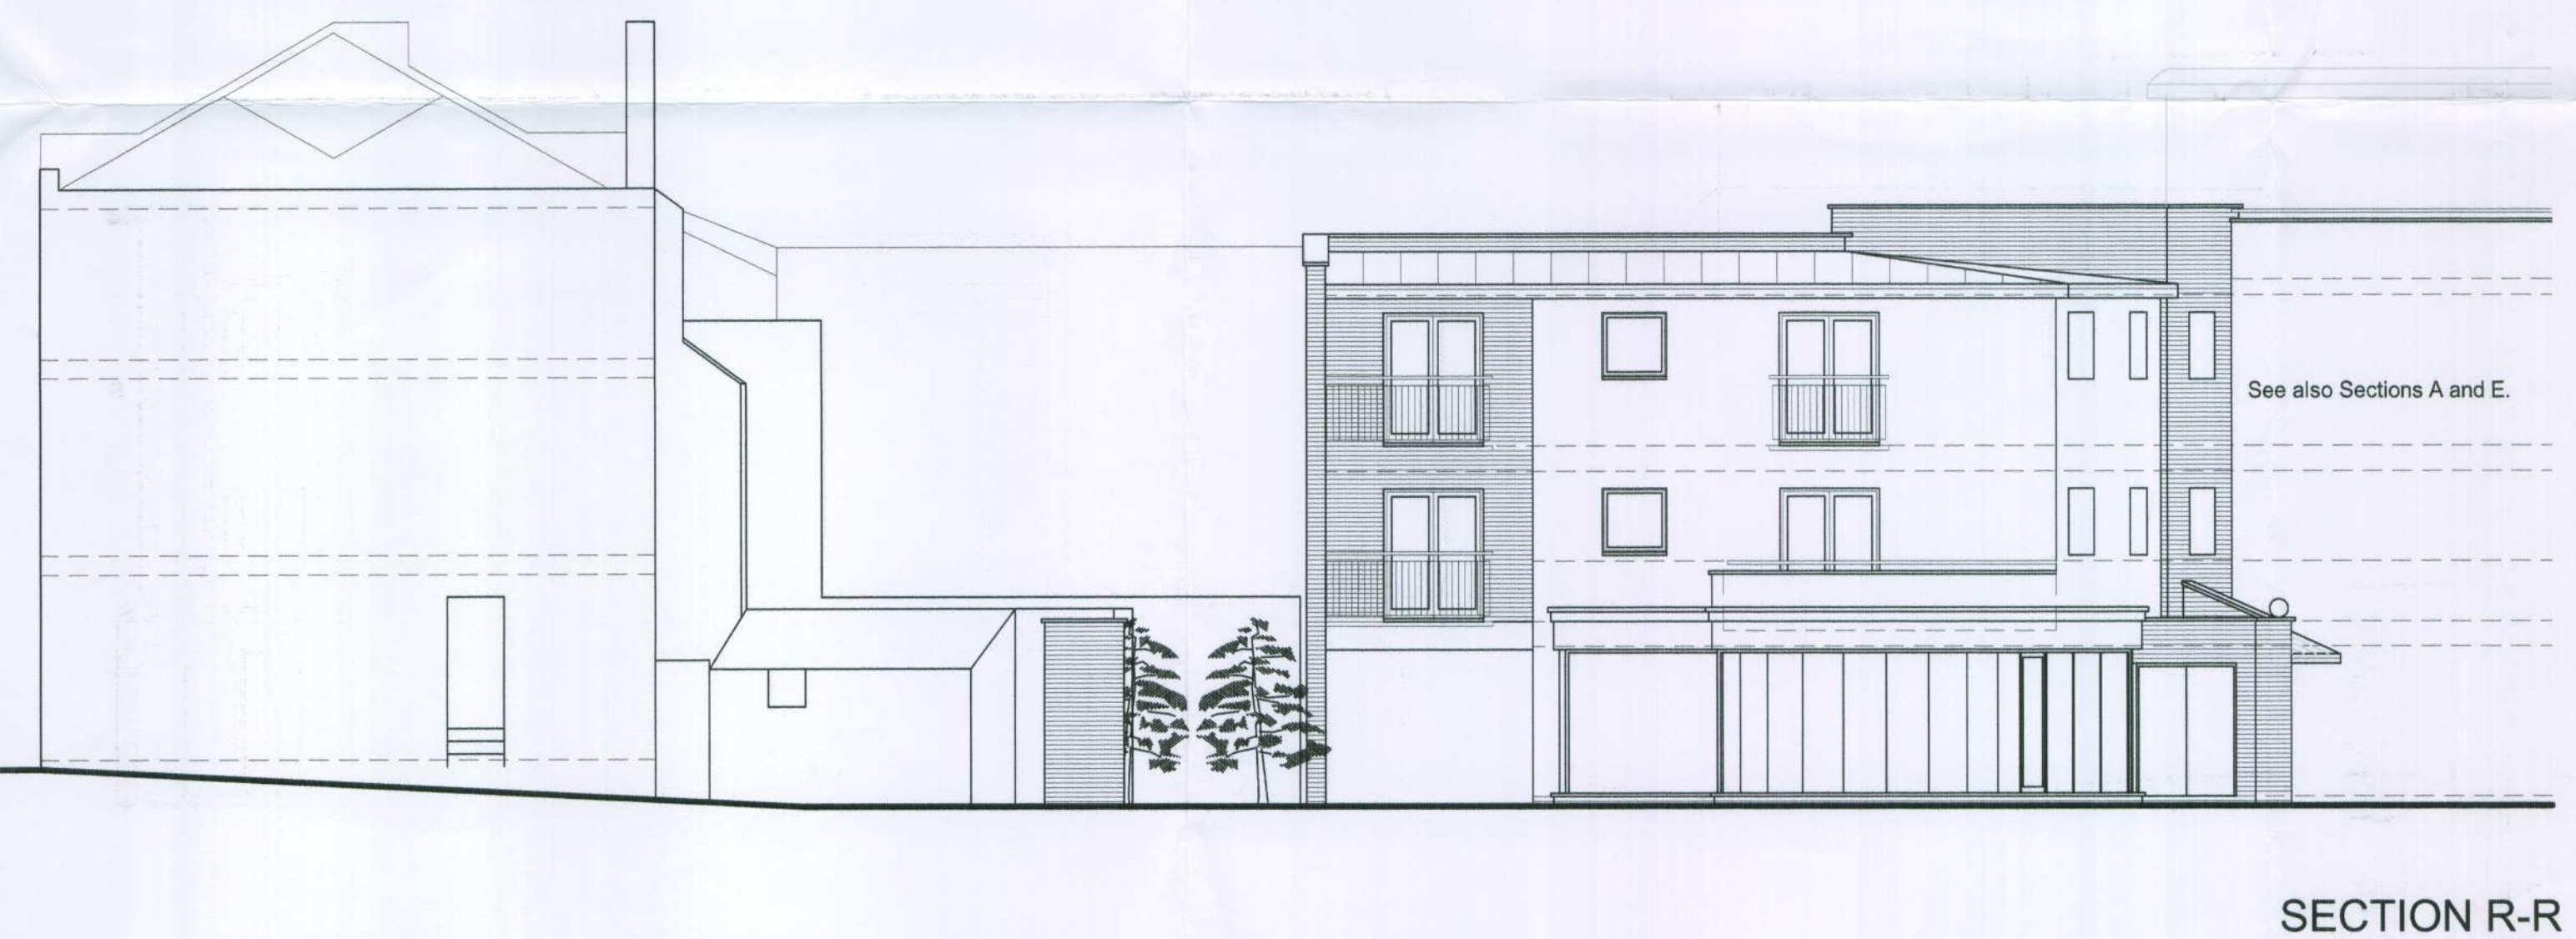
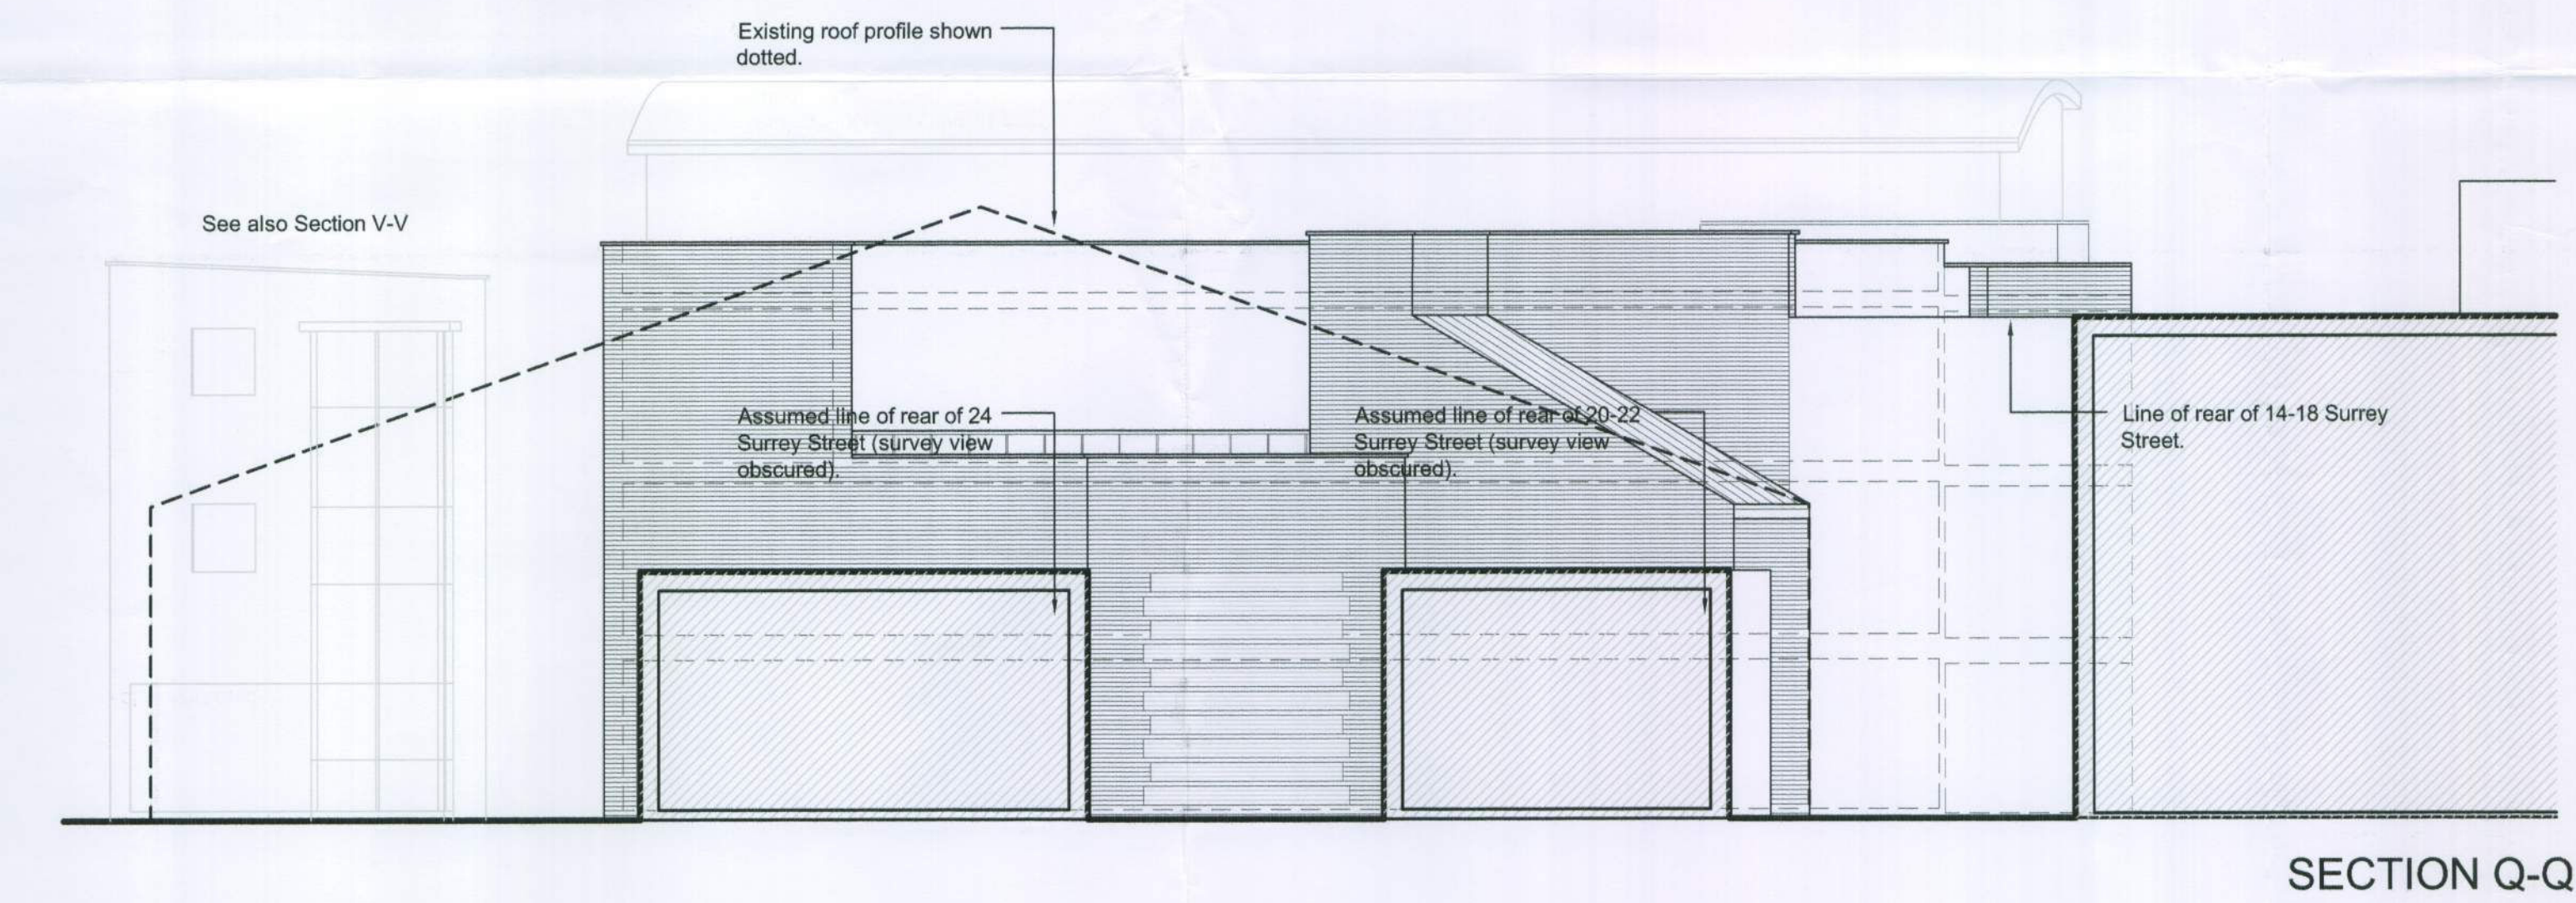


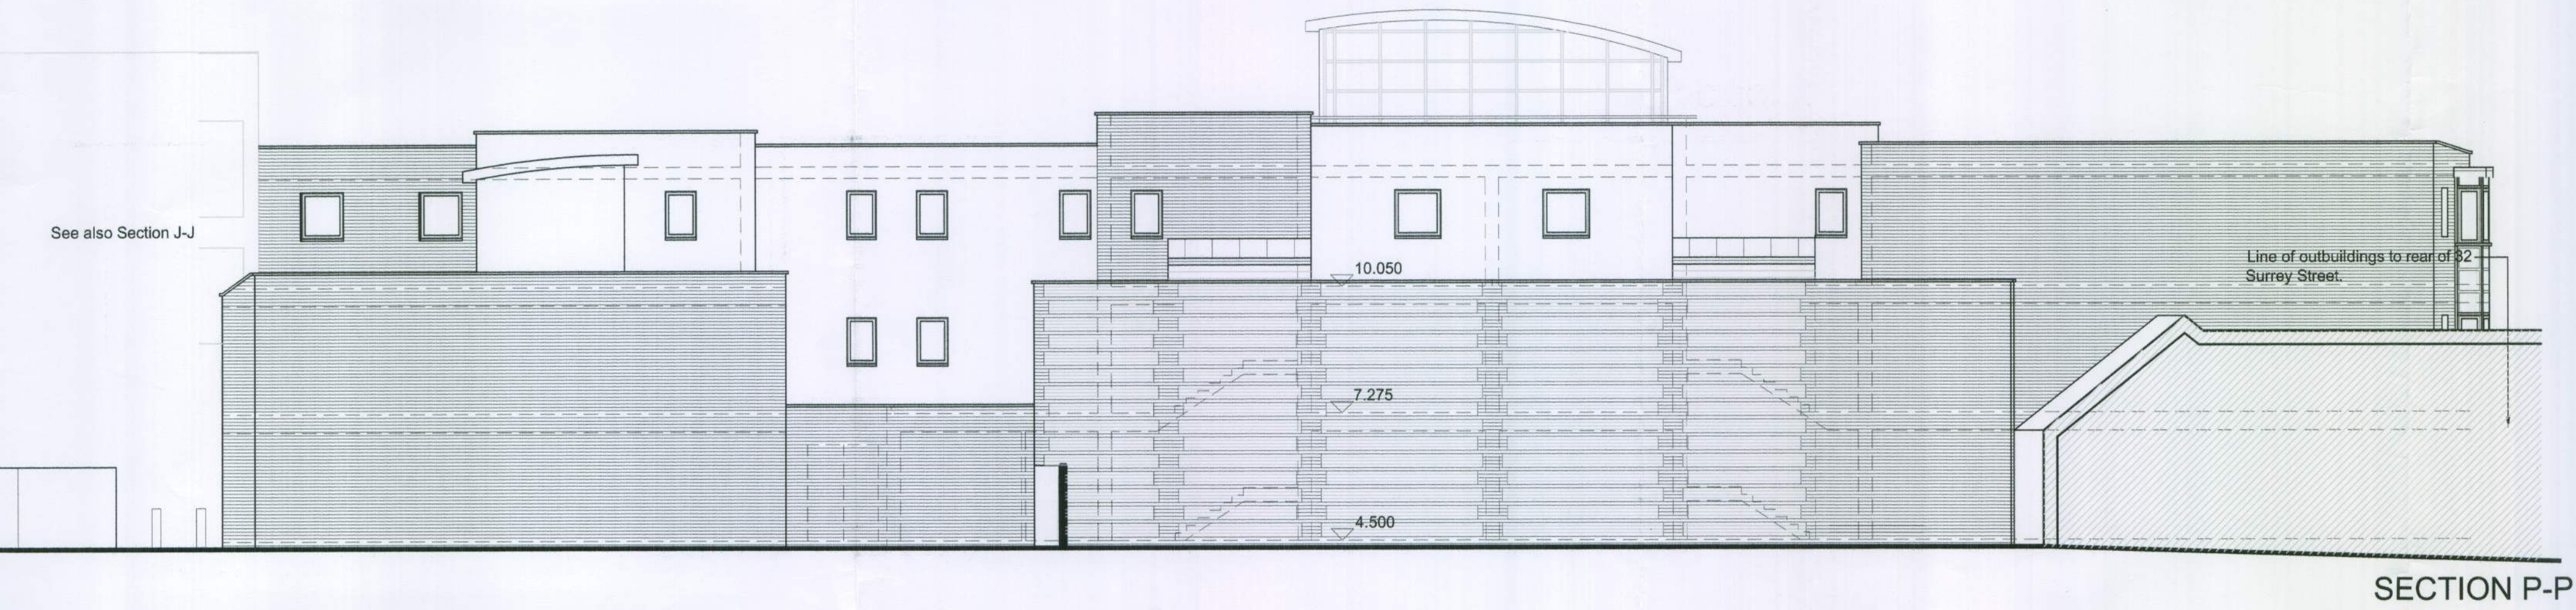

PLANNING

P02 8/12/04 DETAILED FOR PLANNING
P01 14/01/04 PRELIMINARY PLANNING
ISSUE

REV	DATE	NOTE

Job
**LITTLEHAMPTON MARKET
REDEVELOPMENT**



6 Cobden Court
Wimpole Close
Bromley Kent BR2 9JF
Email info@ahparchitectsandsurveyors.co.uk
Tel. 0208-313-1023
Fax. 0208-313-1009

Client
**SOUTHERN HOUSING
GROUP**

Title
**PROPOSED ELEVATIONS
3 OF 4**

Scale 1:100	Date 14/11/04
Drawn DJMcC	Drwg. No. A045/332 Rev. P02

All dimensions to be checked on site. Any discrepancy between the drawing and other information is to be referred to the Partnership. This drawing is copyright.