




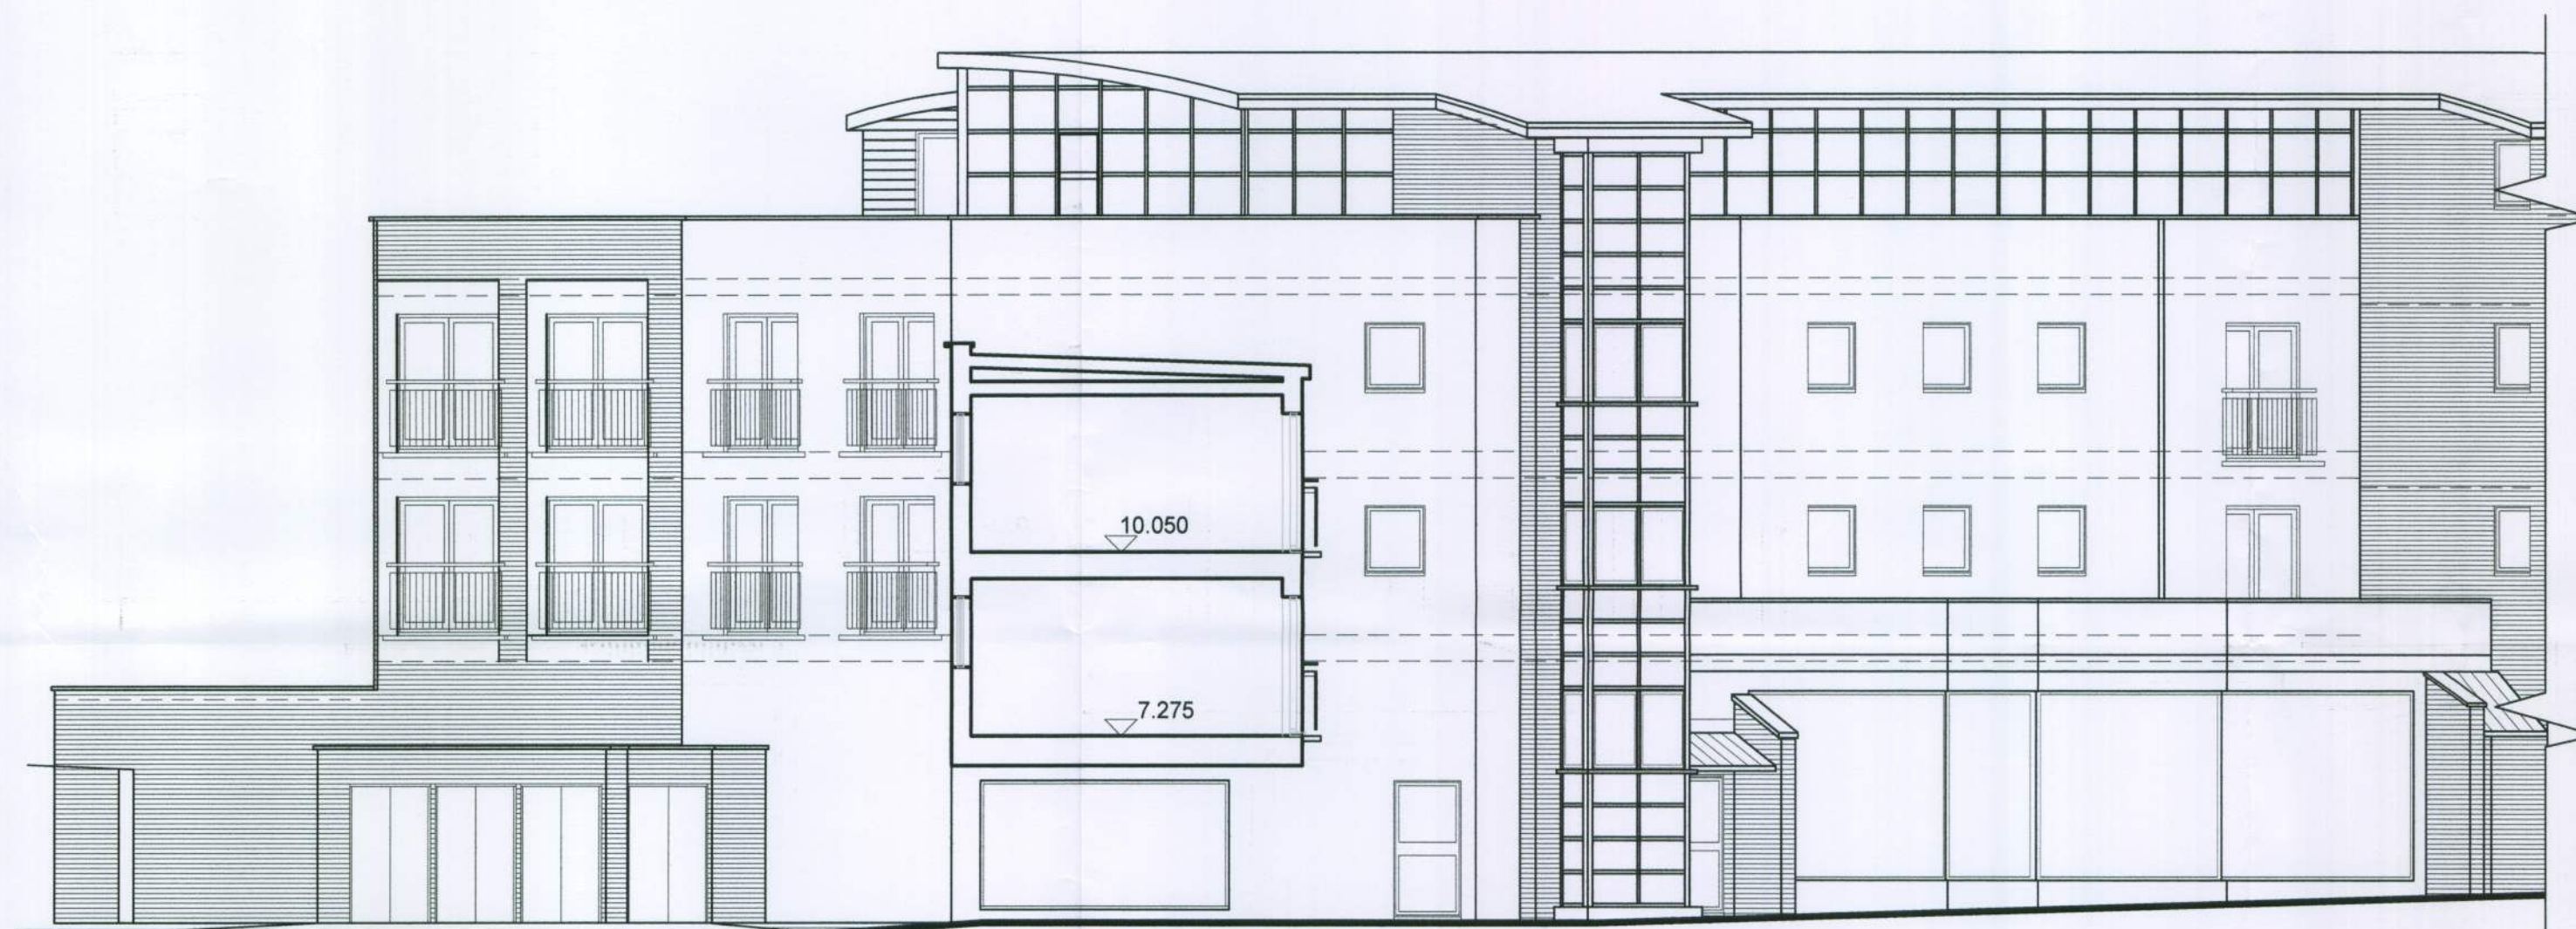


SECTION Y-Y

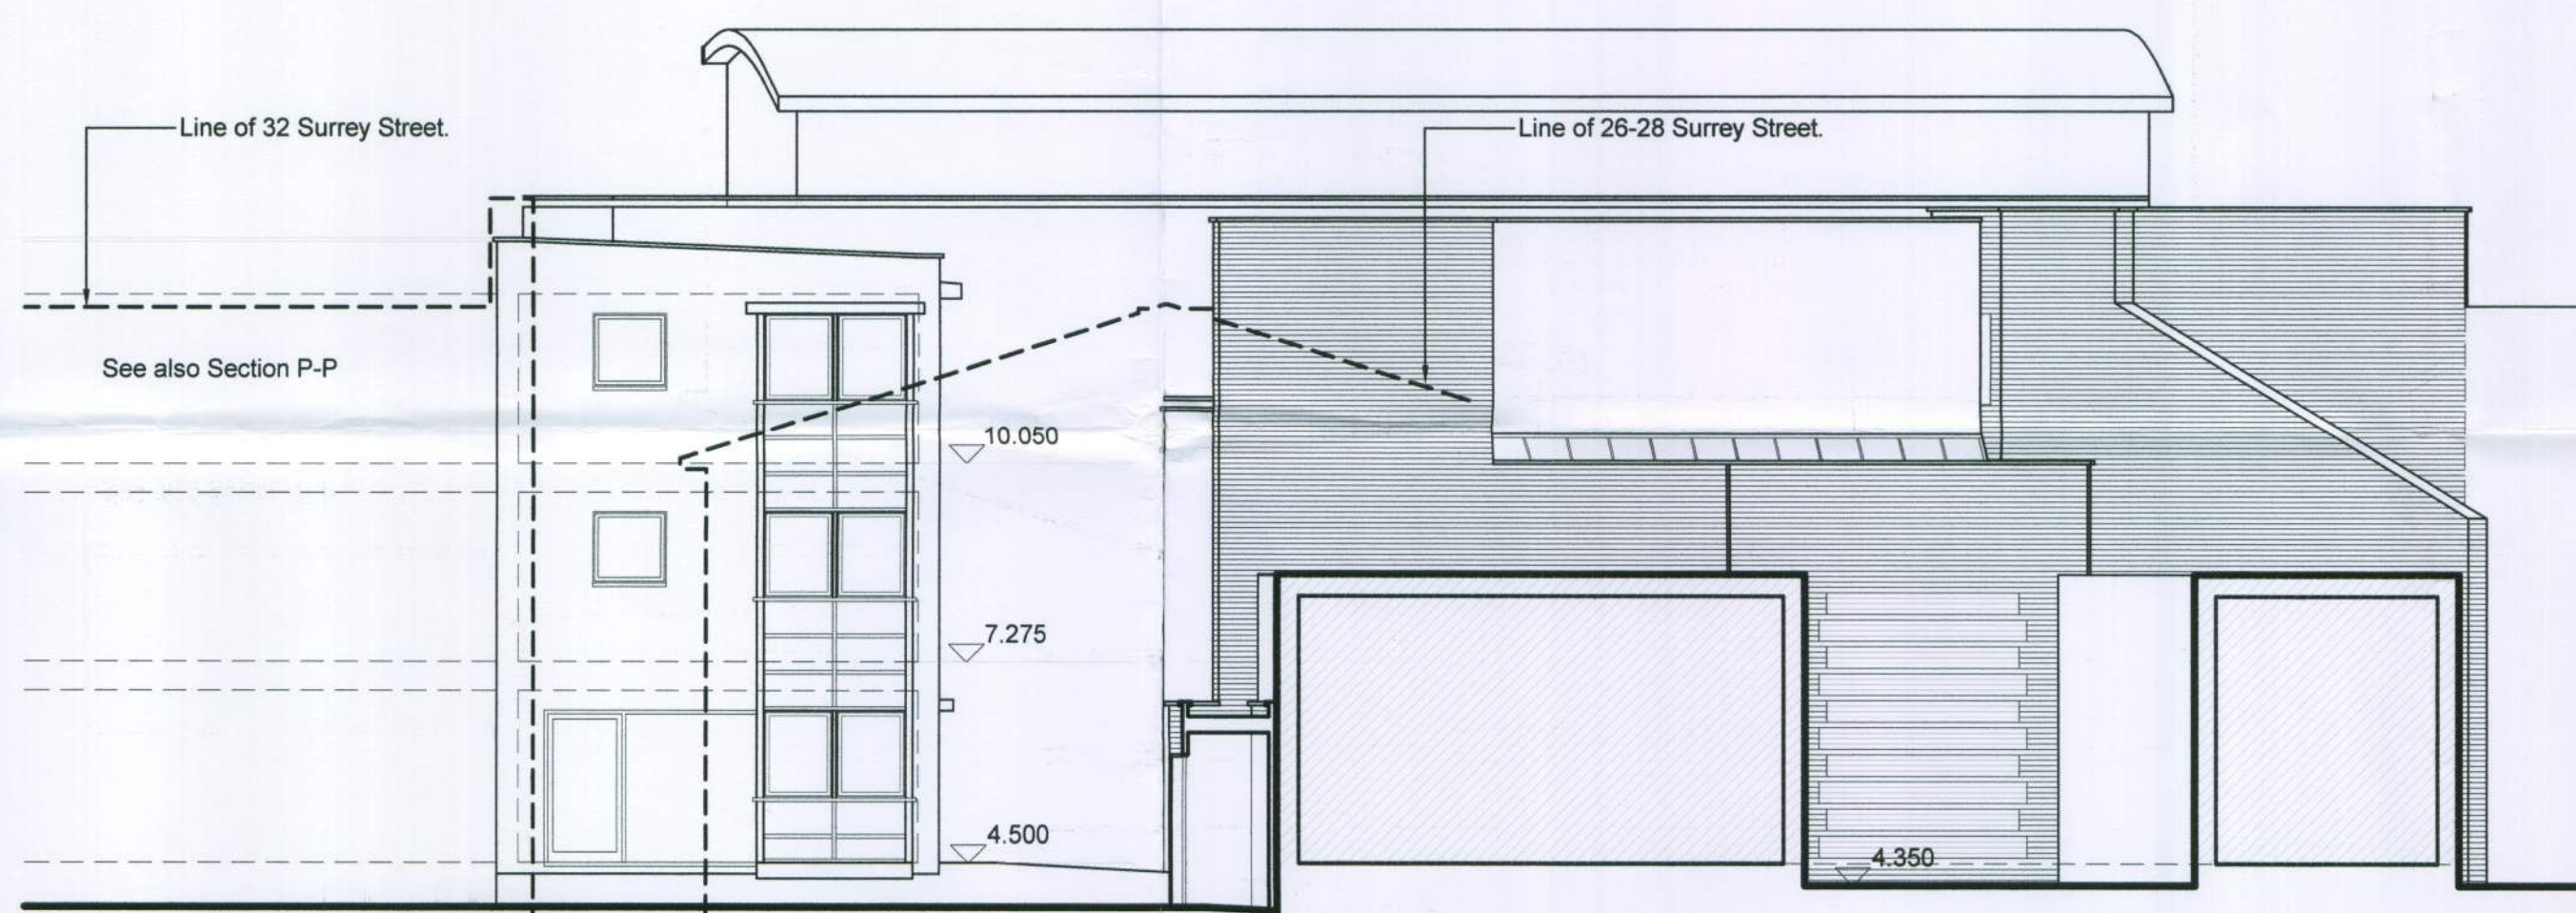


SECTION V-V

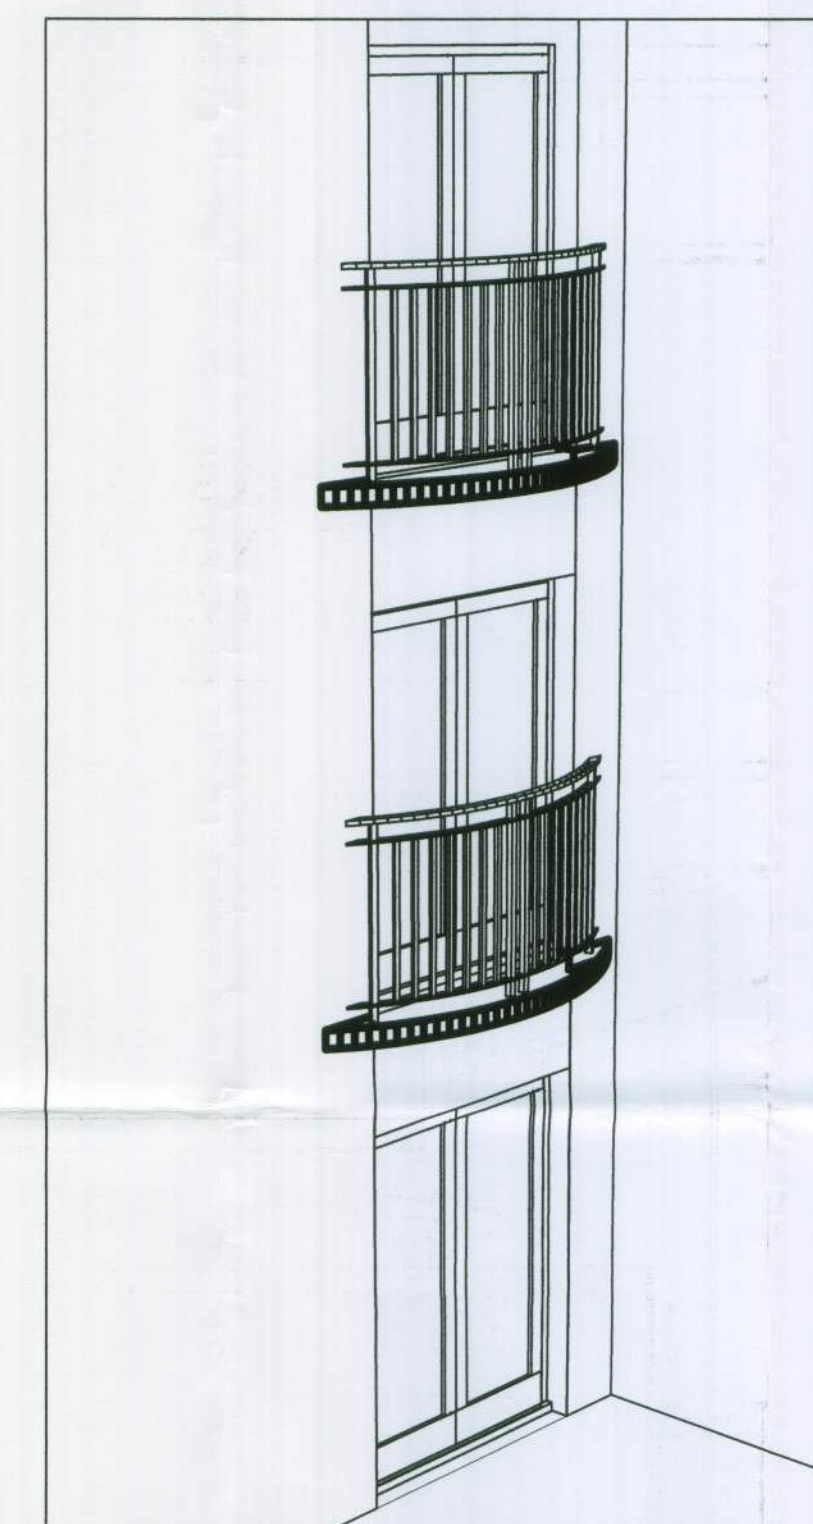

TYPICAL CURVED JULIET
BALCONIES TO UPPER
STOREYS

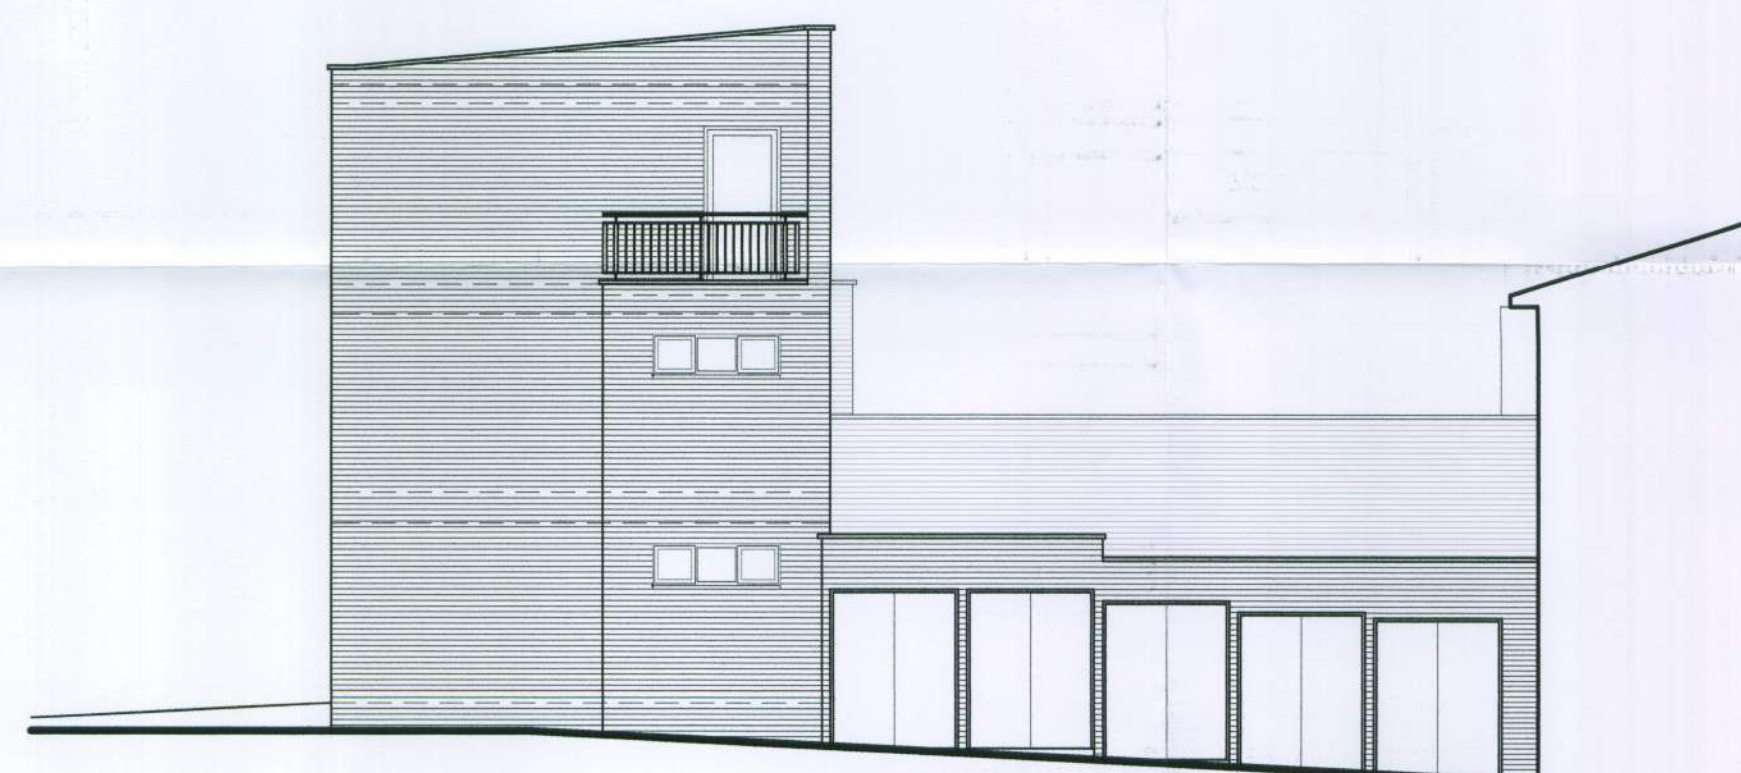

SECTION W-W

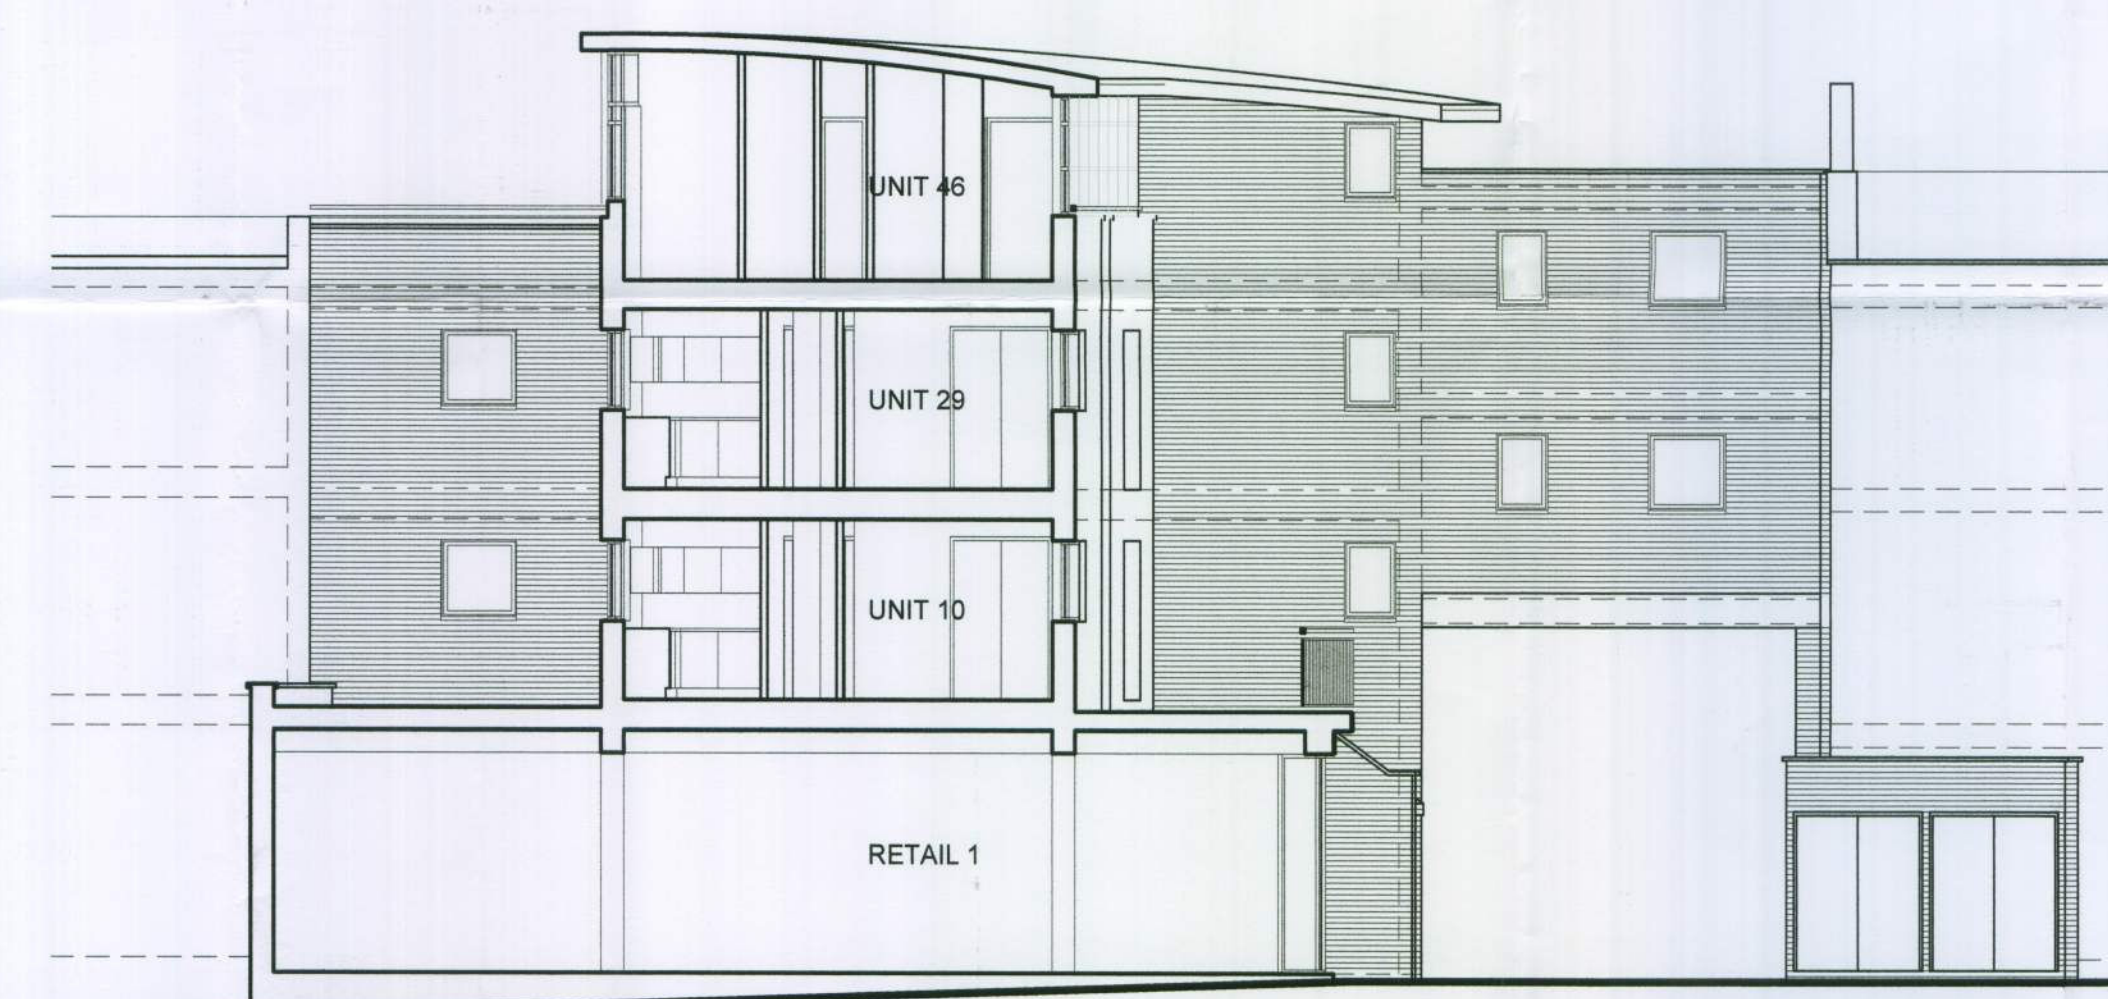

SECTION T-T

P03 22/03/05 SECTION Y-Y ADDED
 P02 8/11/04 DETAILED FOR PLANNING
 P01 14/11/04 PRELIMINARY PLANNING
 ISSUE

REV	DATE	NOTE

Job

**LITTLEHAMPTON MARKET
REDEVELOPMENT**



6 Cobden Court Tel: 0208-313-1023
 Wimpole Close
 Bromley Kent BR2 9JF Fax: 0208-313-1009
 Email: info@ahparchitectsandsurveyors.co.uk

Client

**SOUTHERN HOUSING
GROUP**

Title

**PROPOSED ELEVATIONS
4 OF 4**

Scale

1:100

Date

22/03/05

Drawn

DJMcC

Drwg. No.

A045/333

Rev.

P03

All dimensions to be checked on site. Any discrepancy between the drawing and other information is to be referred to the Partnership. This drawing is copyright.