




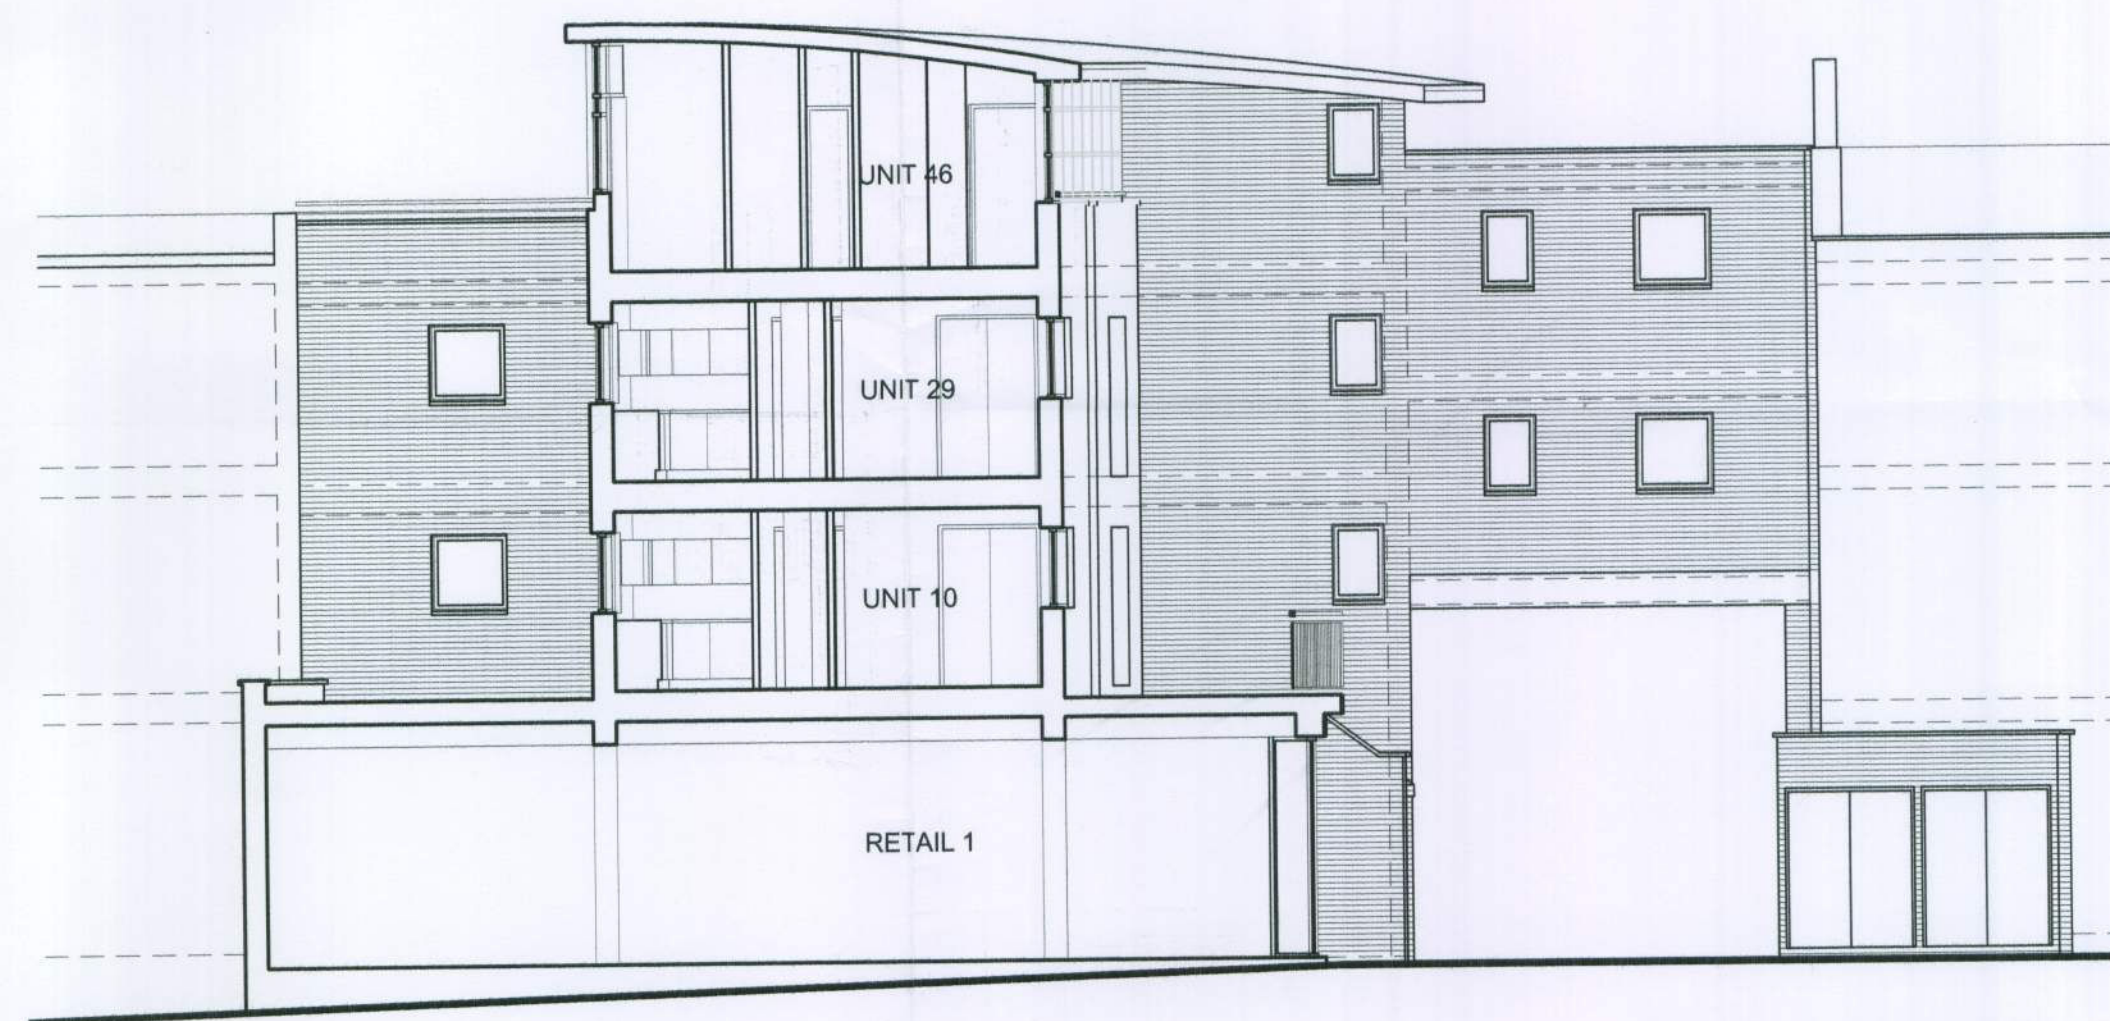


SECTION T-T

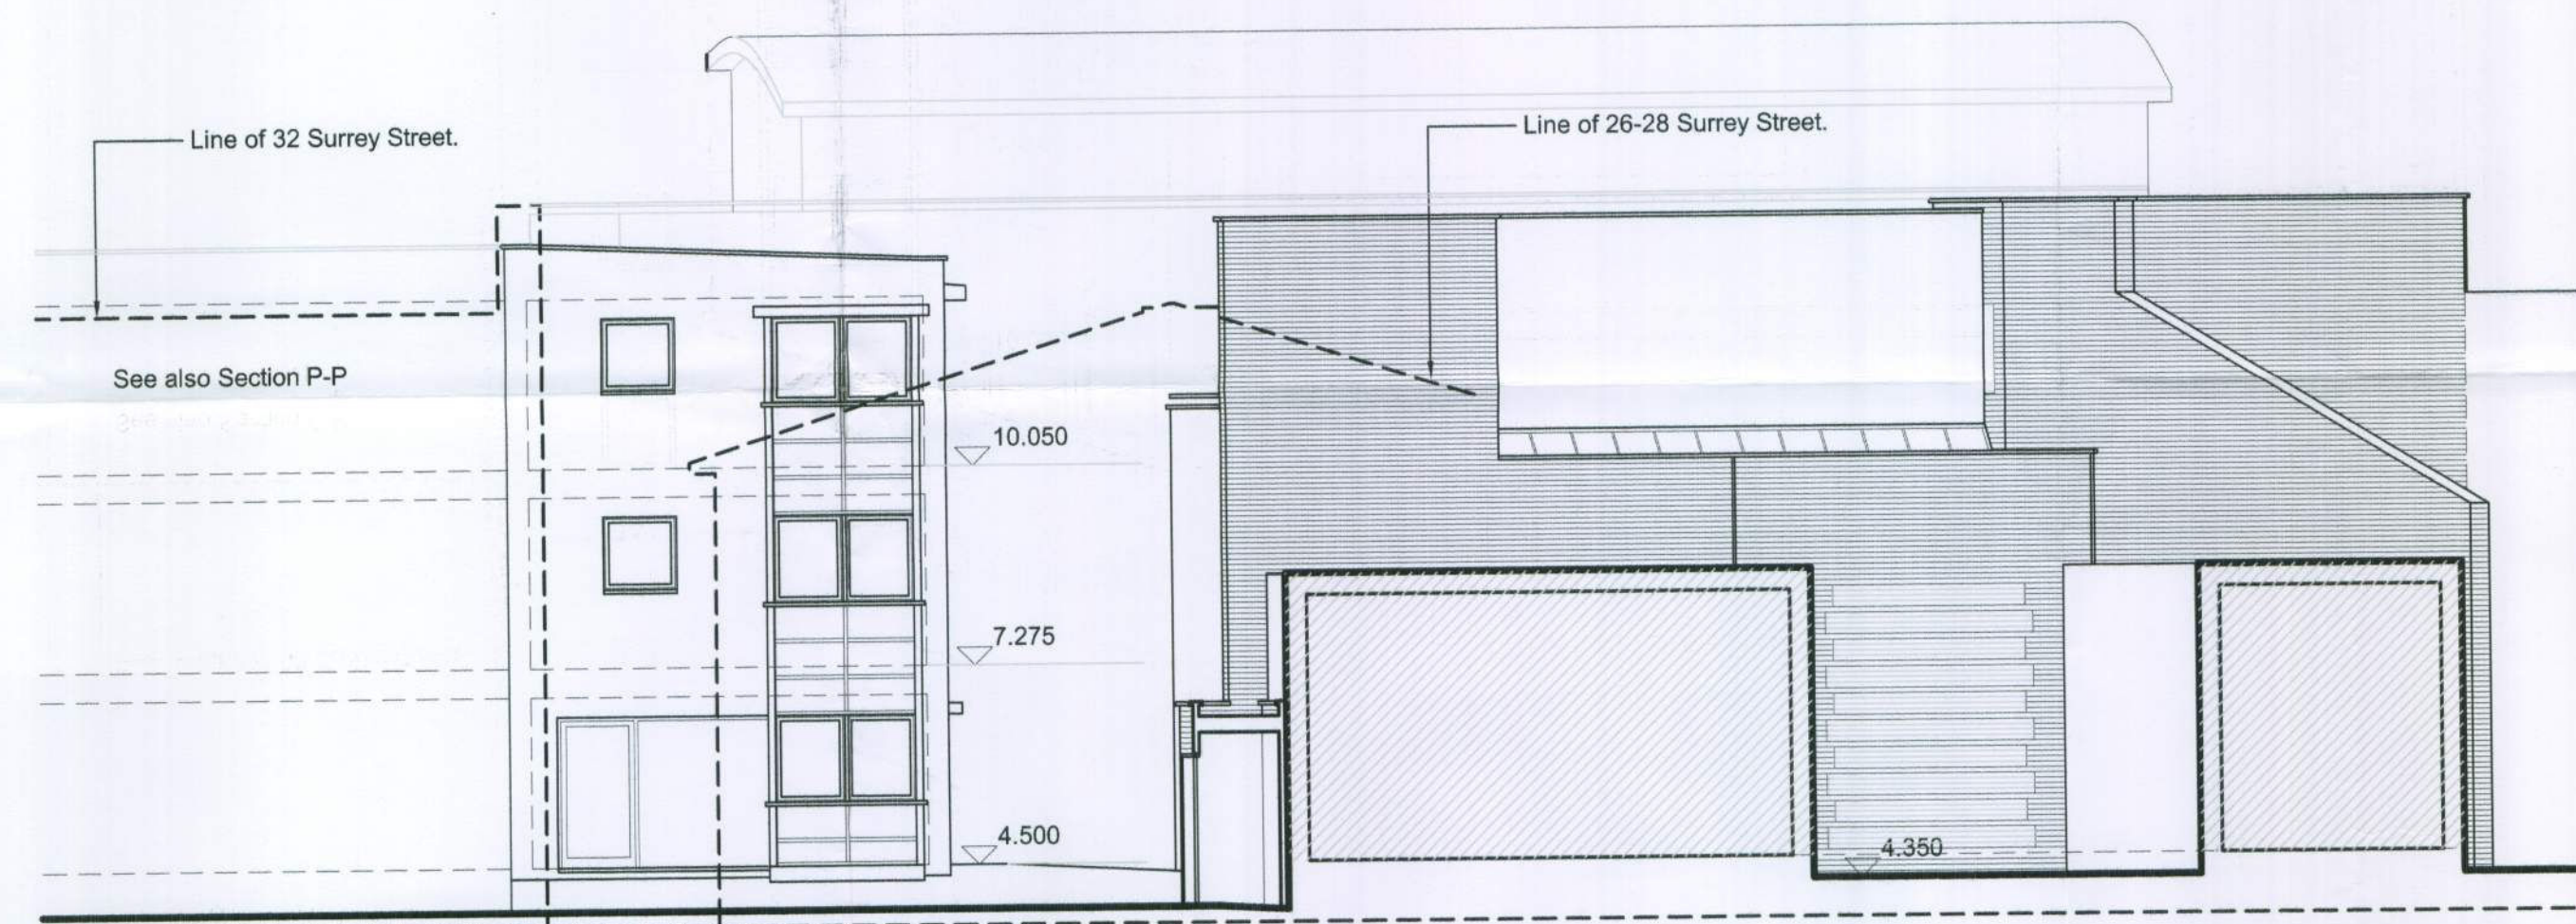

SECTION V-V

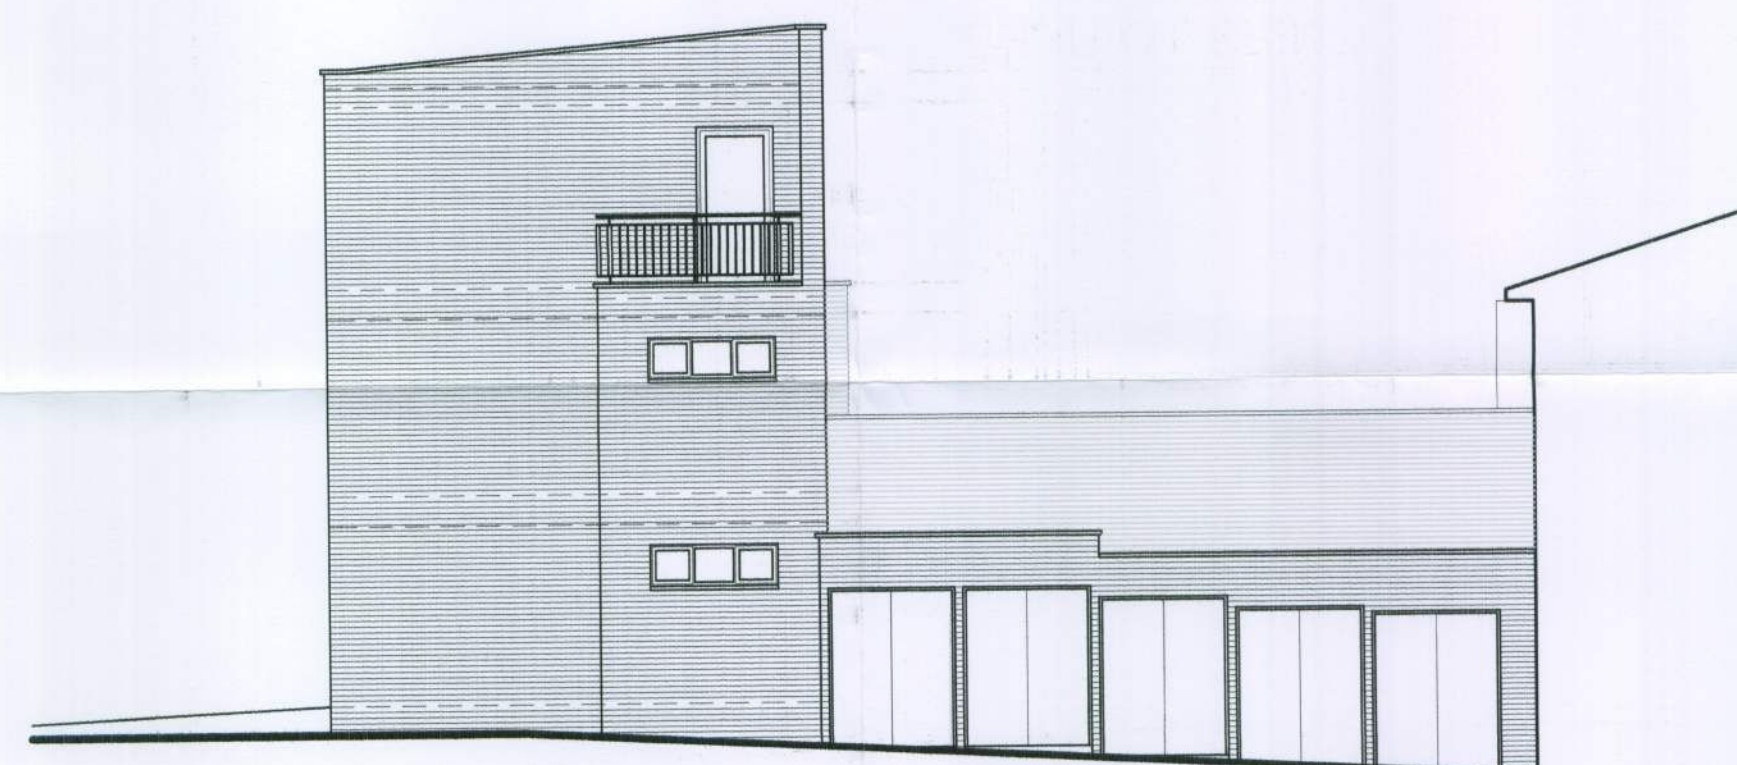

SECTION W-W

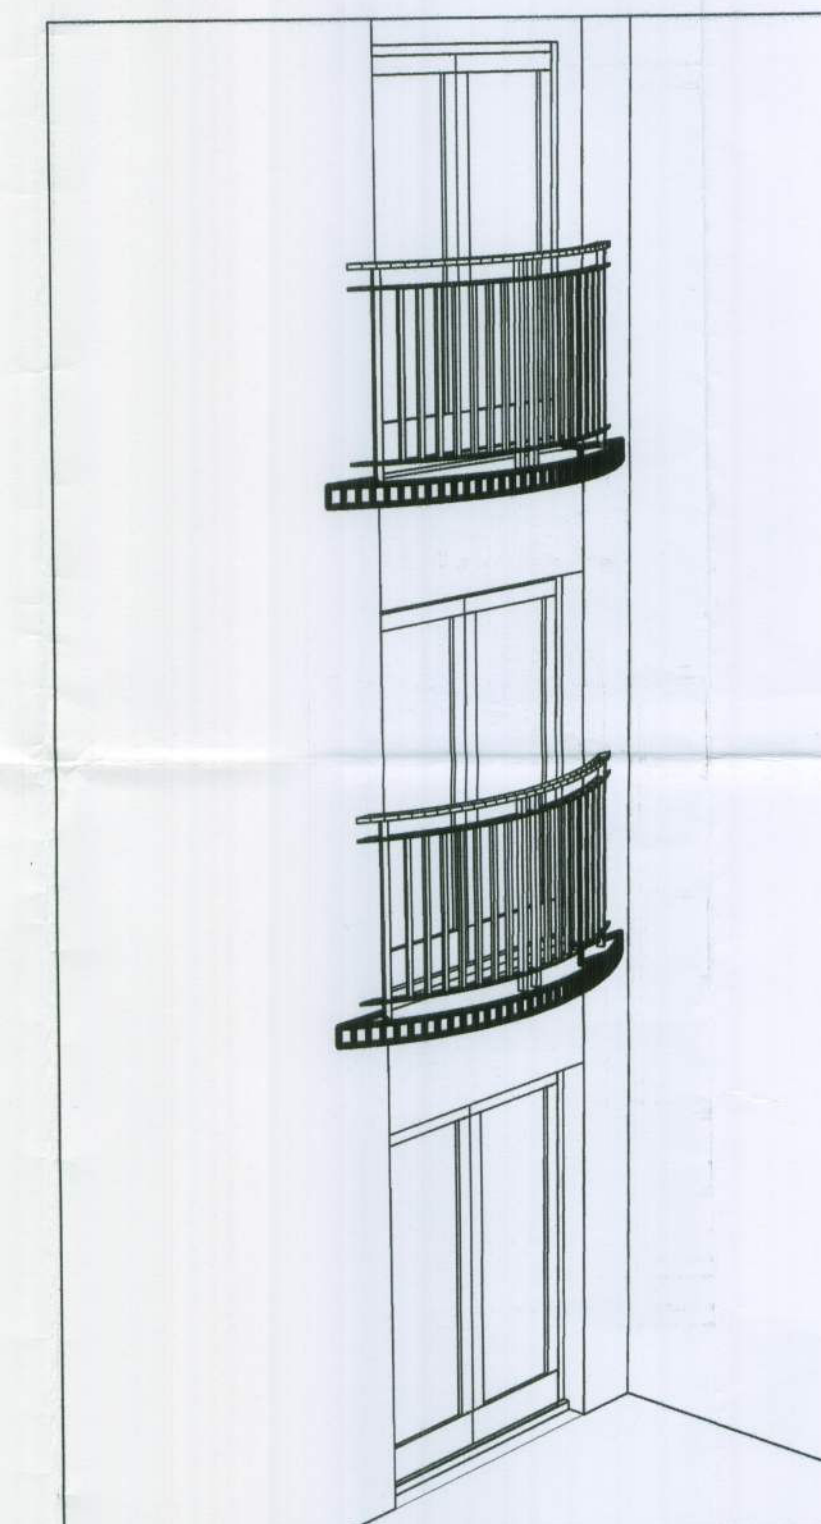

TYPICAL CURVED JULIET
BALCONIES TO UPPER
STOREYS

P02 8/11/04 DETAILED FOR PLANNING
 P01 14/11/04 PRELIMINARY PLANNING
 ISSUE

REV	DATE	NOTE

Job

**LITTLEHAMPTON MARKET
REDEVELOPMENT**



6 Cobden Court
 Wimpole Close
 Bromley Kent BR2 9JF
 Email info@abparchitectsandsurveyors.co.uk
 Tel. 0208-313-1023
 Fax. 0208-313-1009

Client

**SOUTHERN HOUSING
GROUP**

Title
**PROPOSED ELEVATIONS
4 OF 4**

Scale 1:100	Date 14/11/04	
Drawn DJMcc	Drwg. No. A045/333	Rev. P02

All dimensions to be checked on site. Any discrepancy between the drawing and other information is to be referred to the Partnership. This drawing is copyright.