




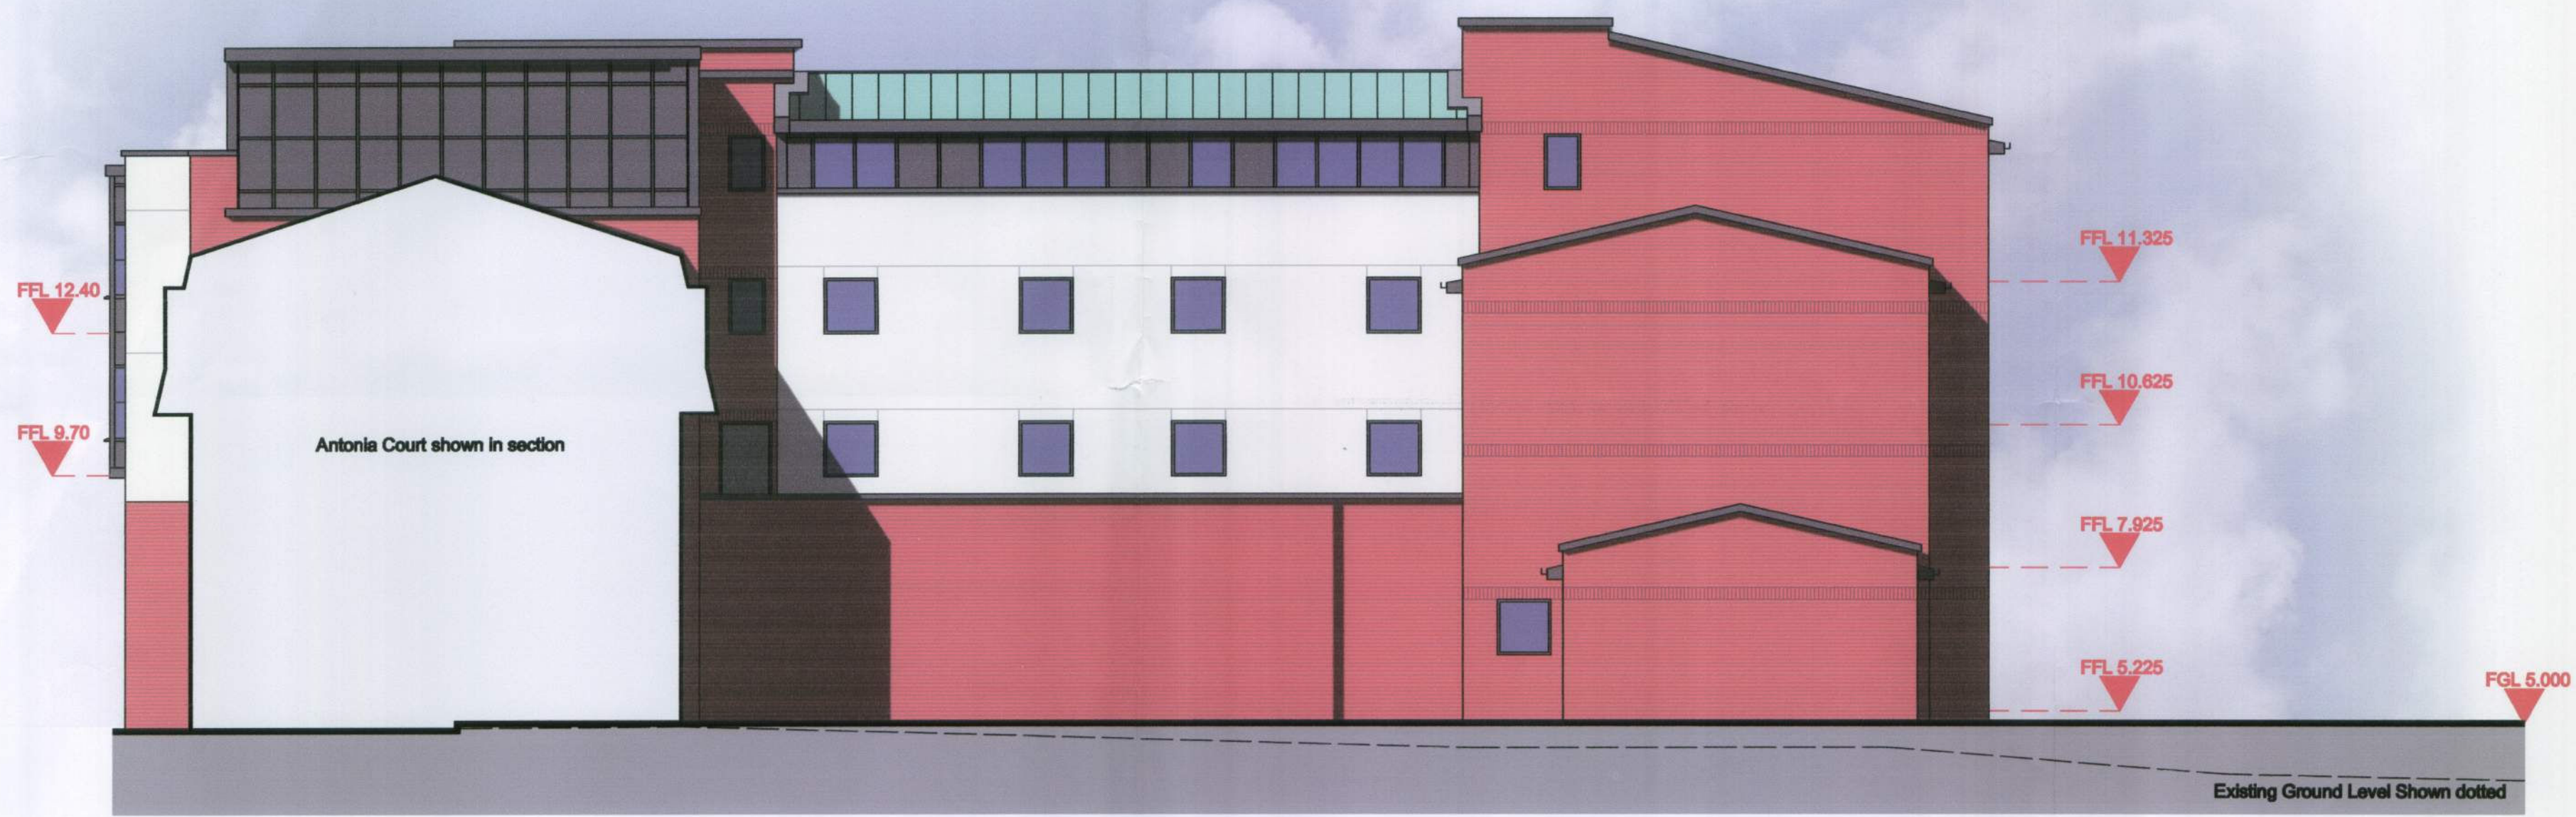

ELEVATION AD

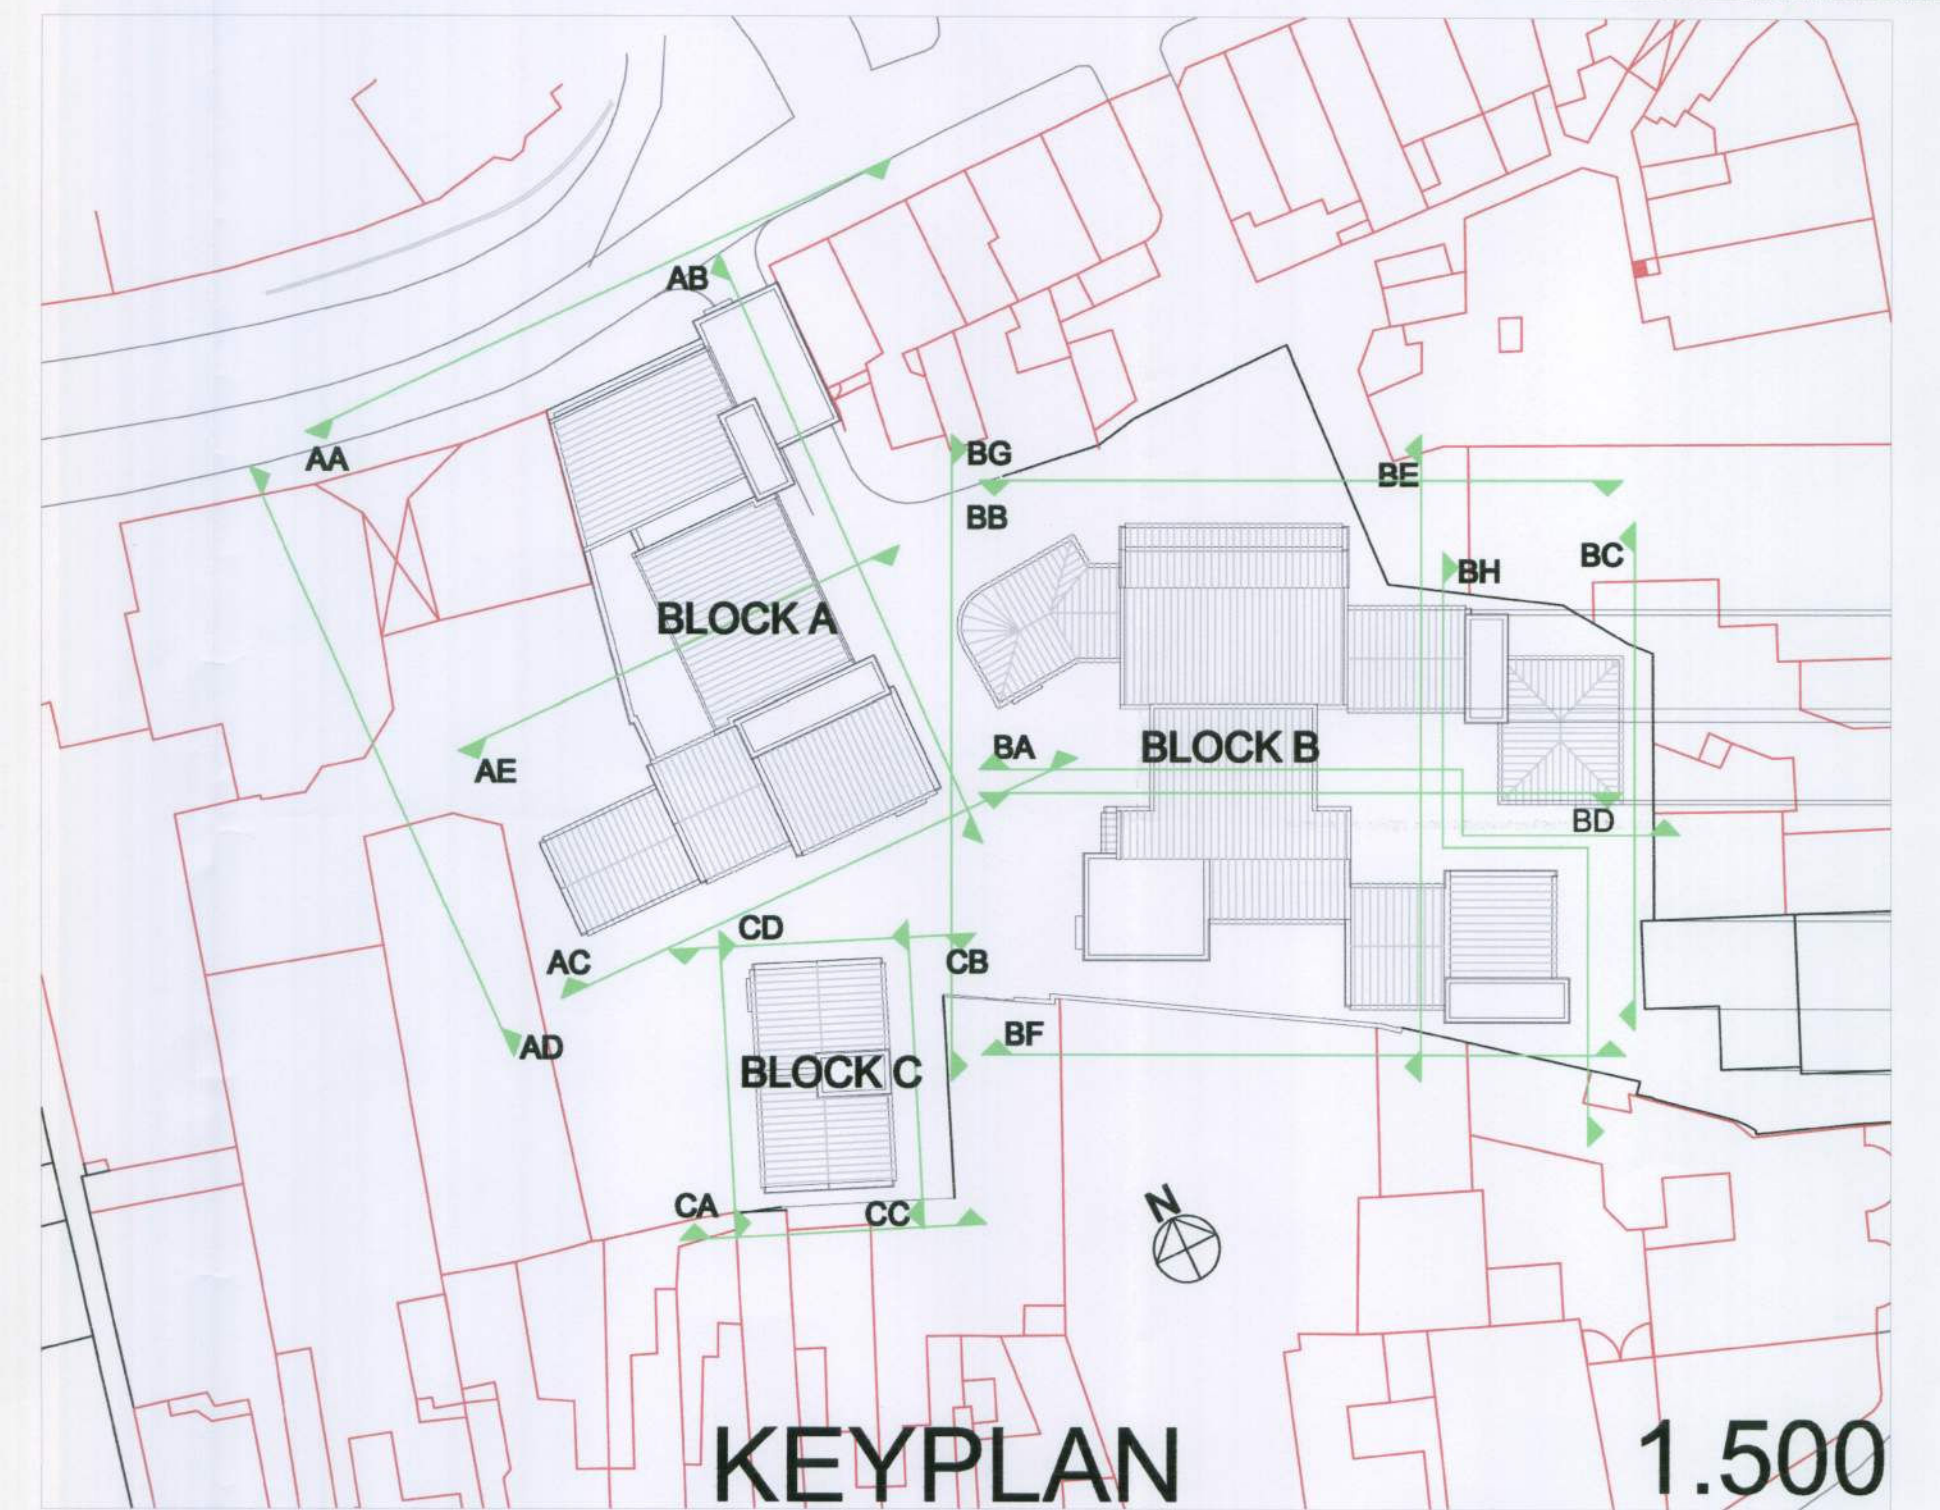

Schedule of Materials	
Windows and Doors to be grey powder coated Aluminium	
	Render - Kilnmaster chemical company Ltd 'K Rend' Buttermilk
	Brickwork - Baggeridge Bricks Ltd Master Red bricks
	Metal standing seam roofing system Kalsp standing seam roofing system, colour RAL6027
	Glazing systems - Kawneer Ltd Polyester powder coat, colour M4L0367-7018
Cappings to be grey powder coated aluminium to match Doors, Windows and Cladding	

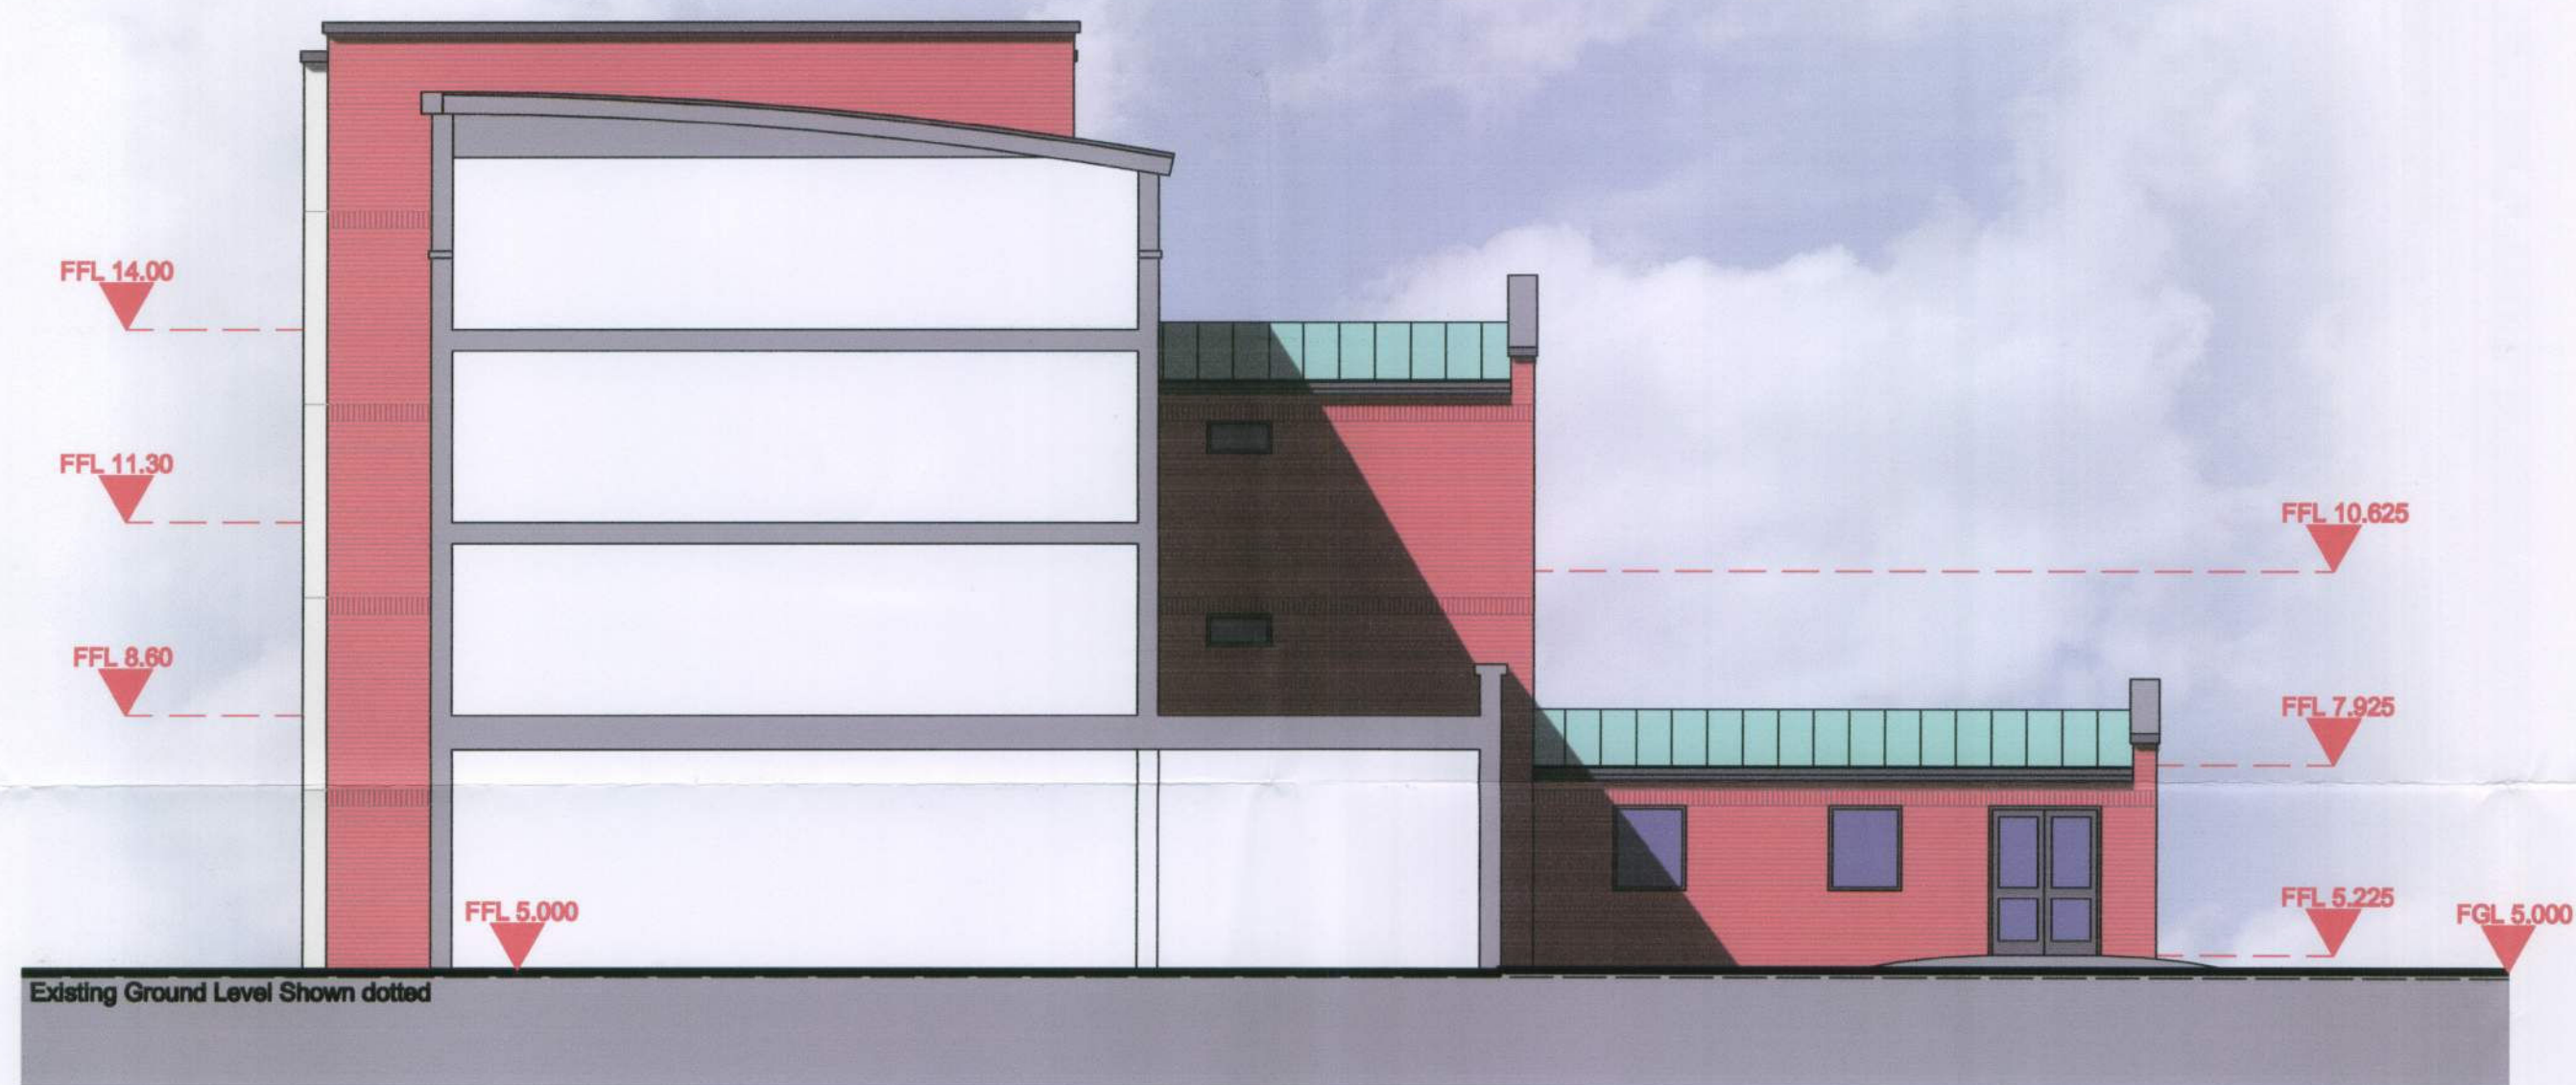

ELEVATION AE

A	03.07.08	FLOOR LEVELS, ELEVATION PLAN AND SCHEDULE OF MATERIALS ADDED
---	----------	--

REV	DATE	NOTE
-----	------	------

Project
LITTLEHAMPTON MARKET



6 Cobden Court
 Wimpole Close
 Bromley Kent, BR2 9JF
 Email: info@ahparchitectsandsurveyors.co.uk
 Tel: 0208-313-1023
 Fax: 0208-313-1009

Client

HYDE-MARTLET

Title

**PROPOSED ELEVATIONS
 BLOCK A**

Scale	Date	
1:100@A1	15.07.08	
Drawn	Drwg. No.	Rev.
RJ	A217-112	A

All dimensions to be checked on site. Any discrepancy between the drawing and other information is to be referred to the Partnership. This drawing is copyright.