




ELEVATION AA

Schedule of Materials	
Windows and Doors to be grey powder coated Aluminium	
	Render - Kilsaughter chemical company Ltd "K Rend" Buttermilk
	Brickwork - Baggebridge Bricks Ltd Mataro Red bricks
	Metal standing seam roofing system Kalsip standing seam roofing system, colour RAL0027
	Glazing systems - Kewness Ltd Polyester powder coat, colour M4L0367-7016
Cappings to be grey powder coated aluminium to match Doors, Windows and Cladding	

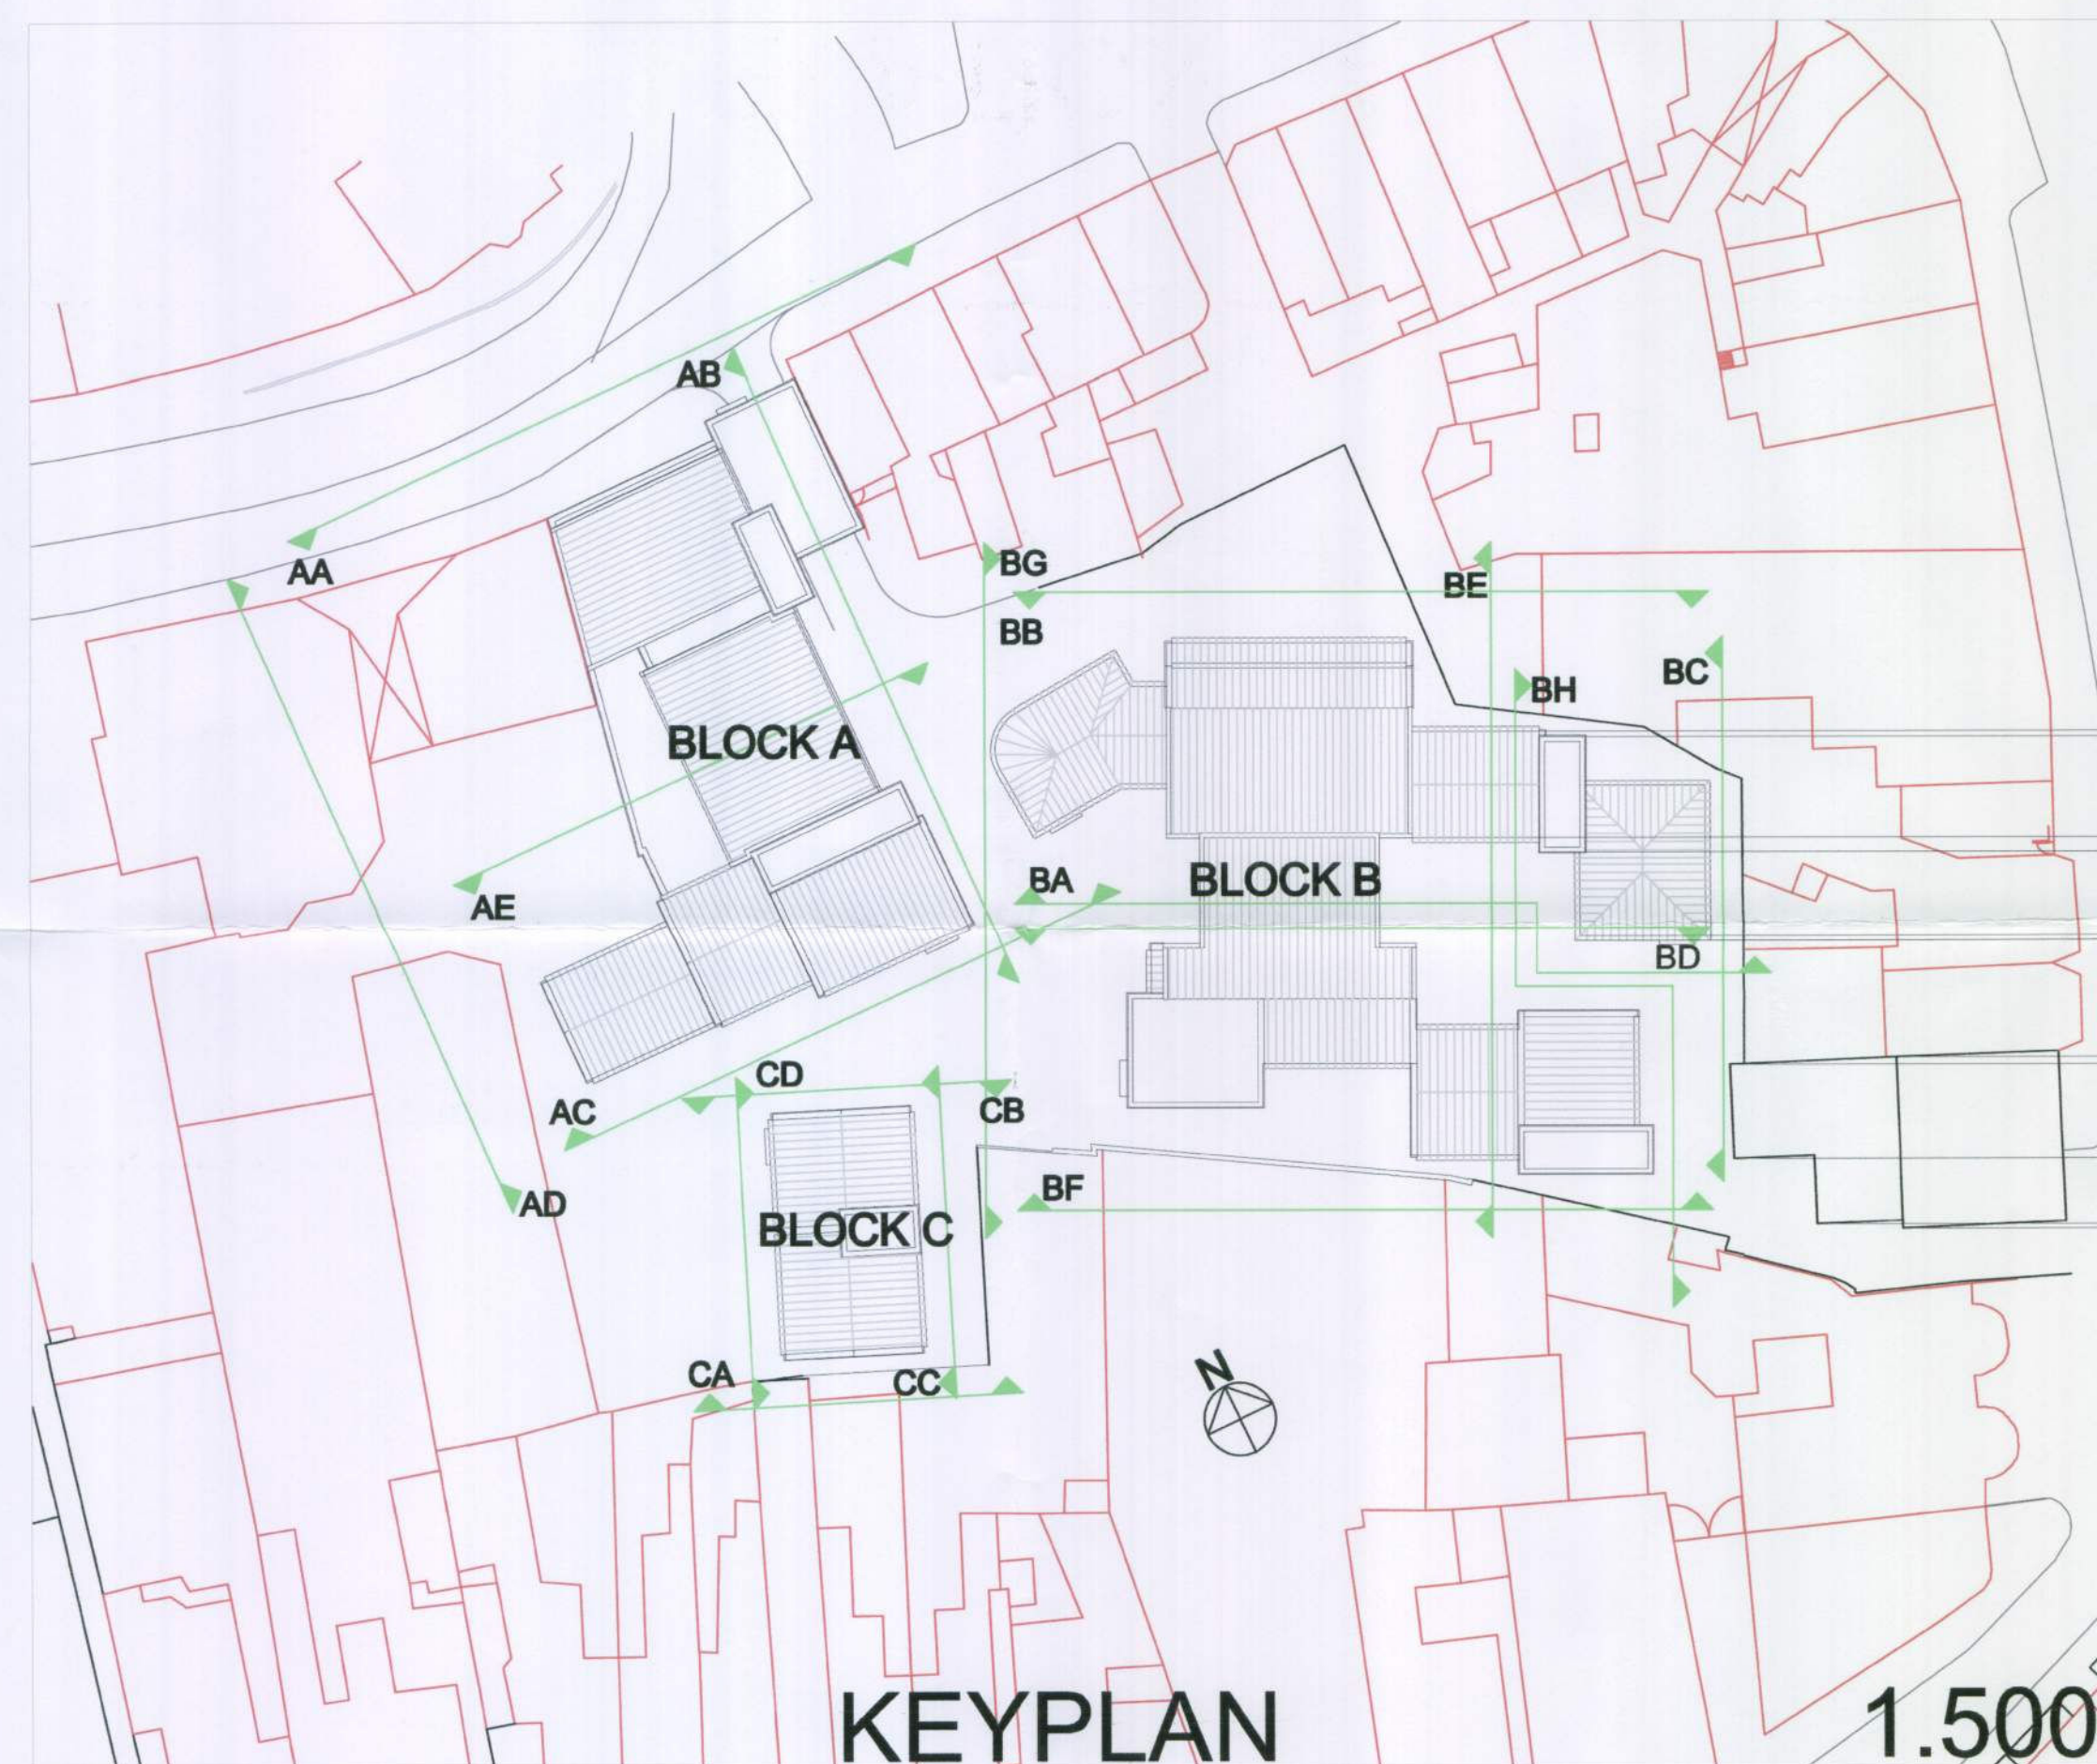

REV	DATE	NOTE
A	03.07.08	FLOOR LEVELS, ELEVATION PLAN AND SCHEDULE OF MATERIALS ADDED
Project		
LITTLEHAMPTON MARKET		



6 Cobden Court
 Wimpole Close
 Bromley Kent, BR2 9JF
 Email: info@ahparchitectsandsurveyors.co.uk
 Tel: 0208-313-1023
 Fax: 0208-313-1008

Client

HYDE-MARTLET

Title

PROPOSED ELEVATIONS
 BLOCK A

Scale	Date	Drawn	Drwg. No.	Rev.
1:100@A1	15.07.08	RJ	A217-110	A

All dimensions to be checked on site. Any discrepancy between the drawing and other information is to be referred to the Partnership. This drawing is copyright.