




ELEVATION BE

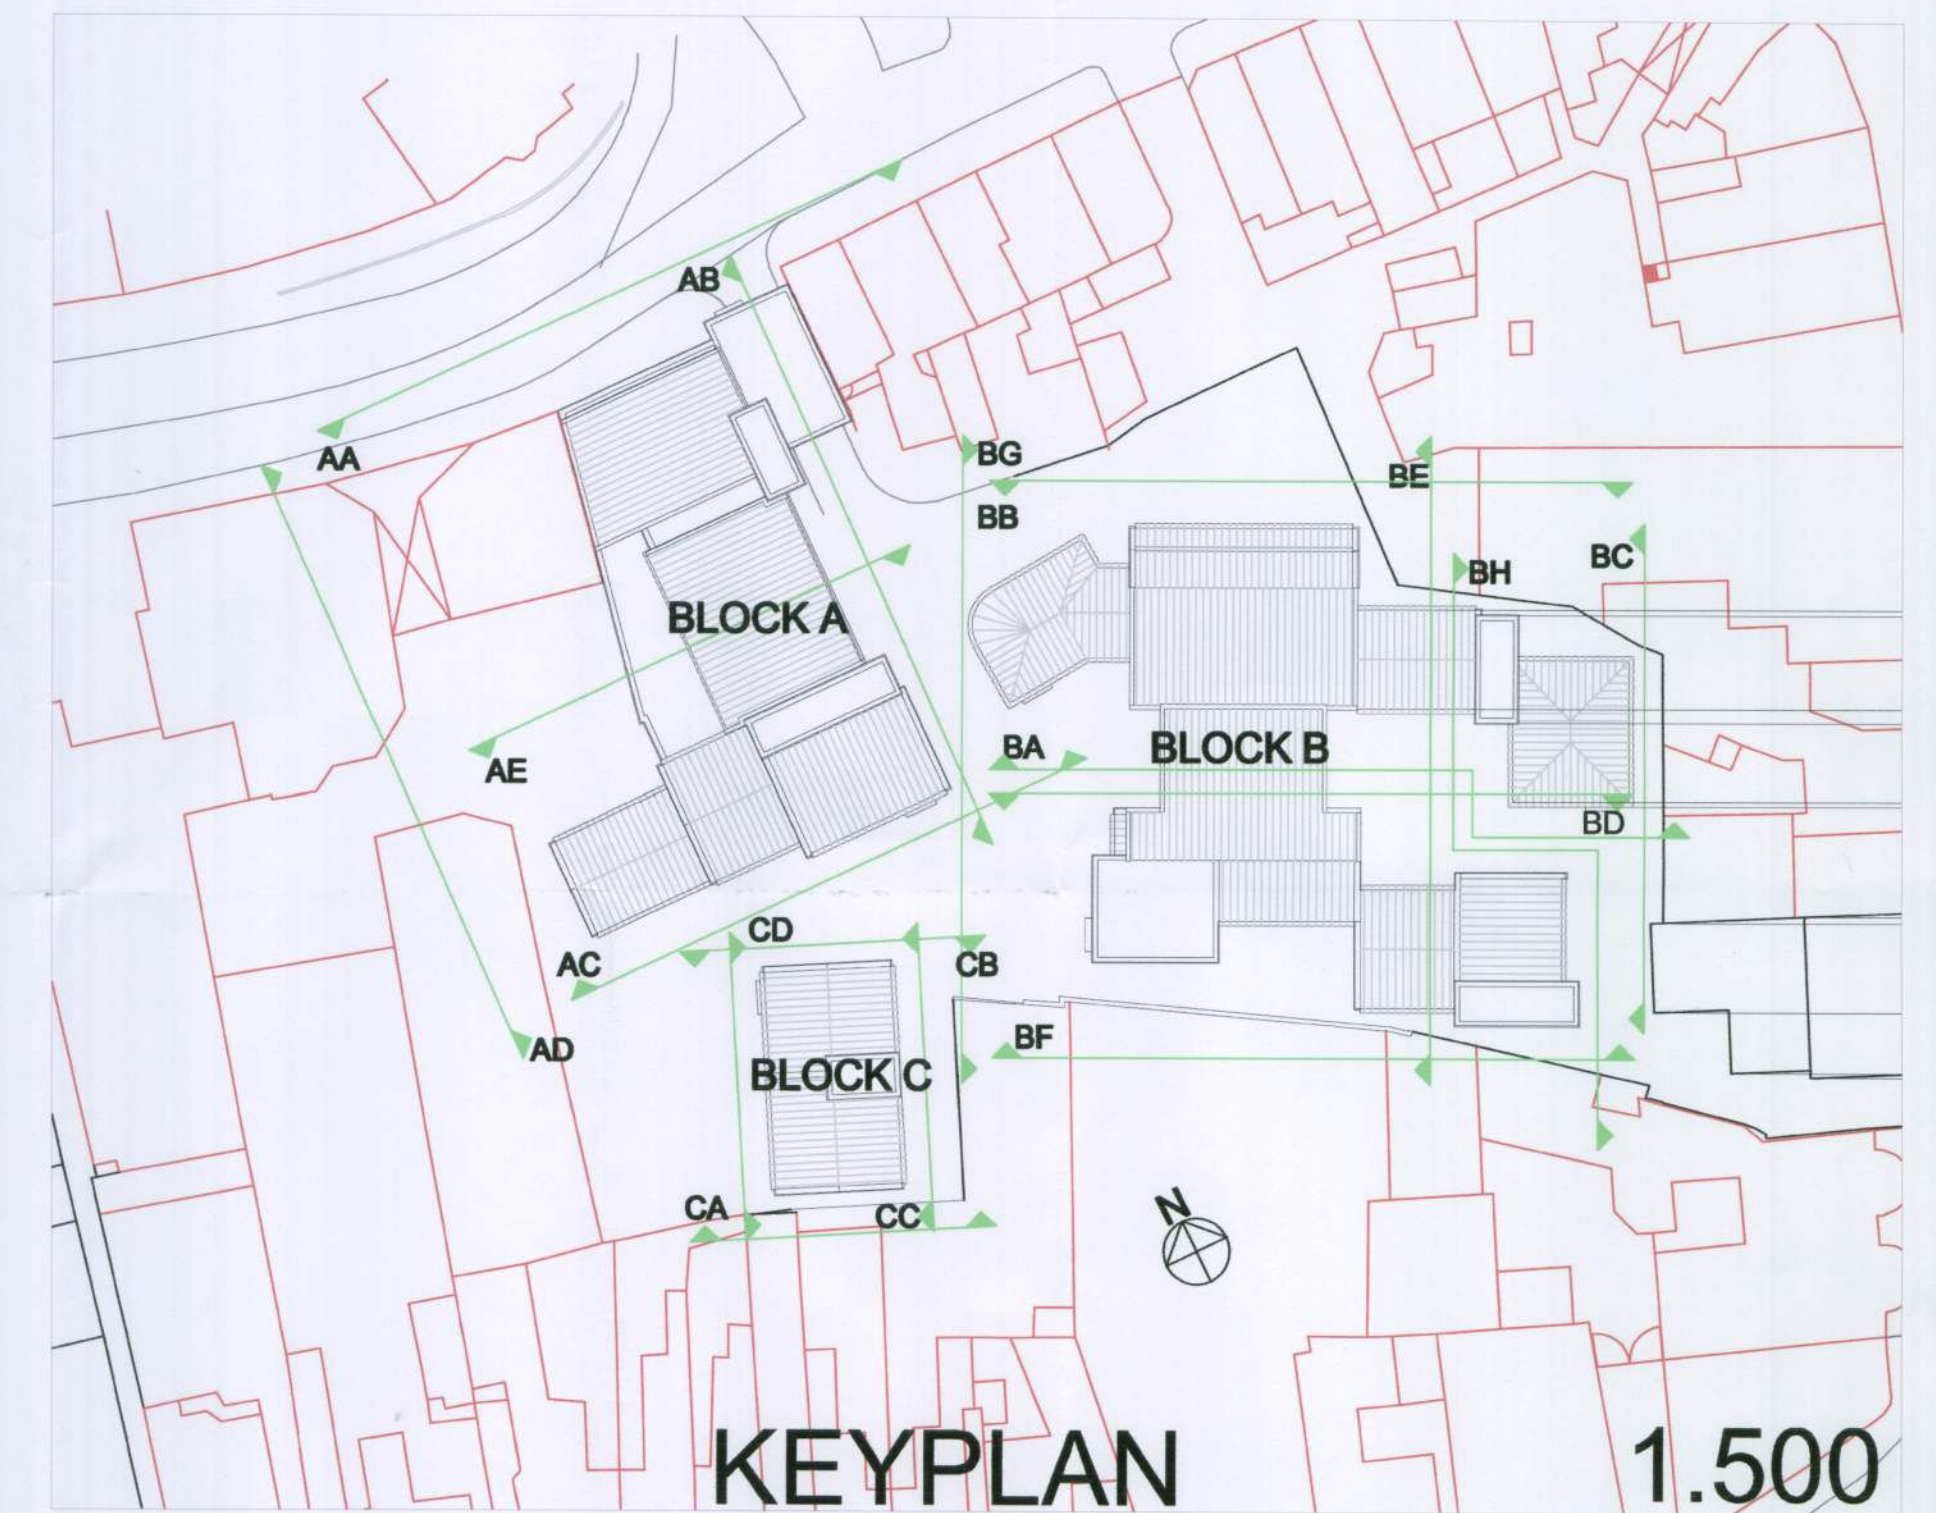

Schedule of Materials	
Windows and Doors to be grey powder coated Aluminium	
Render - Mowbray chemical company Ltd "K Rend" Buttermilk	
Brickwork - Baggewicks Bricks Ltd Metrol Red bricks	
Metal standing seam roofing system Kalsip standing seam roofing system, colour RAL8027	
Glazing systems - Kawneer Ltd Polyester powder coat, colour M4L0367-7016	
Cappings to be grey powder coated aluminium to match Doors, Windows and Cladding	

A 03.07.08 FLOOR LEVELS, ELEVATION
PLAN AND SCHEDULE OF
MATERIALS ADDED

REV DATE NOTE

Project

LITTLEHAMPTON MARKET



6 Cobden Court
Wimpole Close
Bromley Kent, BR2 9JF
Email: info@abparchitectsandsurveyors.co.uk
Tel: 0208-313-1023
Fax: 0208-313-1009

Client

HYDE-MARTLET

Title

PROPOSED ELEVATIONS
BLOCK B

Scale 1:100@A1 Date 15.07.08

Drawn RJ Drwg. No. A217-115 Rev. A

All dimensions to be checked on site. Any discrepancy between the drawing and other information is to be referred to the Partnership. This drawing is copyright.



ELEVATION BF

