




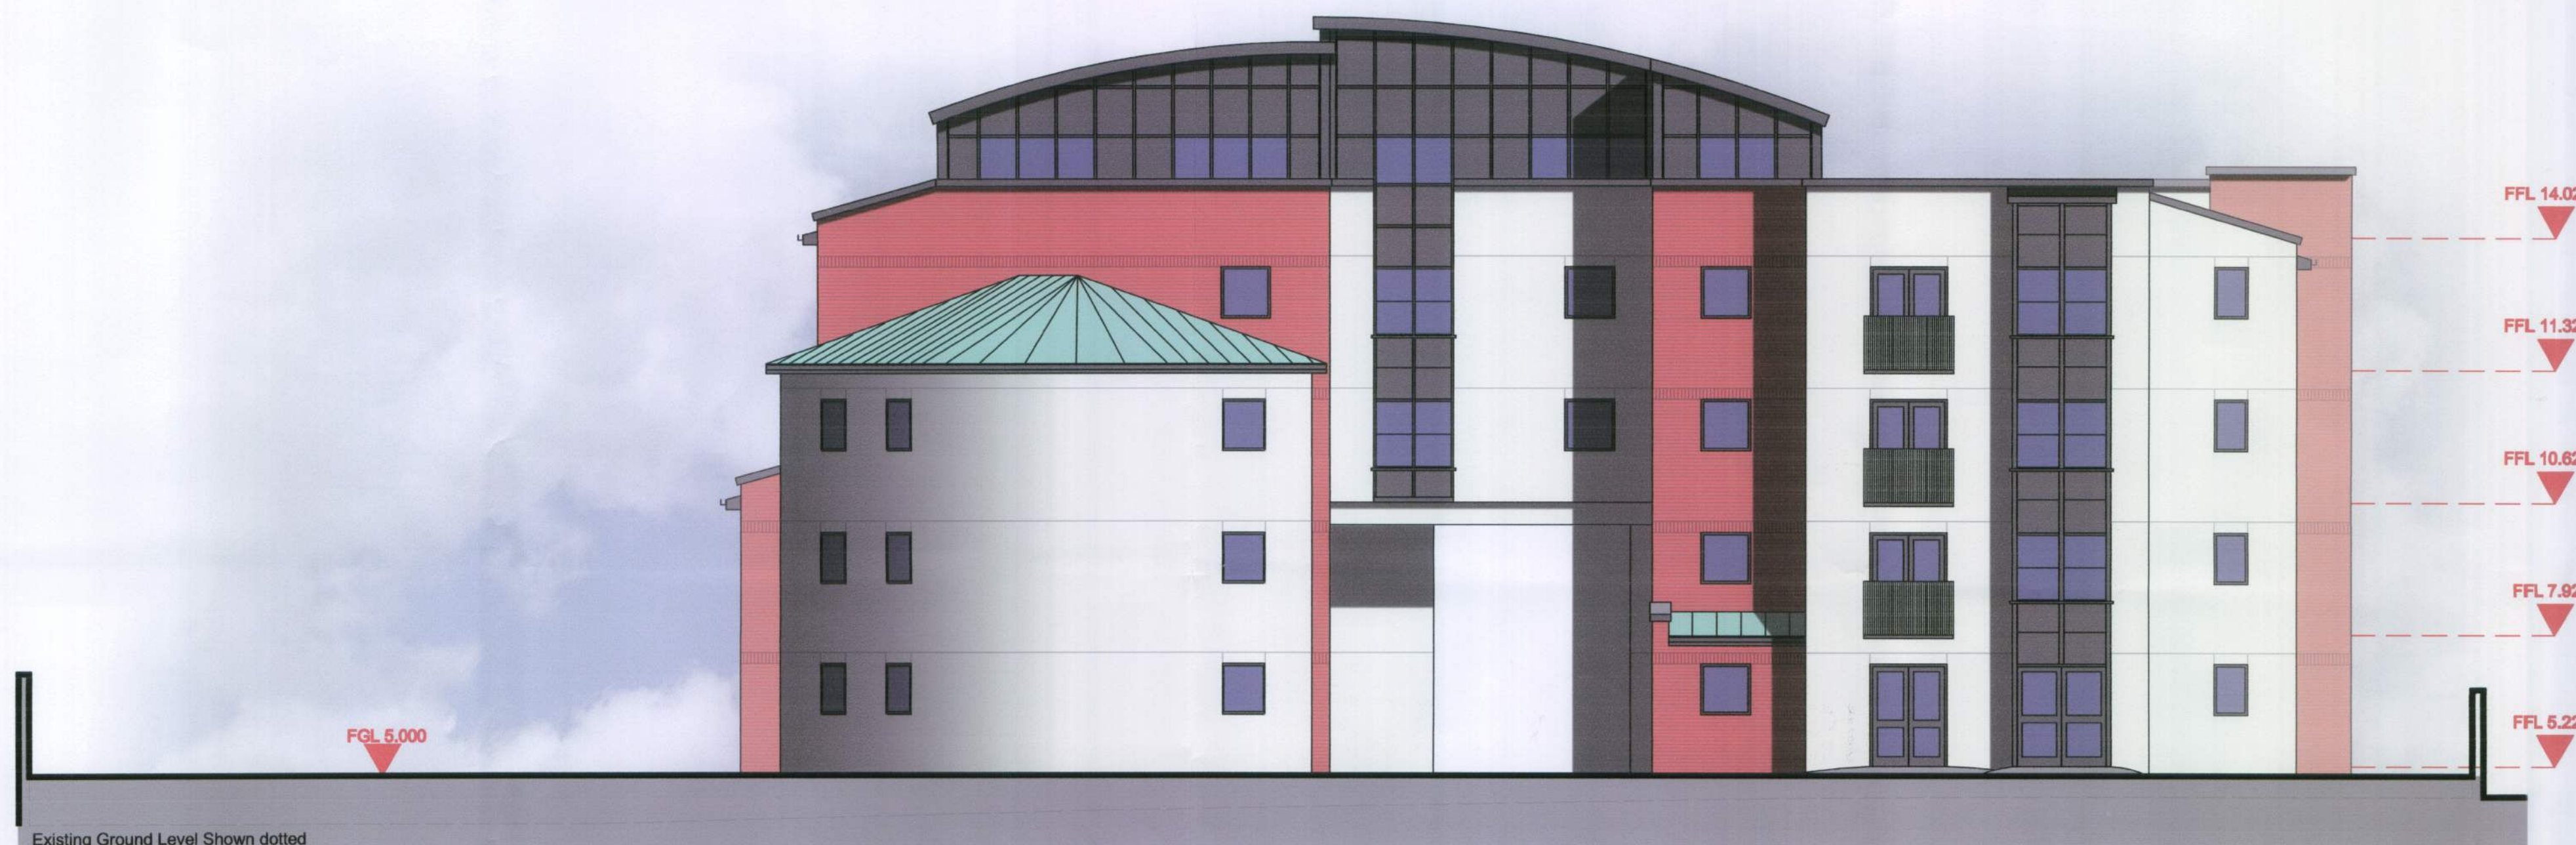

ELEVATION BG

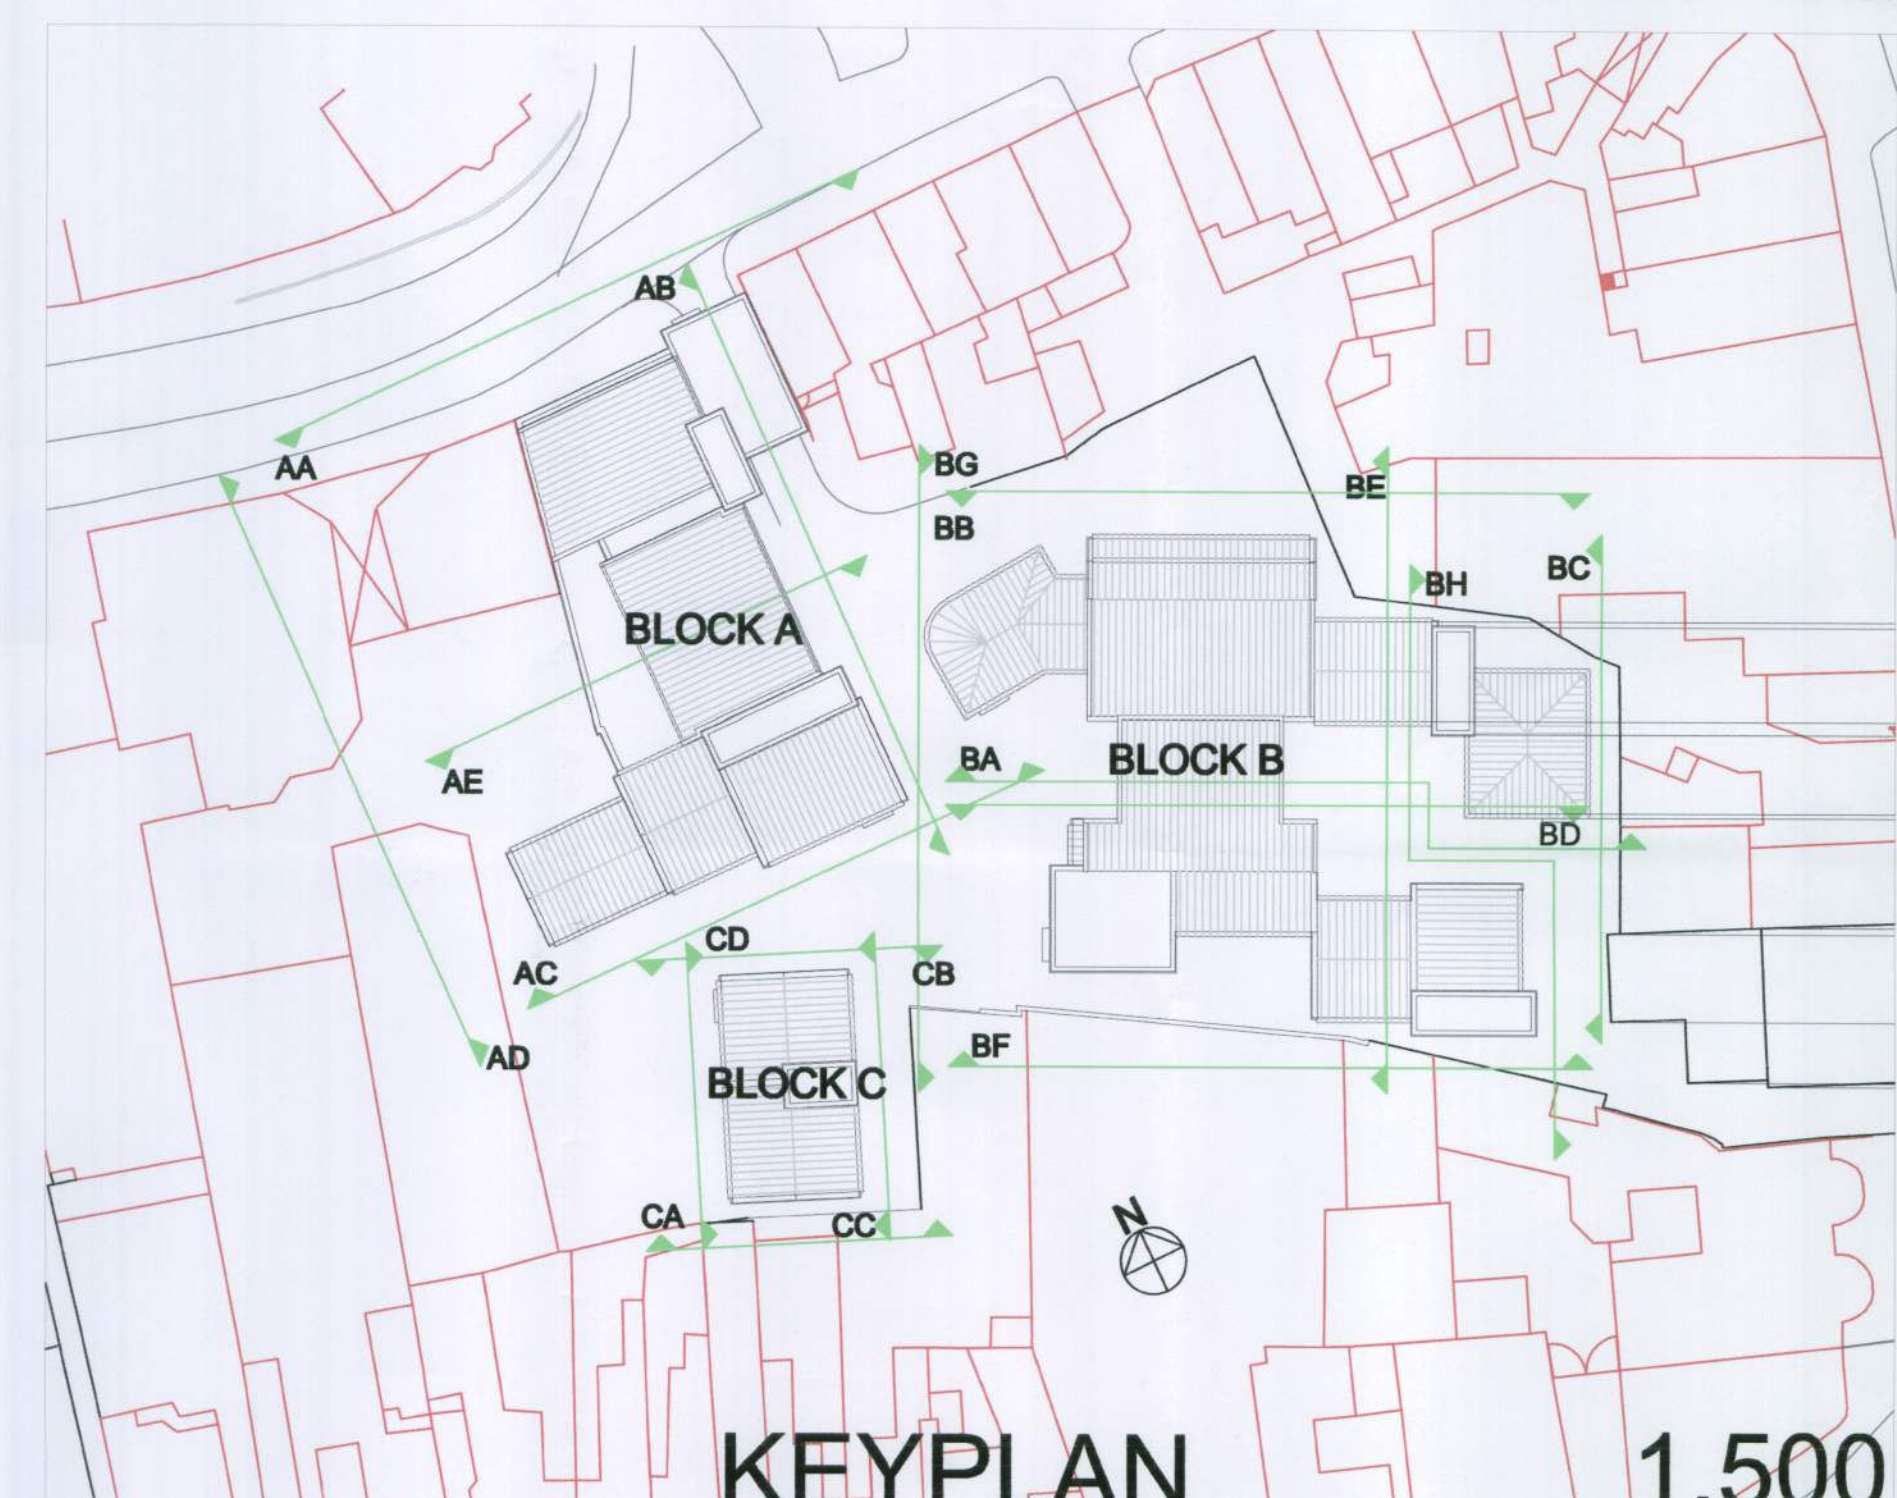

KEYPLAN 1.500

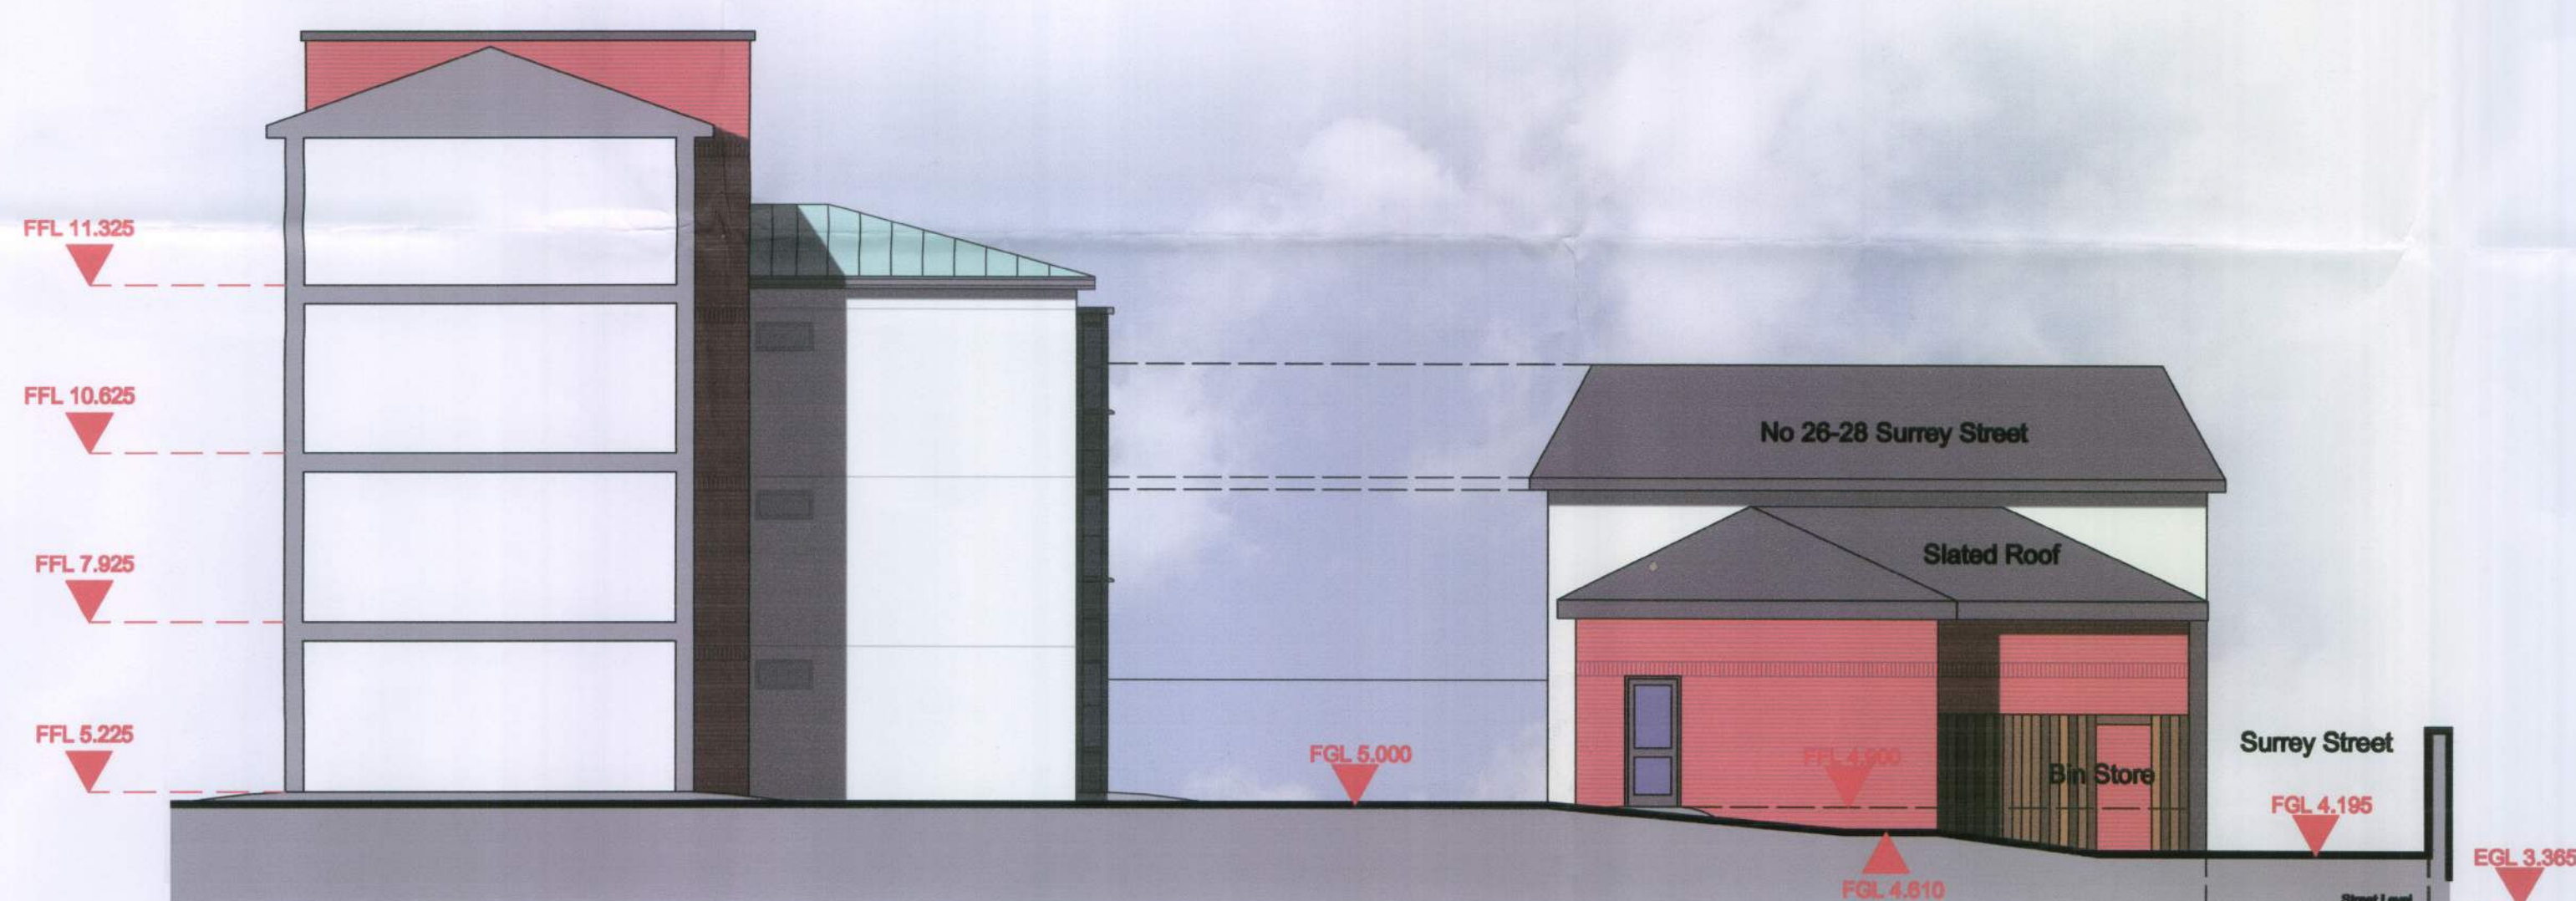

ELEVATION BH

Schedule of Materials

Windows and Doors to be grey powder coated Aluminium
Render - kiln-dried chemical company Ltd 'K Rend' Buttermilk
Brickwork - Baggersidge Bricks Ltd Mataro Red bricks
Metal standing seam roofing system Kalsip standing seam roofing system, colour RAL8027
Glazing systems - Kewmeer Ltd Polyester powder coat, colour M4L0367-7016

Coppings to be grey powder coated aluminium to match Doors, Windows and Cladding

ELEV BH, FLOOR LEVELS, ELEVATION PLAN, WINDOW DETAILS AND SCHEDULE OF MATERIALS ADDED
 A 03.07.08

REV	DATE	NOTE
		Project
		LITTLEHAMPTON MARKET



Client


HYDE-MARTLET

Title


PROPOSED ELEVATIONS
 BLOCK B + DETAILING

Scale	Date
1:100@A1	15.07.08
Drawn	Drwg. No.
RJ	A217-116
	Rev.
	A

All dimensions to be checked on site. Any discrepancy between the drawing and other information is to be referred to the Partnership. This drawing is copyright.

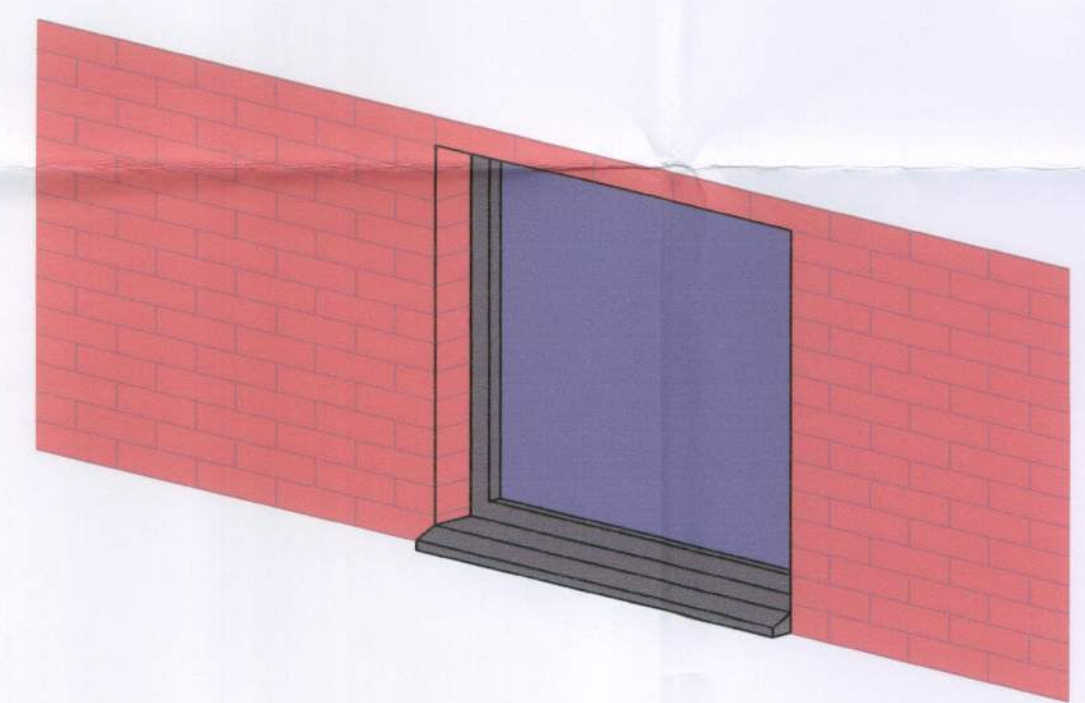


TYPICAL WINDOW RECESS
 DETAIL

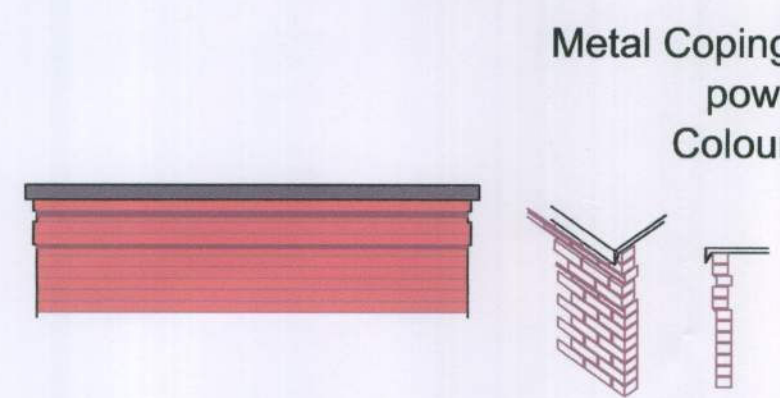

TYPICAL COPING CROSS
 SECTION 1:20

Railings to be purposely made metal
 framed with polyester powder coat finish
 Colour reference 7016

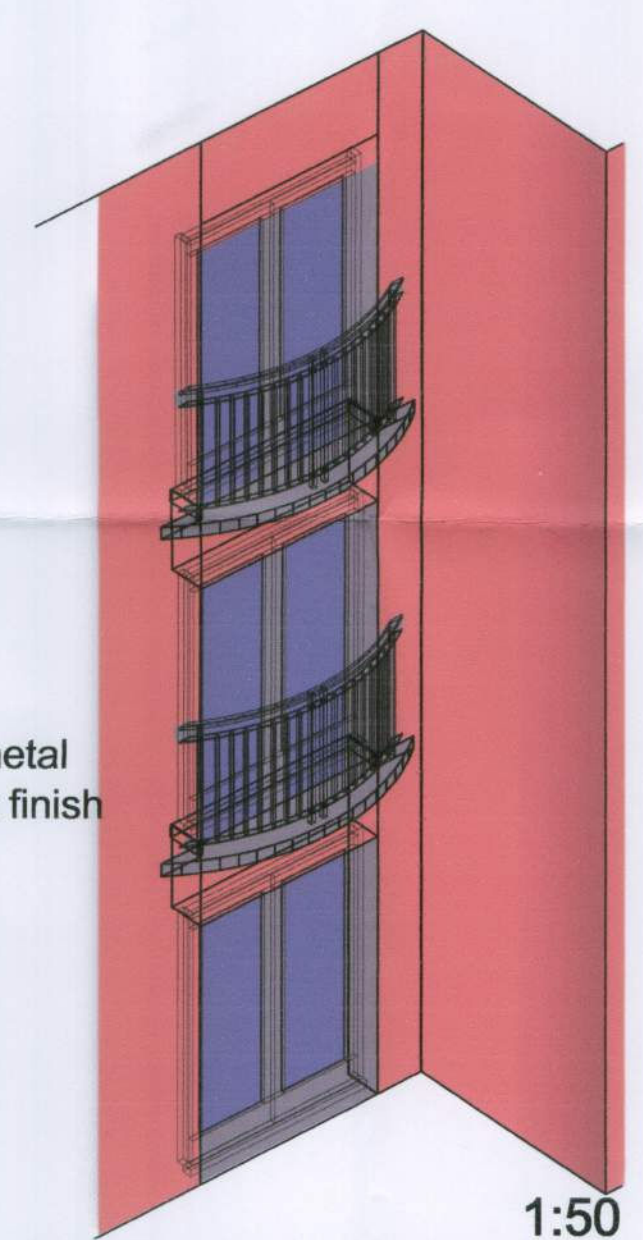

1:50
 TYPICAL CURVED JULIET
 BALCONIES TO UPPER
 STOREYS