



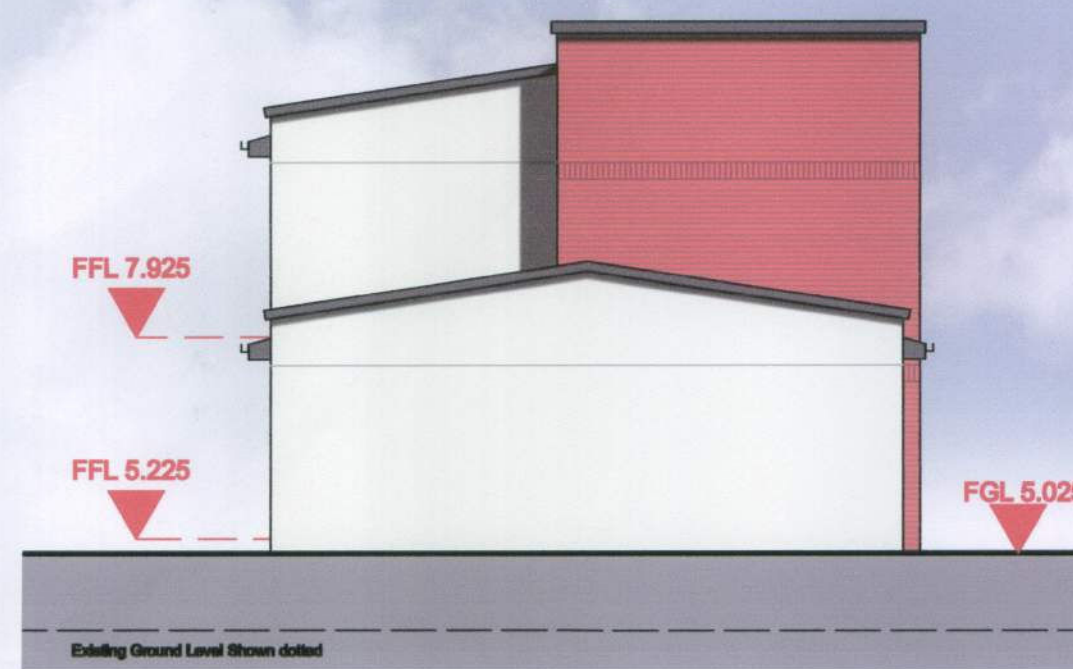

ELEVATION CA

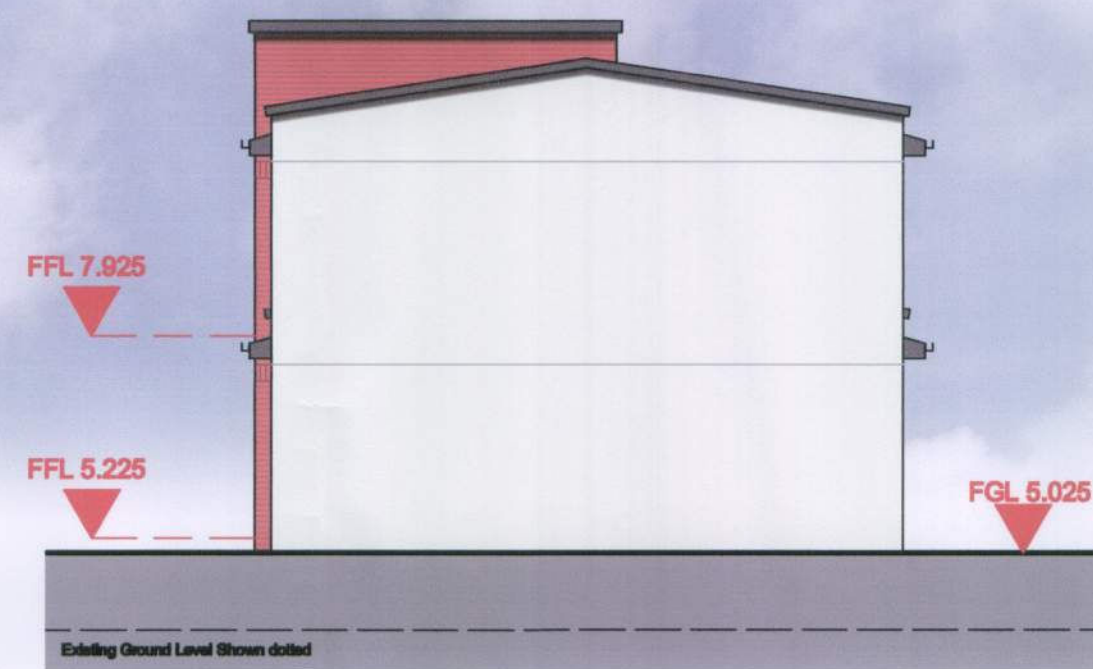

ELEVATION CB




ELEVATION CC



ELEVATION CD

Schedule of Materials

Windows and Doors to be grey powder coated Aluminium
Render - Mawlaughter chemical company Ltd 'K Rend' Buttermilk
Brickwork - Baggeridge Bricks Ltd Midland Red bricks
Metal standing seam roofing system Katzip standing seam roofing system, colour RAL6027
Glazing systems - Knaesser Ltd Polyester powder coat, colour M4L0367-7016
Cappings to be grey powder coated aluminium to match Doors, Windows and Cladding

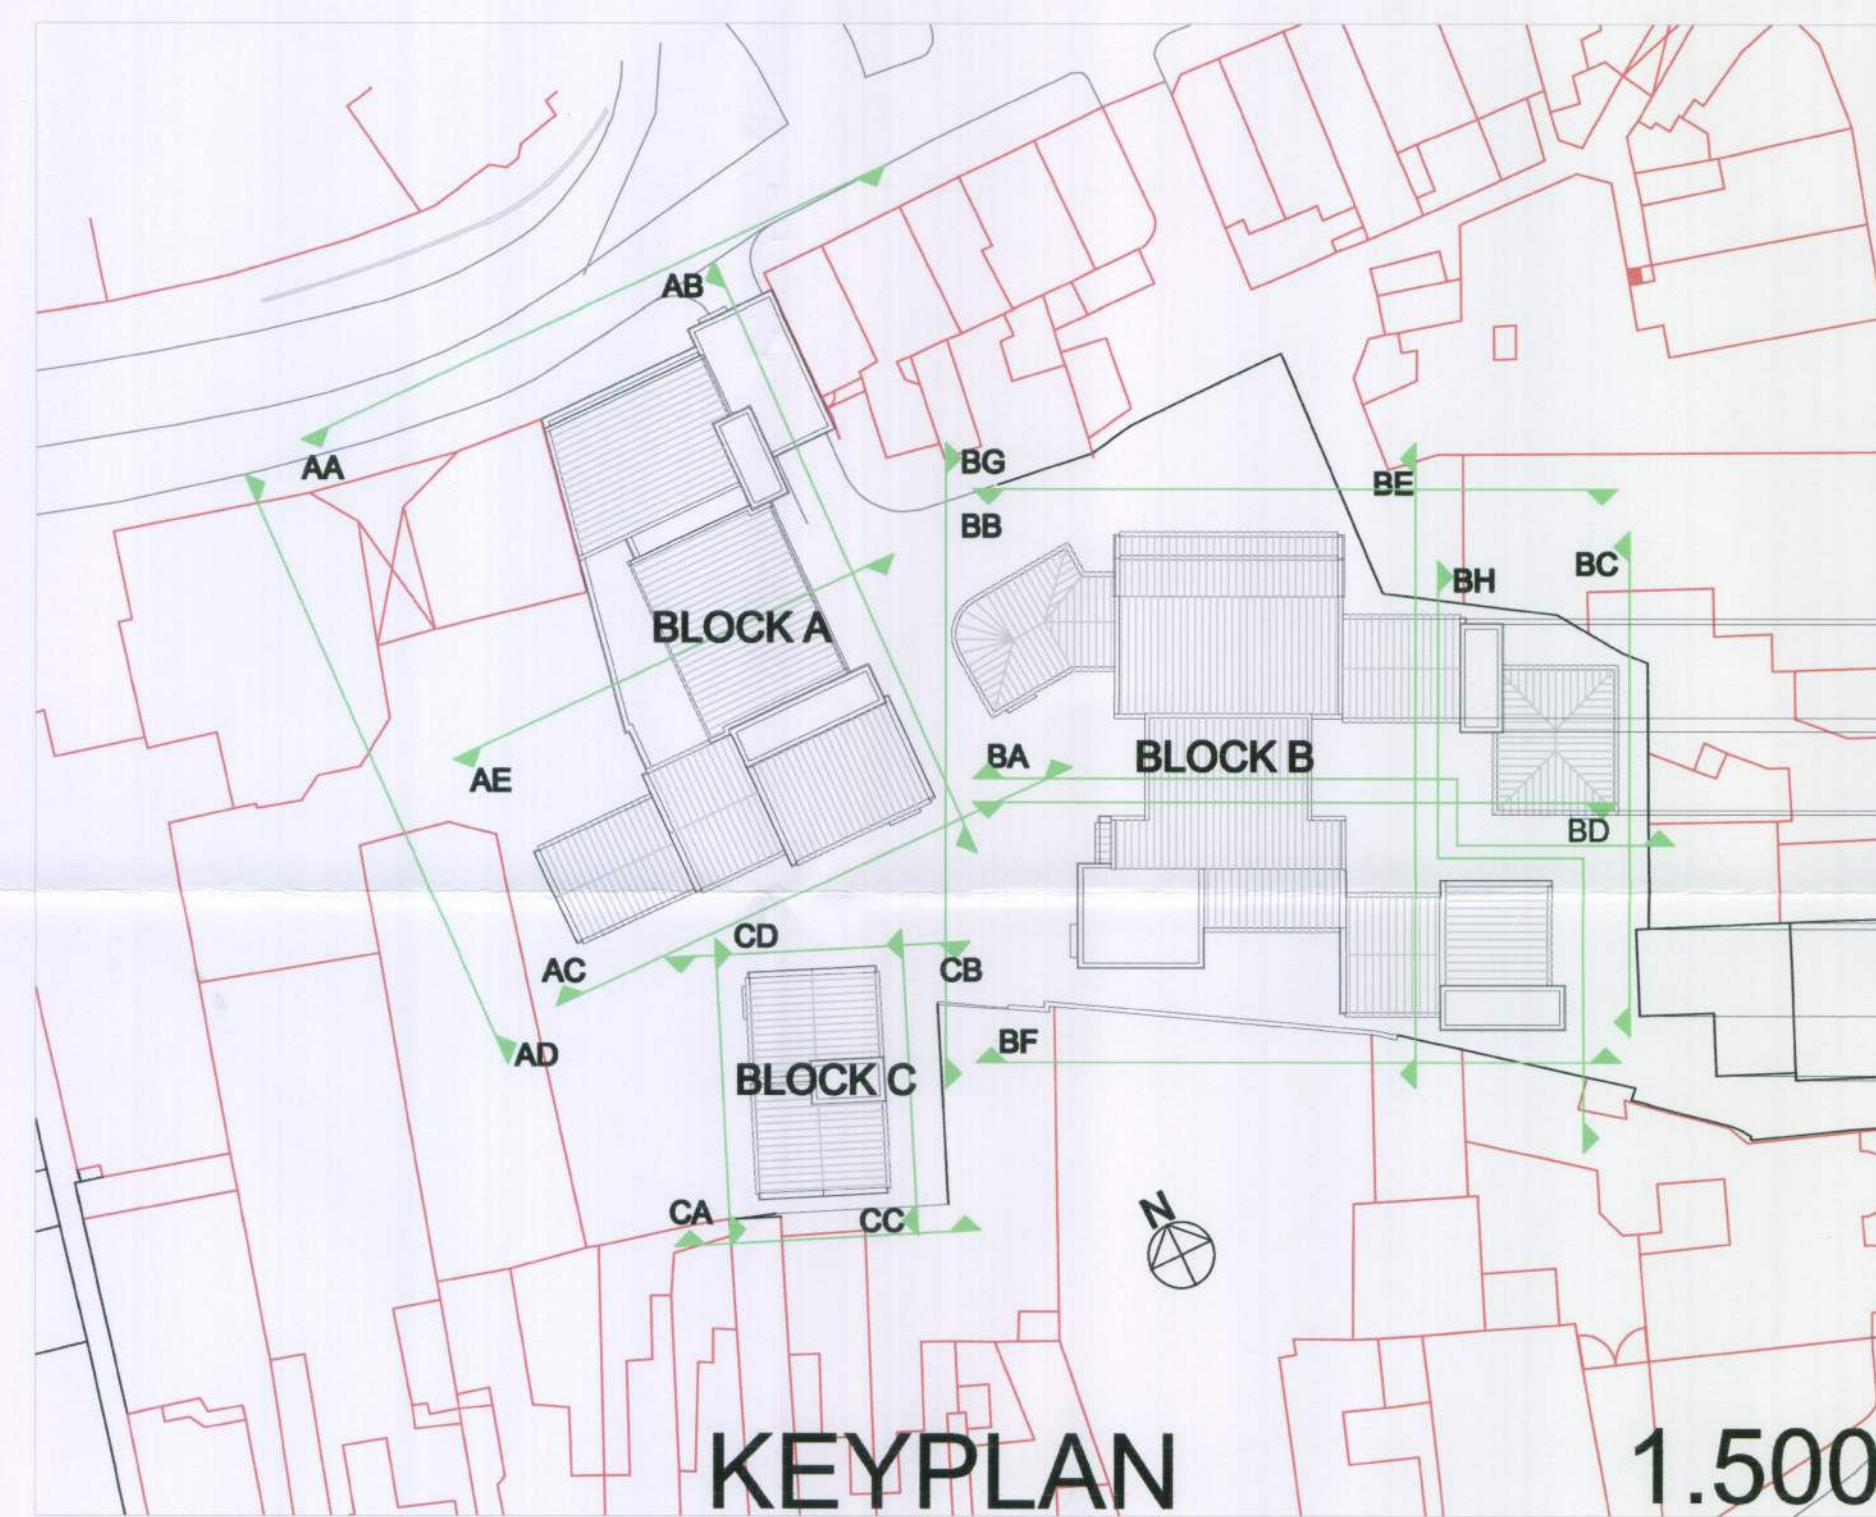

KEYPLAN

1.500

A 03.07.08 FLOOR LEVELS, ELEVATION
 PLAN AND SCHEDULE OF
 MATERIALS ADDED

REV DATE NOTE

Project

LITTLEHAMPTON MARKET



6 Cobden Court
 Wimpole Close
 Bromley Kent, BR2 9JF
 Email info@ahparchitectsandsurveyors.co.uk
 Tel. 0208-313-1023
 Fax. 0208-313-1028

Client

HYDE-MARTLET

Title

PROPOSED ELEVATIONS
 BLOCK C

Scale 1:100@A1 Date 15.07.08

Drawn RJ Drwg. No. A217-117 Rev. A

All dimensions to be checked on site. Any discrepancy between the drawing and other information is to be referred to the Partnership. This drawing is copyright.